



WEST ELEVATION

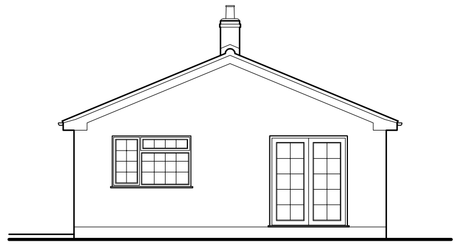

SOUTH ELEVATION



EAST ELEVATION

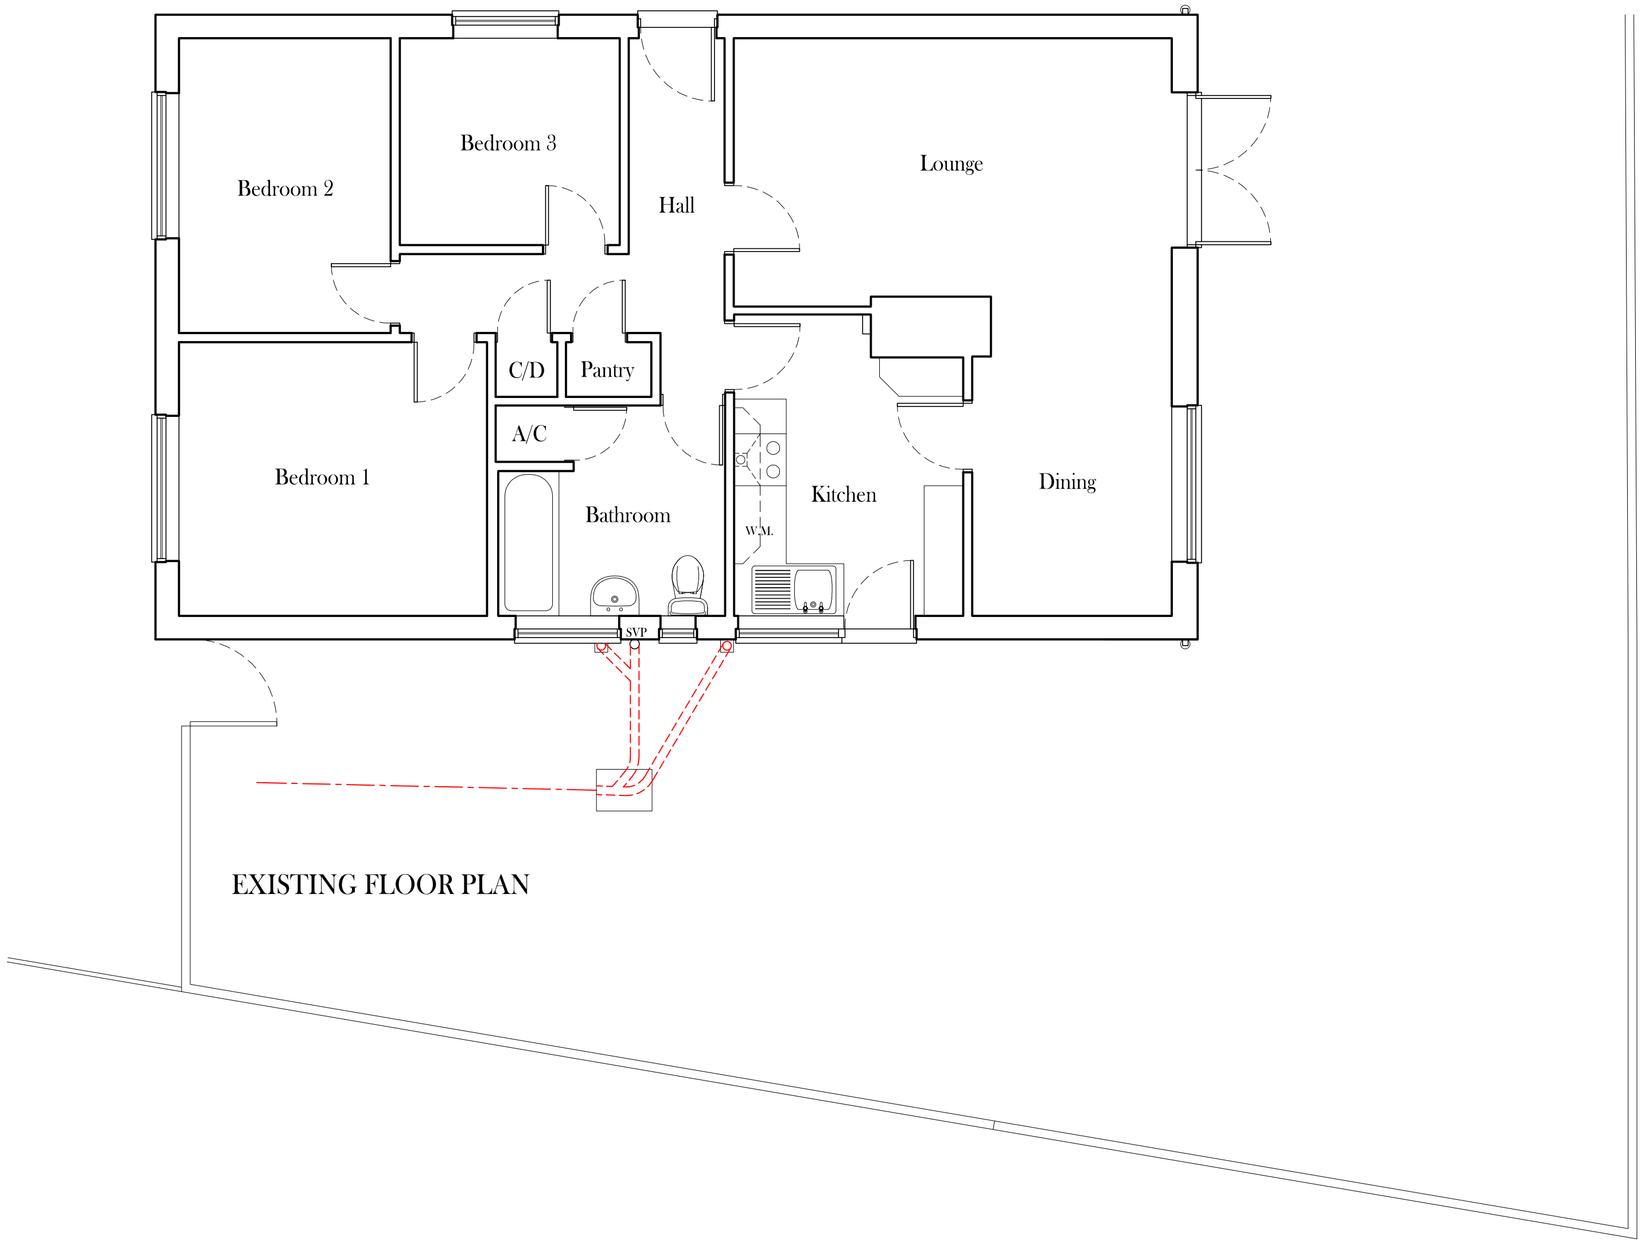


EXISTING FLOOR PLAN



Crown copyright 2015. Supplied by mapserve.co.uk a licensed Ordnance Survey partner number 100053143. Reproduction in whole or part is prohibited without the prior permission of Ordnance Survey.

Richard Wells Building Design Serivces Ordnance Survey License No. AR 100056957.

SITE LOCATION PLAN - 1:1250

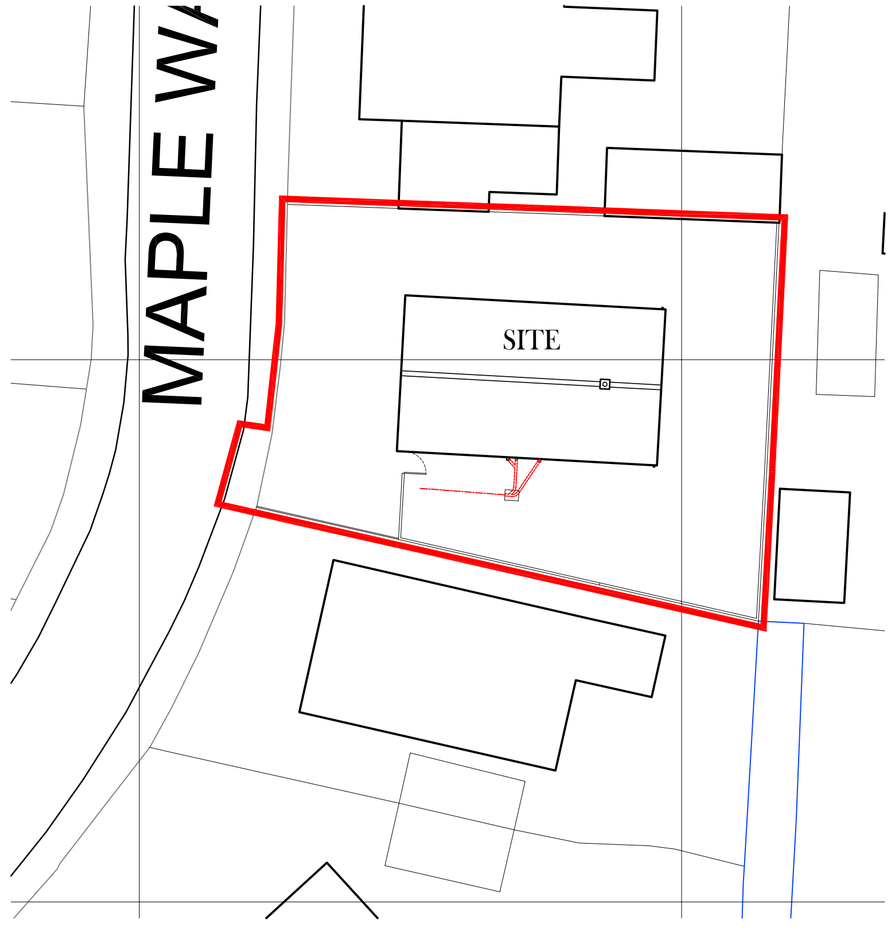

SITE PLAN AS EXISTING - 1:200

NOTES:
All dimensions to be checked on site. Do not scale from this drawing.

A		
	Date	Revisions

© Copyright

Client
MR & MRS C. CHAPMAN.

Job Title
PROPOSED EXTENSION & ALTERATIONS AT 26 MAPLE WAY, DONINGTON, SPALDING. PE11 4XL.

Drawing Title
SURVEY DRAWING

Scale:	Date:	Drawn:
1:50 & 1:100	Aug '20	RW

Building Design Services
Surveying, Design, Planning & Building Regulations
12 King Edward Street, Sleaford, Lincs. NG34 7NF. TEL: 07930 733278.

Drg No.	Rev.
1090/1	