



WEST ELEVATION

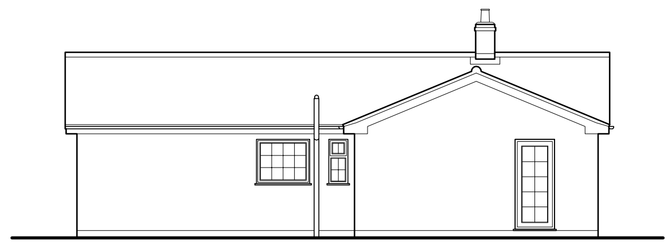


SOUTH ELEVATION



EAST ELEVATION

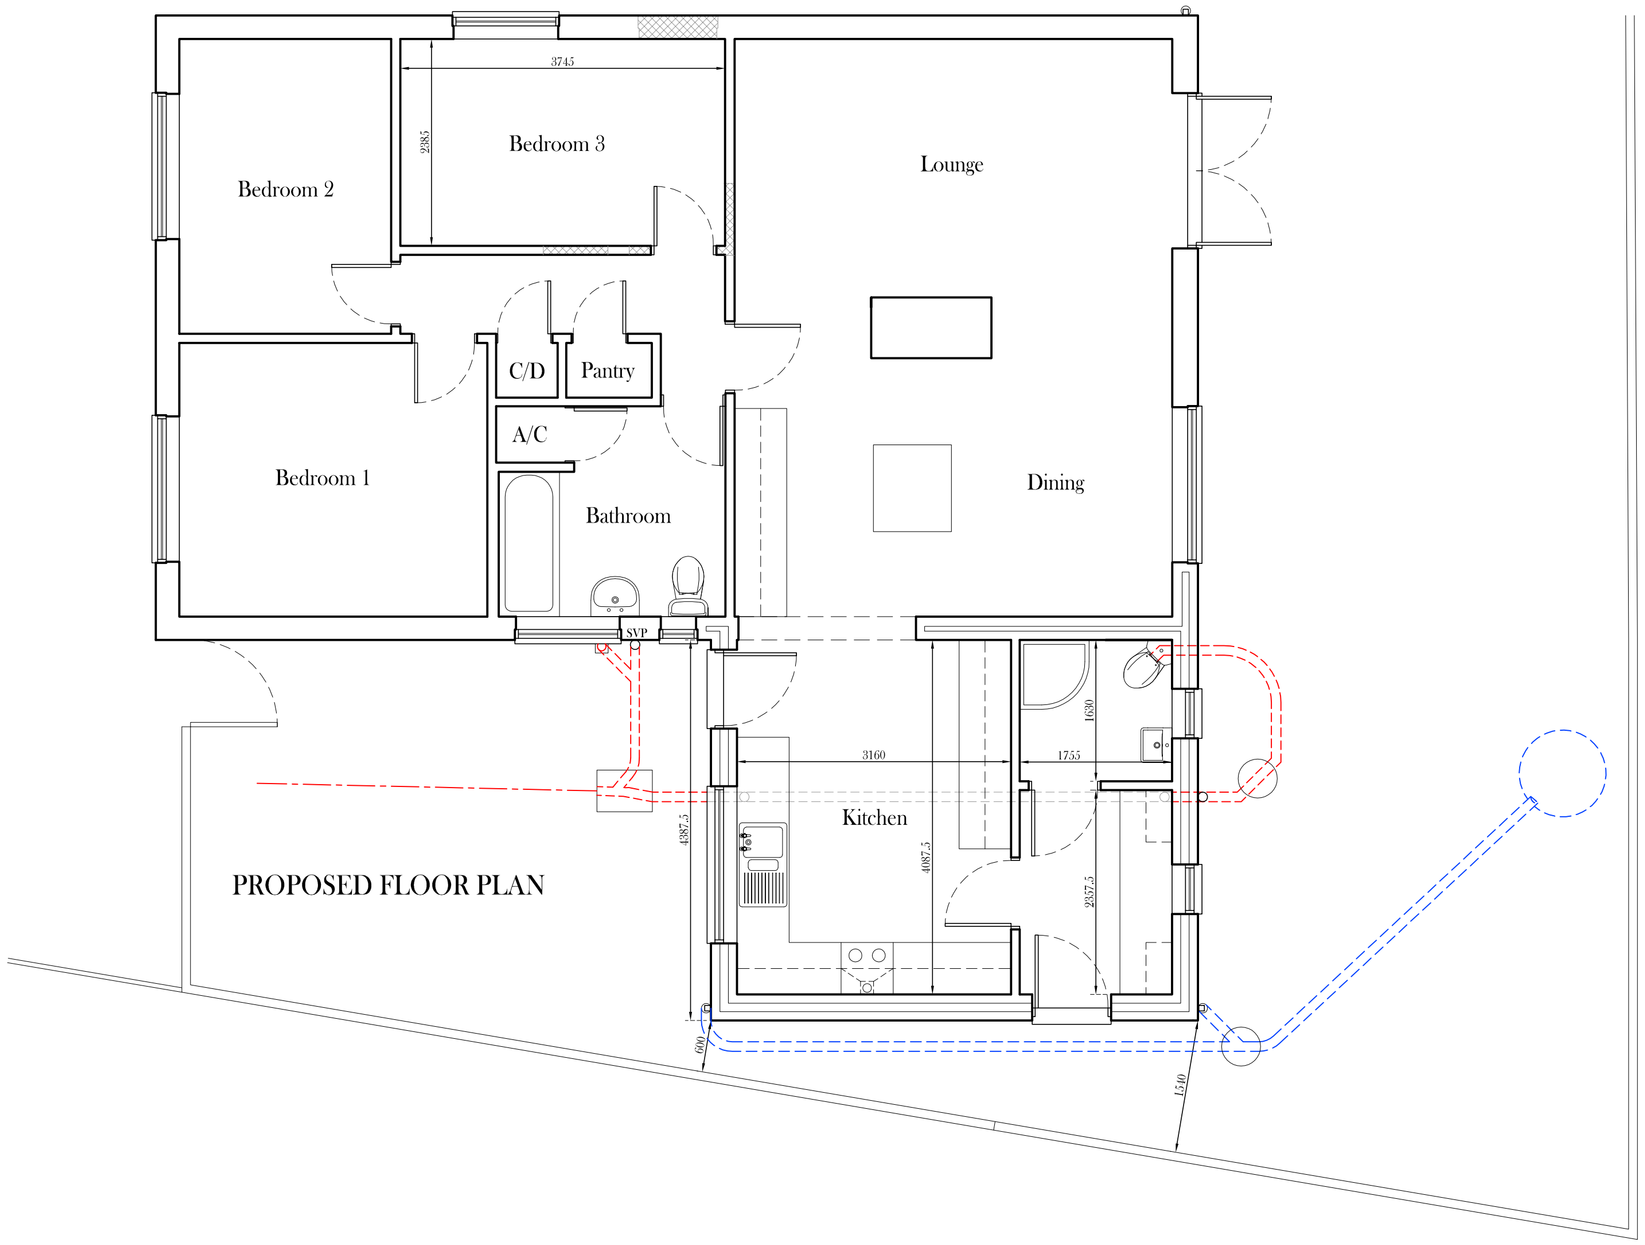

PROPOSED FLOOR PLAN

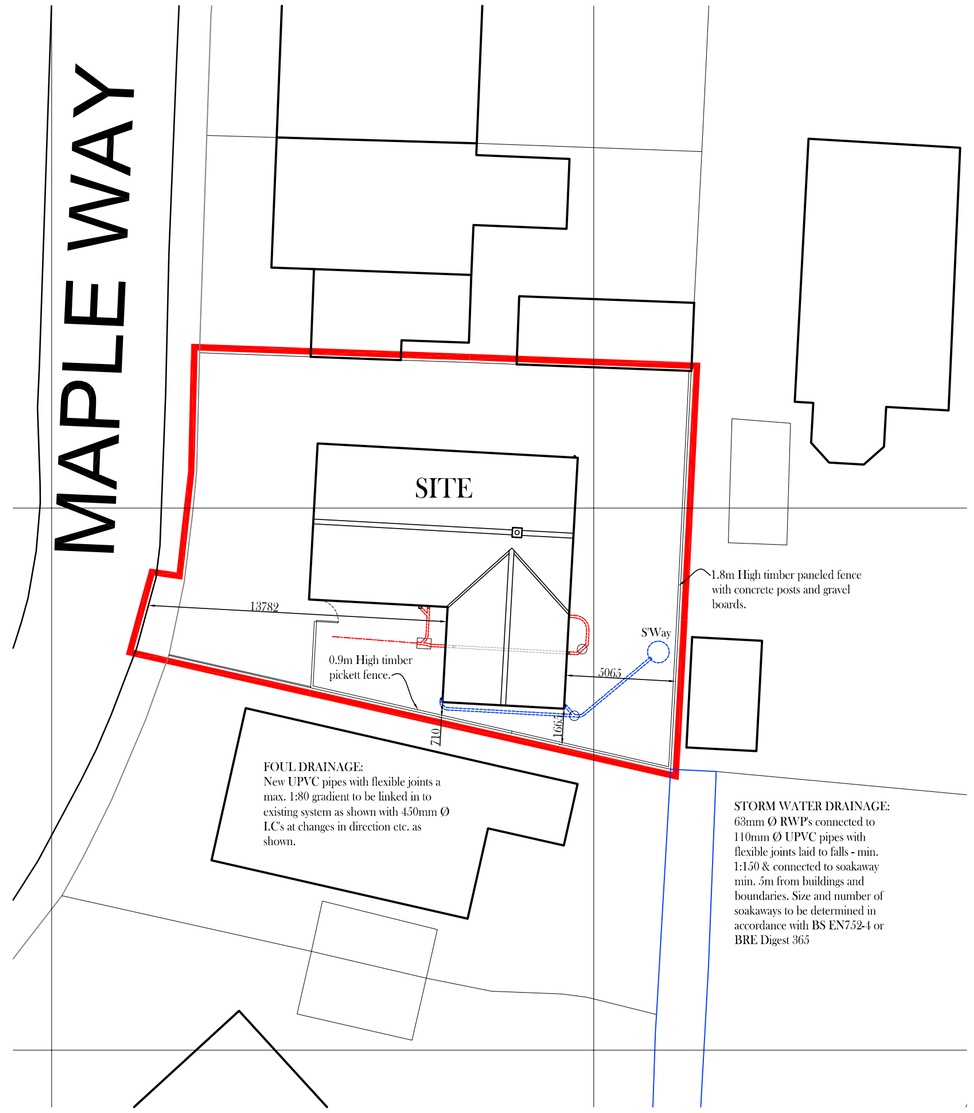

SITE PLAN AS PROPOSED - 1:200

NOTES:
All dimensions to be checked on site. Do not scale from this drawing.

	Date	Revisions
A		

© Copyright

Client
MR & MRS C. CHAPMAN.

Job Title
PROPOSED EXTENSION & ALTERATIONS AT 26 MAPLE WAY, DONINGTON, SPALDING. PE11 4XL.

Drawing Title:
PROPOSAL DRAWING

Scale:	Date:	Drawn:
1:50 & 1:100	Aug '20	RW

Building Design Services
Surveying, Design, Planning & Building Regulations
12 King Edward Street, Sleaford, Lincs. NG34 7NE. TEL: 07930 733278.

Drg No.	Rev.
1090/2	