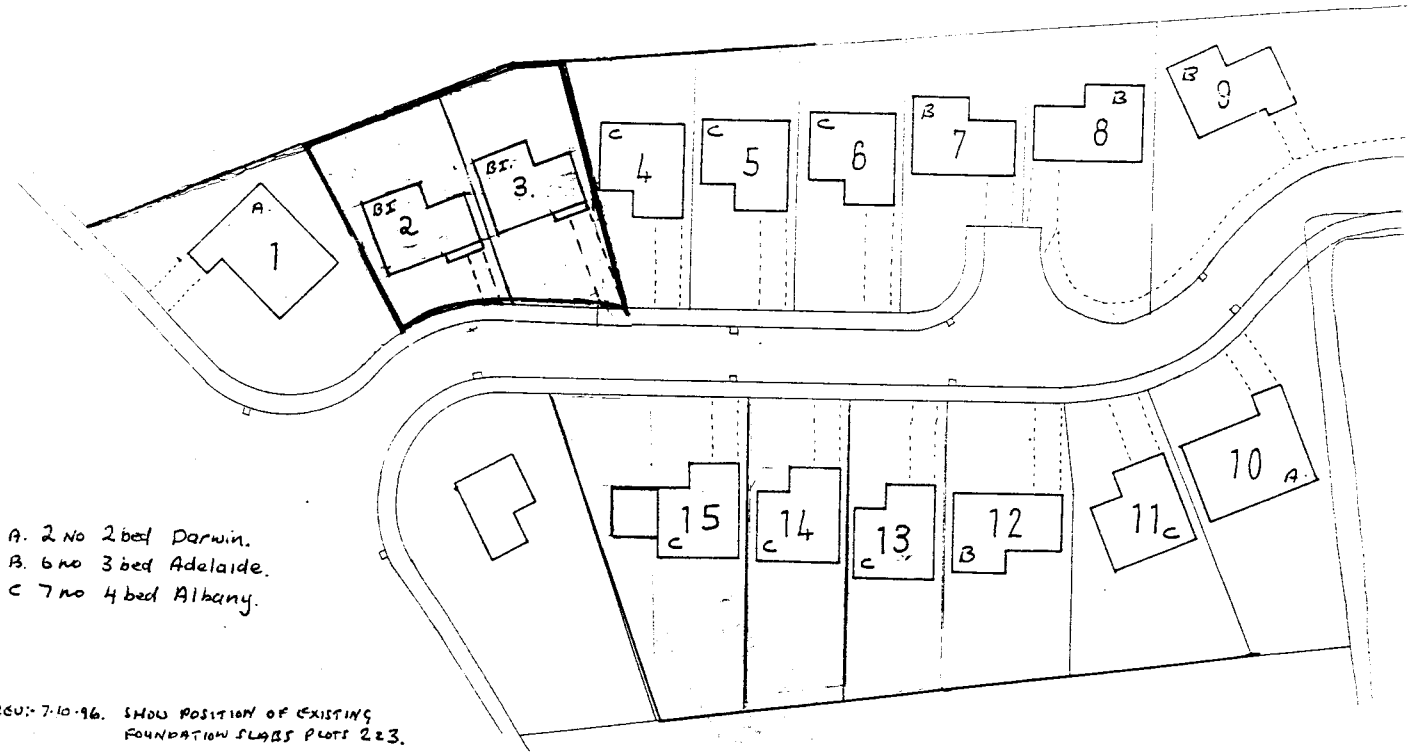


A. 2 No 2 bed Darwin.
B. 6 no 3 bed Adelaide.
C 7 no 4 bed Albany.

REV:- 7.10.96. SHOW POSITION OF EXISTING FOUNDATION SLABS PLOTS 223.

Development - Northorpe Road, DONINGTON

Ref 0739/96

for application purposes only

Scale 1:500.

DRAWING NO 2.A.


A. ROFFE
Building Design and Plans
1 Green Lane
SPALDING, Lincs. PE11
Tel: 01775




REAR ELEVATION




FRONT ELEVATION

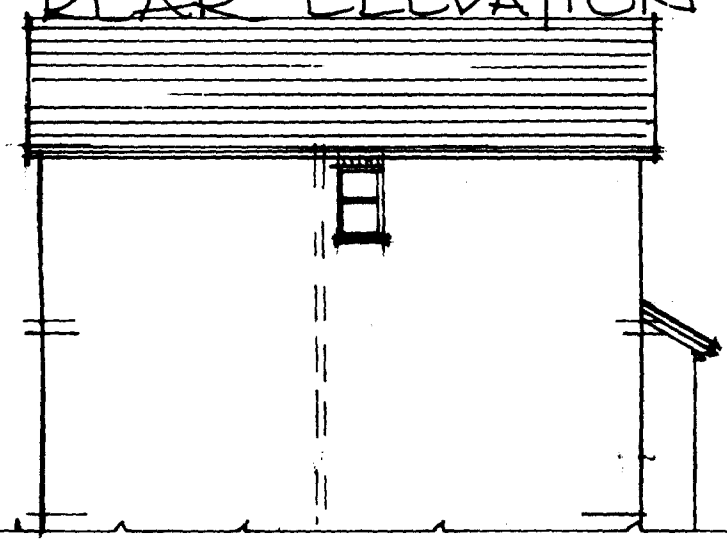


SIDE ELEVATION

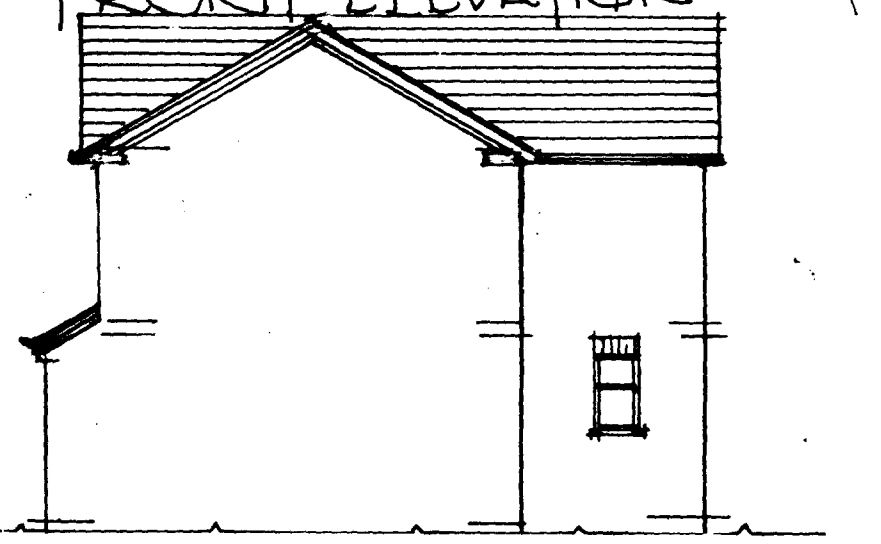

SIDE ELEVATION

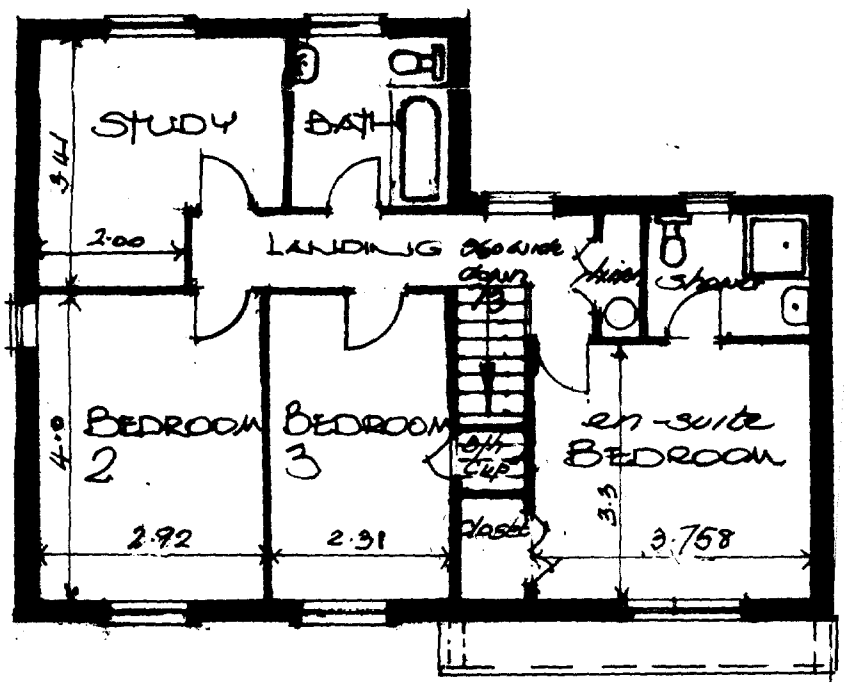

FIRST FLOOR PLAN

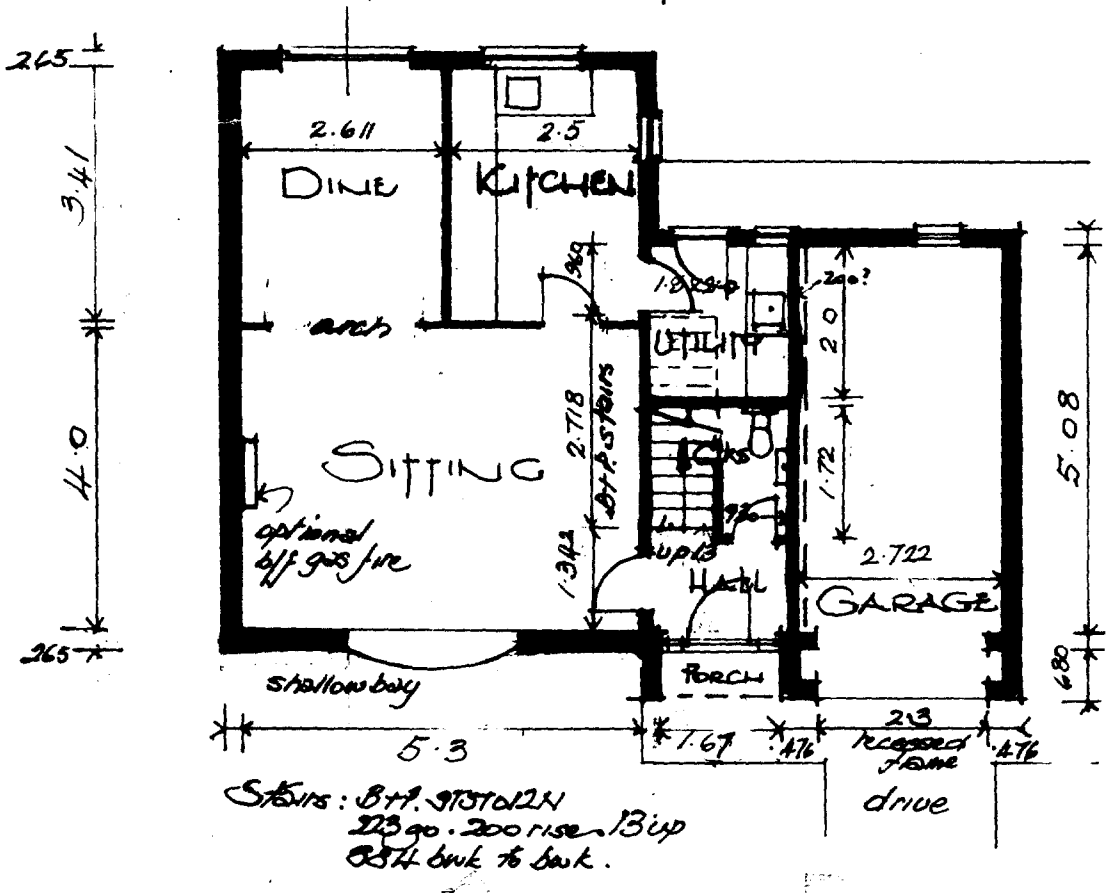

GROUND FLOOR PLAN

PLANNING PERMISSION PLANS

7361/96

AMENDED LAYOUT for "ADELAIDE" to provide STUDY AREA

to HIGHCREST HOMES LTD · SCOTT DESIGN & BUILD

DONINGTON. Drawing no: 1A May 1996. M Scrivener

SCALE 1:100.