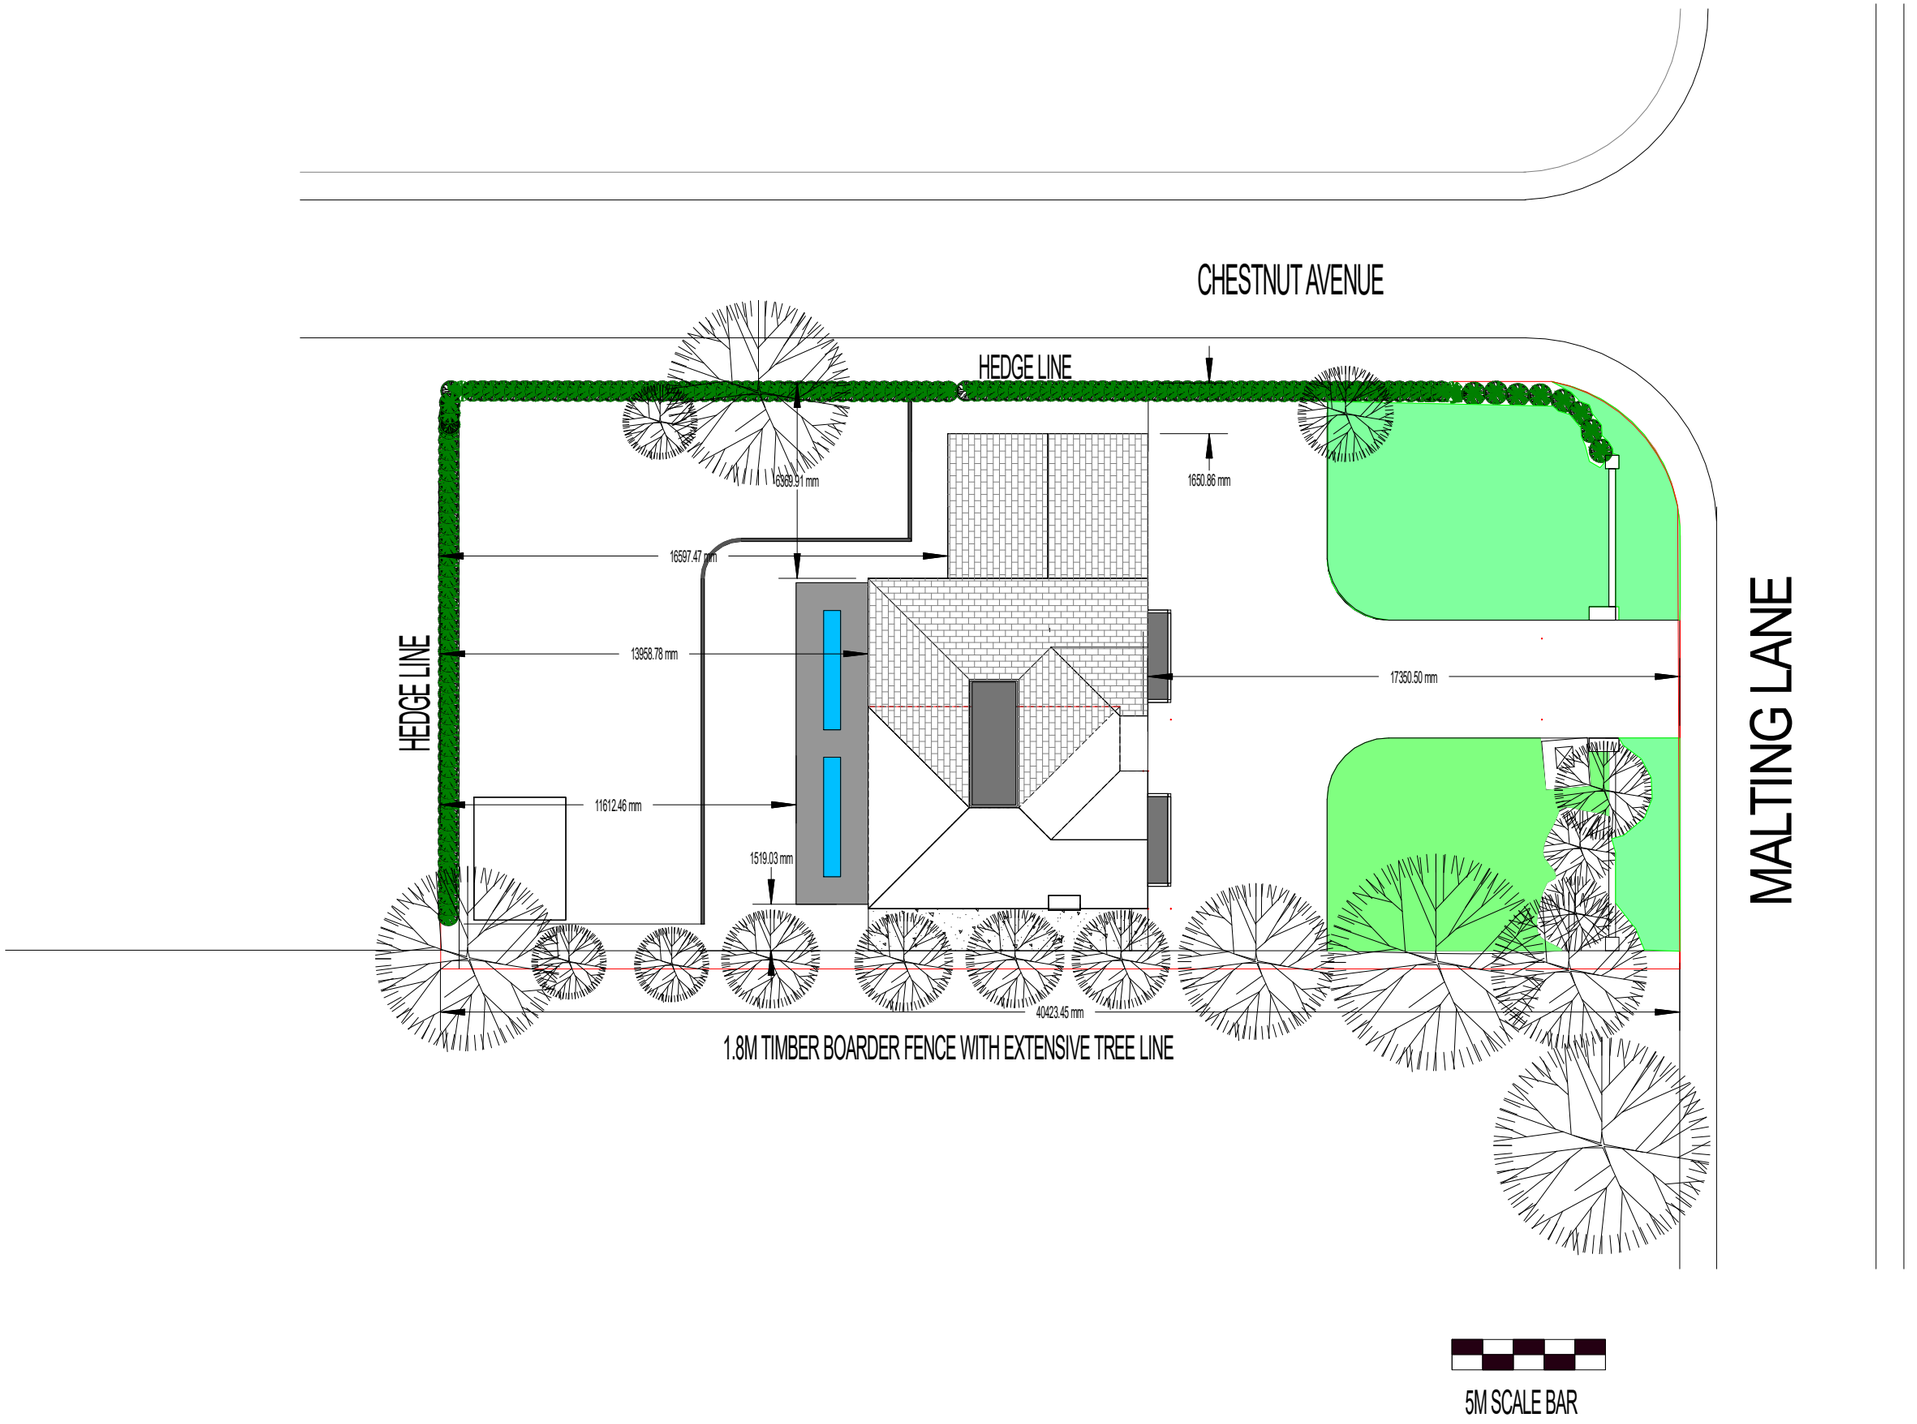


5M SCALE BAR

KEMPSTON ASSOCIATES
ARCHITECTURE
jameskempston@btinternet.com

NOTES:

736 M/2

DRAWING:
PLANNING APPLICATION
PROPOSED
SITE PLAN WITH TREE LOCATION

SITE:
8 MALTING LANE
DONINGTON PE114XA

DATE:	SCALE 1/200
23/07/2022	DRG No 325PR PL