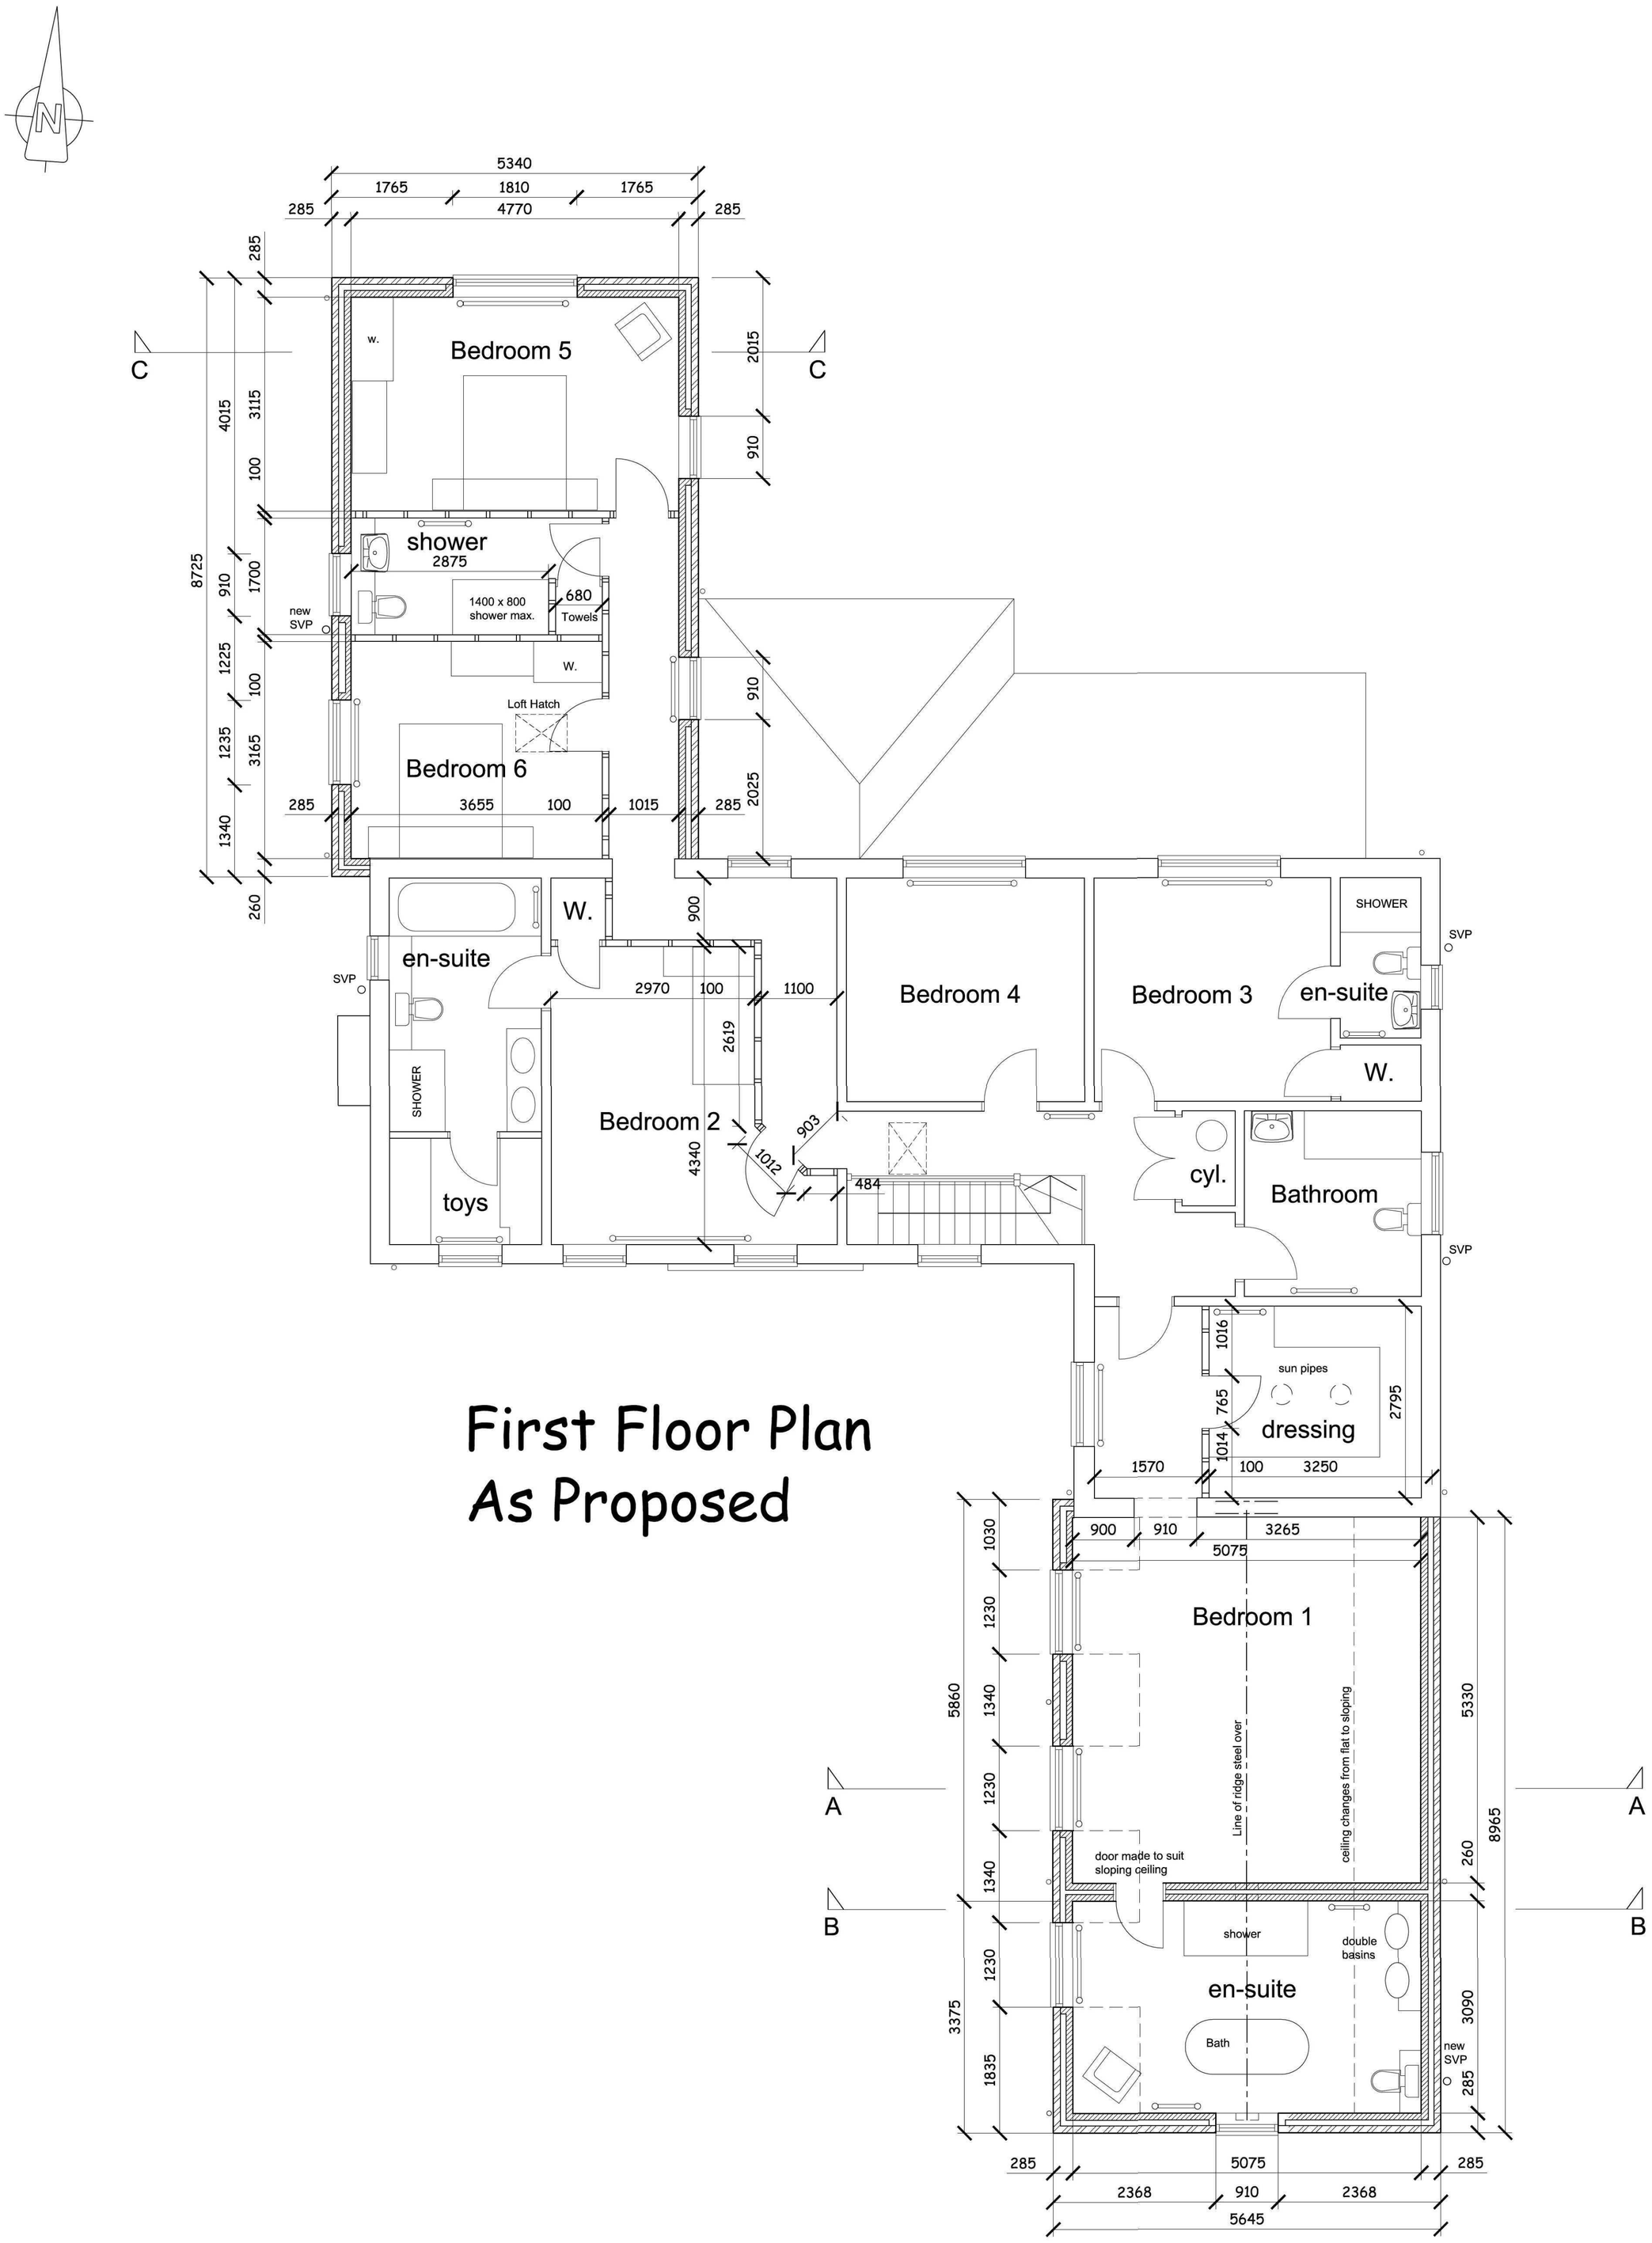


First Floor Plan
As Proposed

0 3 6 9 12 15 feet

0 1 2 3 4 5 m

Rev B Oct 2011 Master bedroom & en-suite roof lines updated

Jenny McIntee Architectural Design

www.jennymcintee.co.uk info@jennymcintee.co.uk Tel 07921 003153

Project:	Proposed Extensions	Date:	Sept 2011
Address:	Parkwood, Park Lane, Donington, PE11 4UE	Scale:	1:50 on A1 1:100 on A3
Client:	Mr & Mrs Edge	Job No:	1147
Drawing Title:	Proposed First Floor Plan	Dwg No:	06 B