
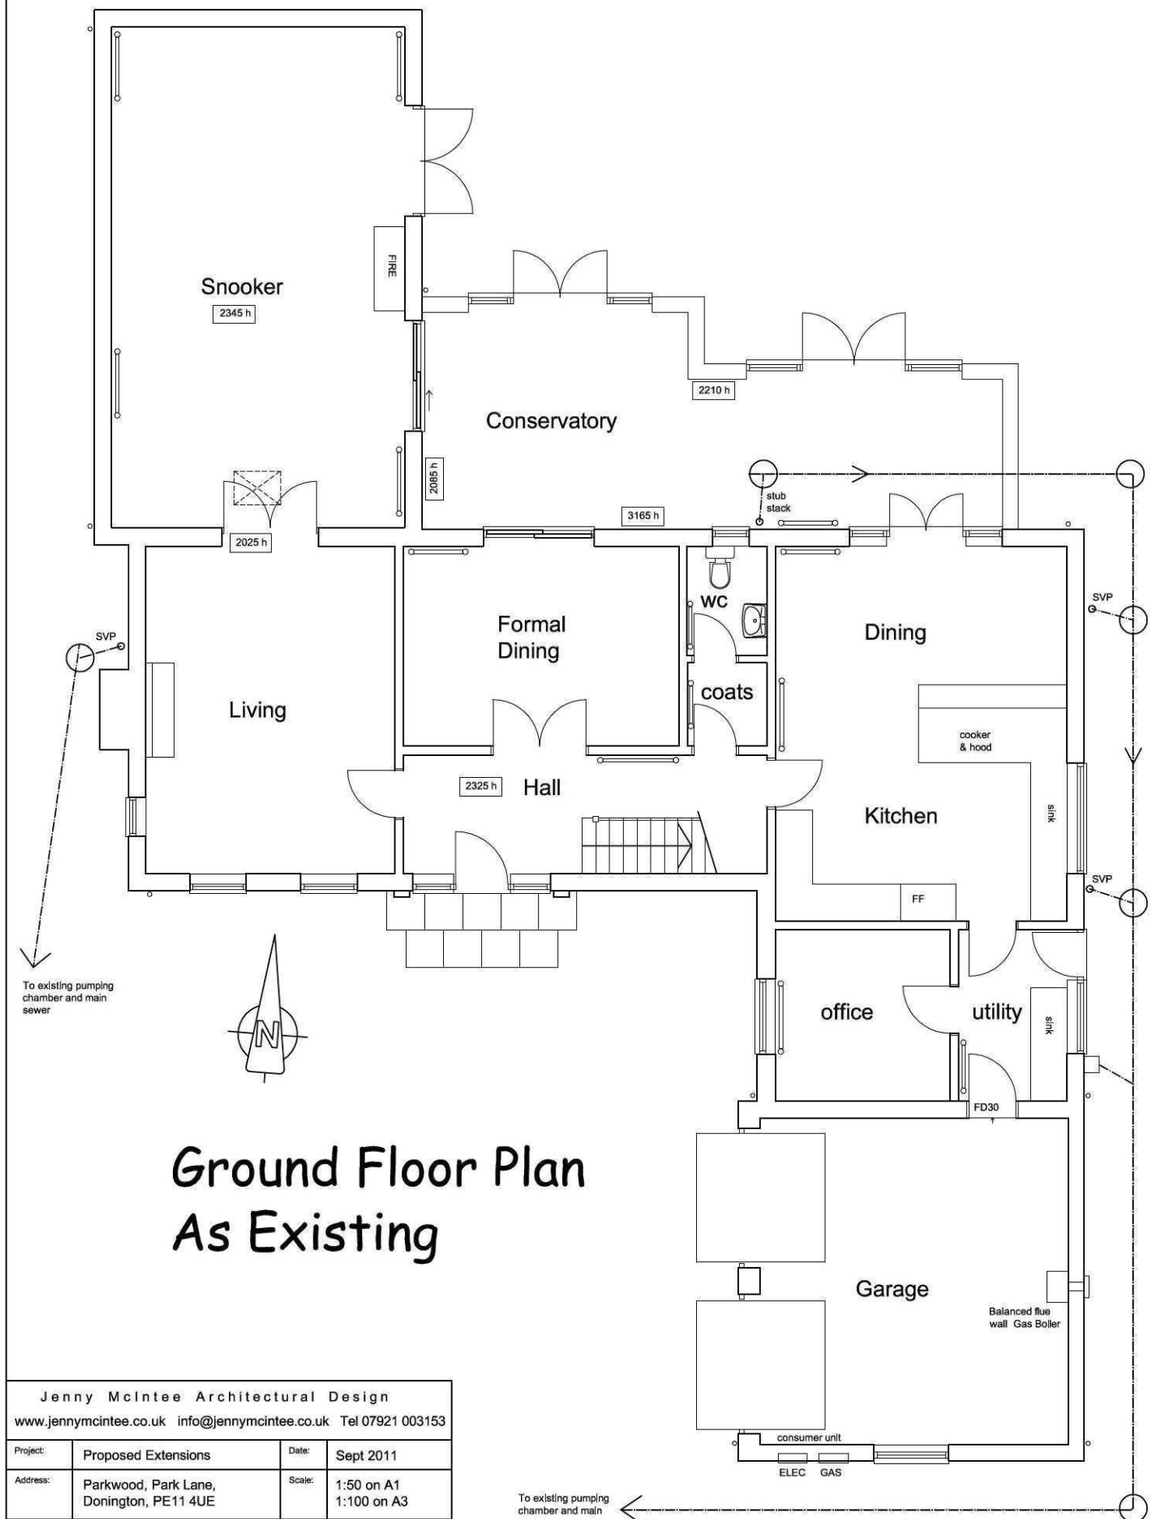


Ground Floor Plan
As Existing

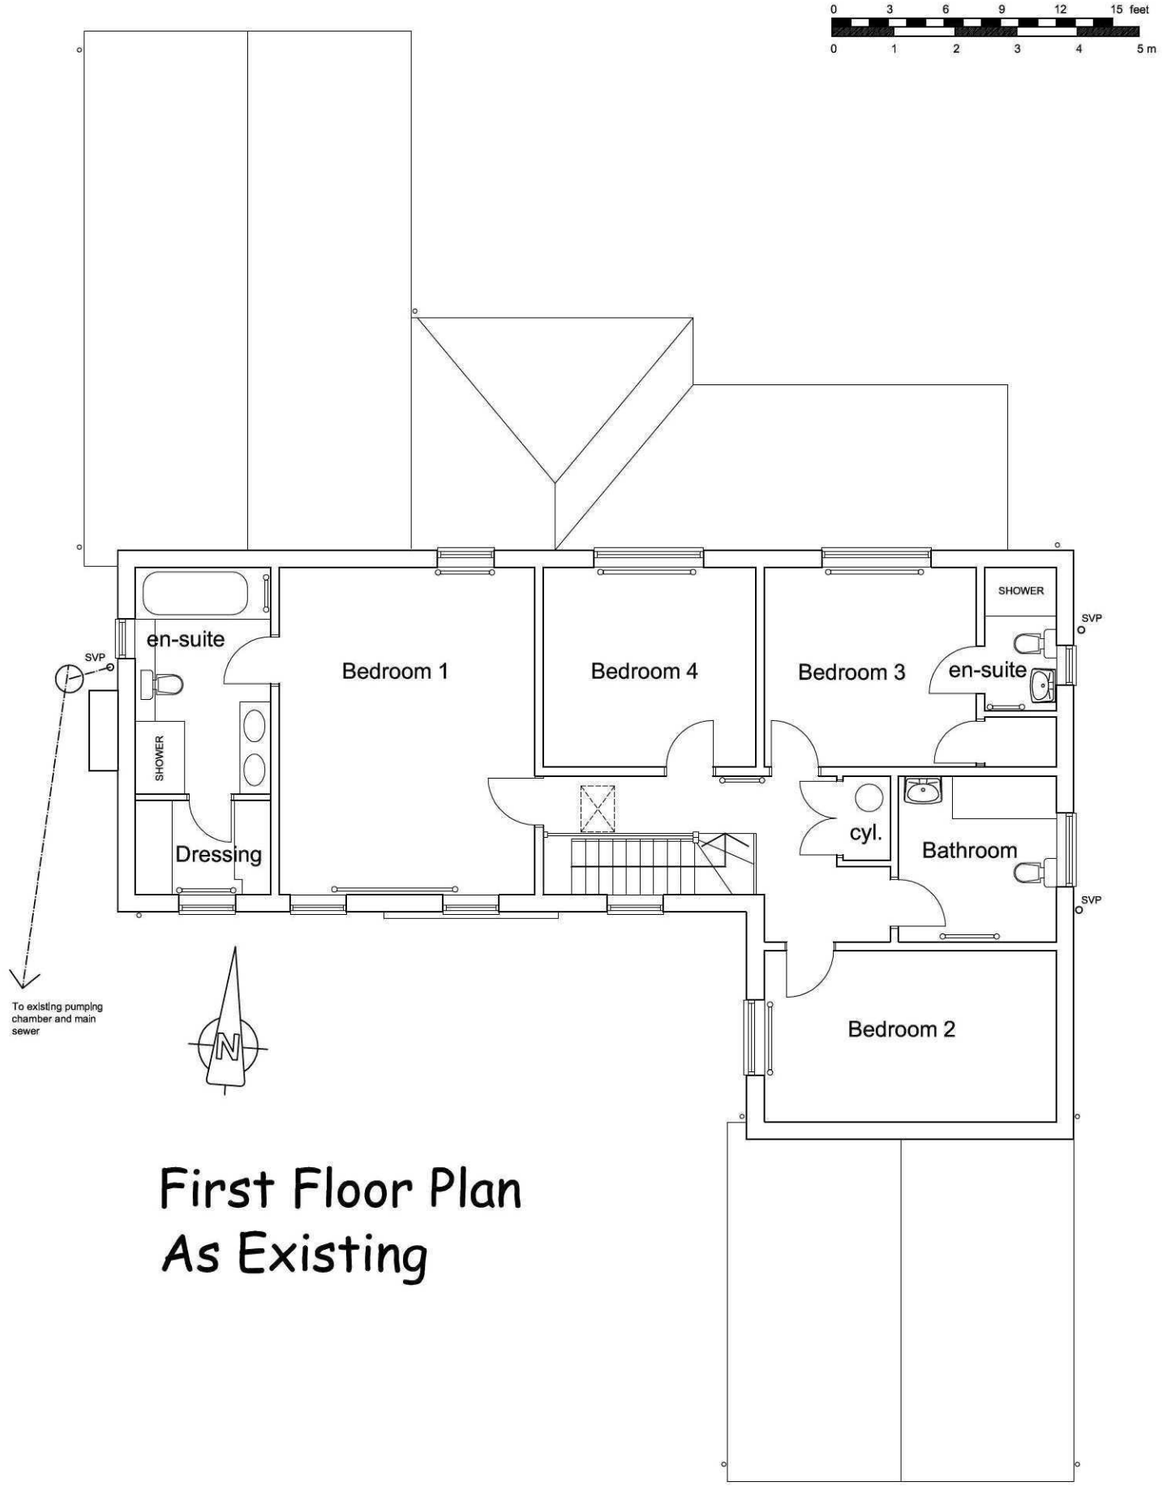

First Floor Plan
As Existing

Jenny McIntee Architectural Design			
www.jennymcintee.co.uk info@jennymcintee.co.uk Tel 07921 003153			
Project:	Proposed Extensions	Date:	Sept 2011
Address:	Parkwood, Park Lane, Donington, PE11 4UE	Scale:	1:50 on A1 1:100 on A3
Client:	Mr & Mrs Edge	Job No:	1147
Drawing Title:	Existing Floor Plans	Dwg No:	03 A