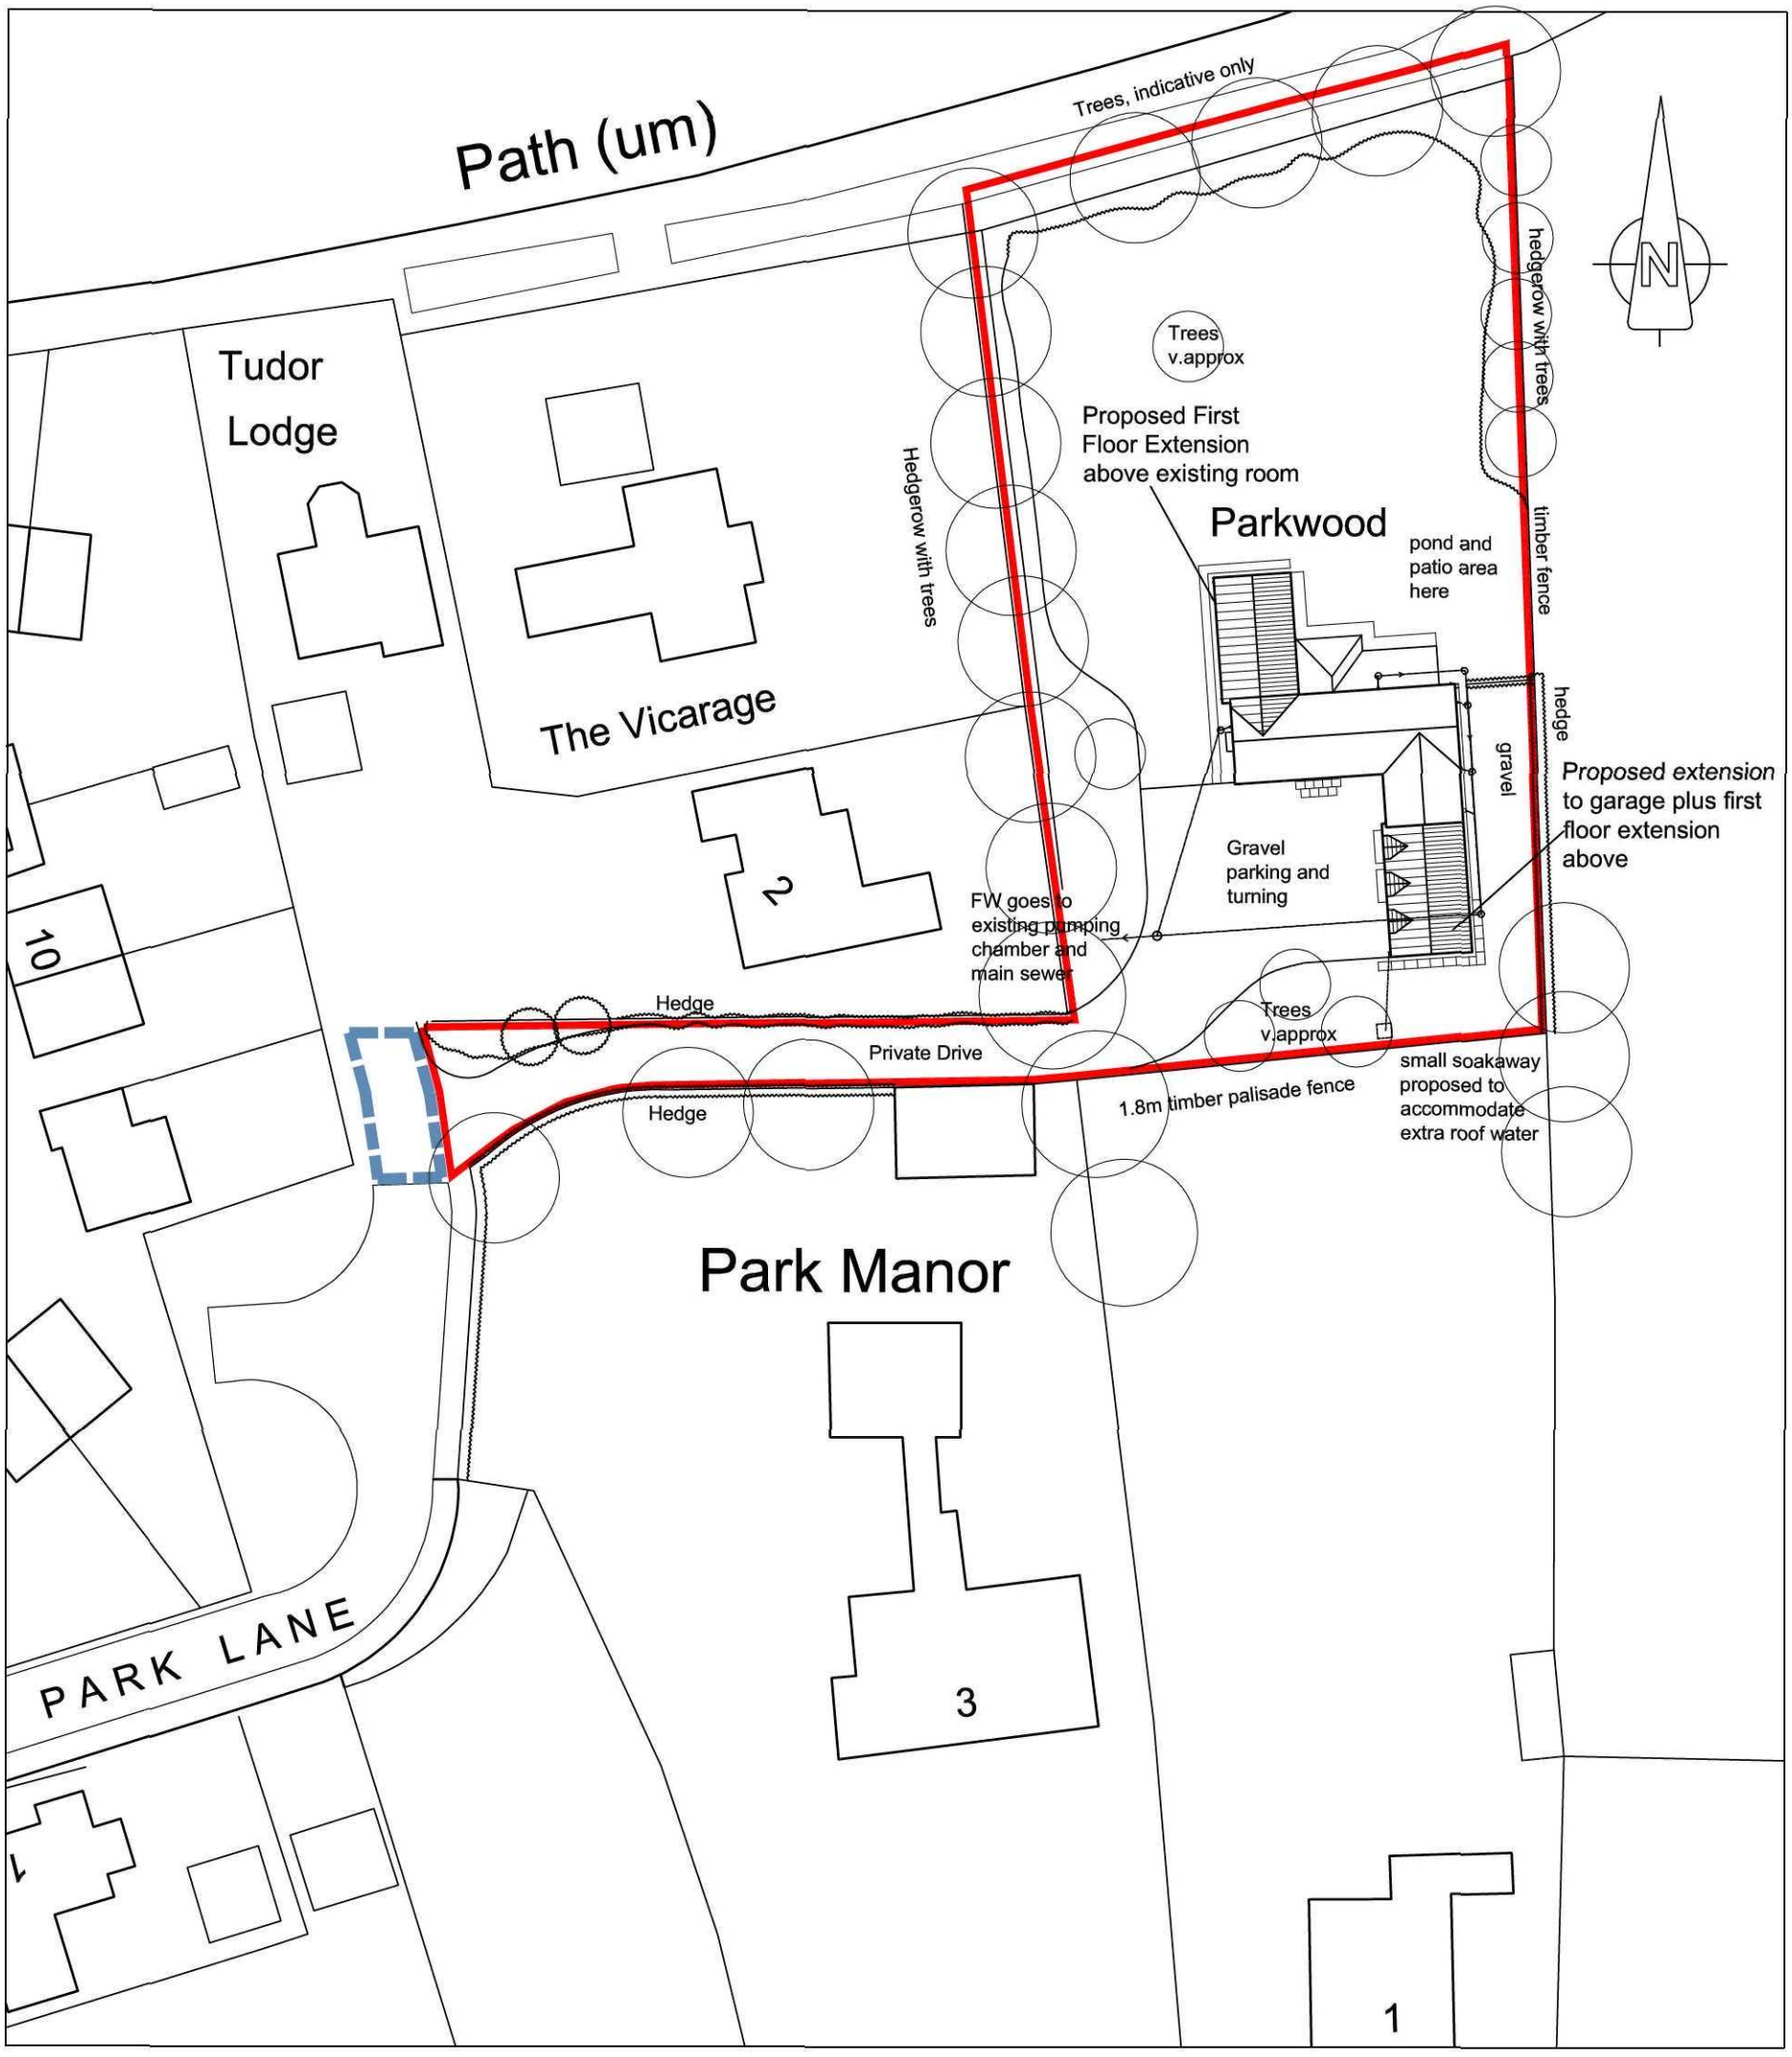


Site Plan As Proposed

FW drains to main sewer

SW drains to soakaways

SCALE
0 5 10 15 20 25 m

Rev A Oct 2011 Front extension roof updated

Jenny McIntee Architectural Design

www.jennymcintee.co.uk info@jennymcintee.co.uk Tel 07921 003153

Project:	Proposed Extensions	Date:	Sept 2011
Address:	Parkwood, Park Lane, Donington, PE11 4UE	Scale:	1:500 on A3
Client:	Mr & Mrs Edge	Job No:	1147
Drawing Title:	Site Plan	Dwg No:	02 A