




WEST ELEVATION

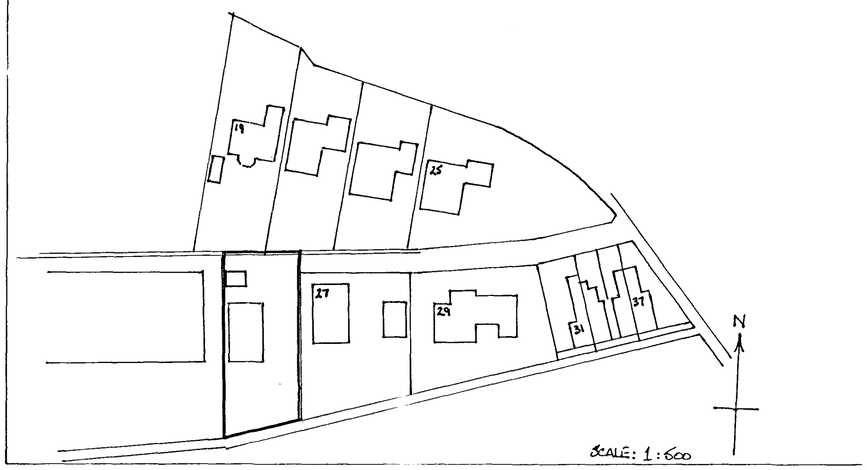


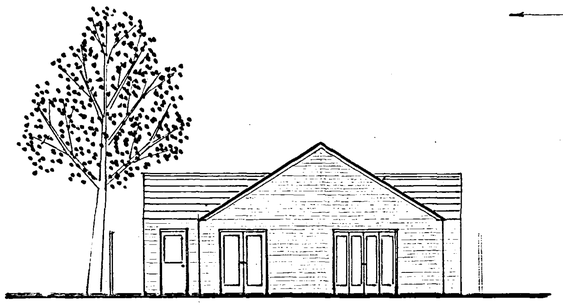


SOUTH ELEVATION

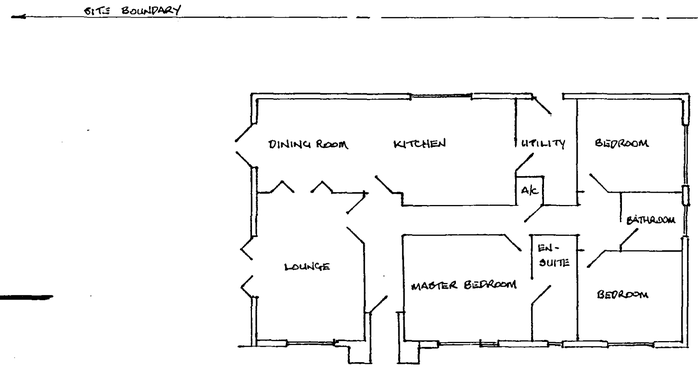



FLOOR PLAN

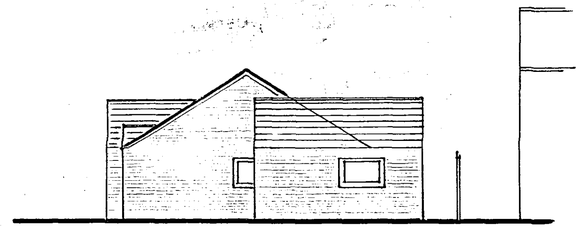


NORTH ELEVATION

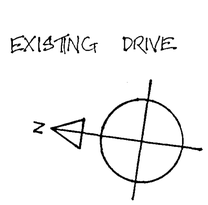

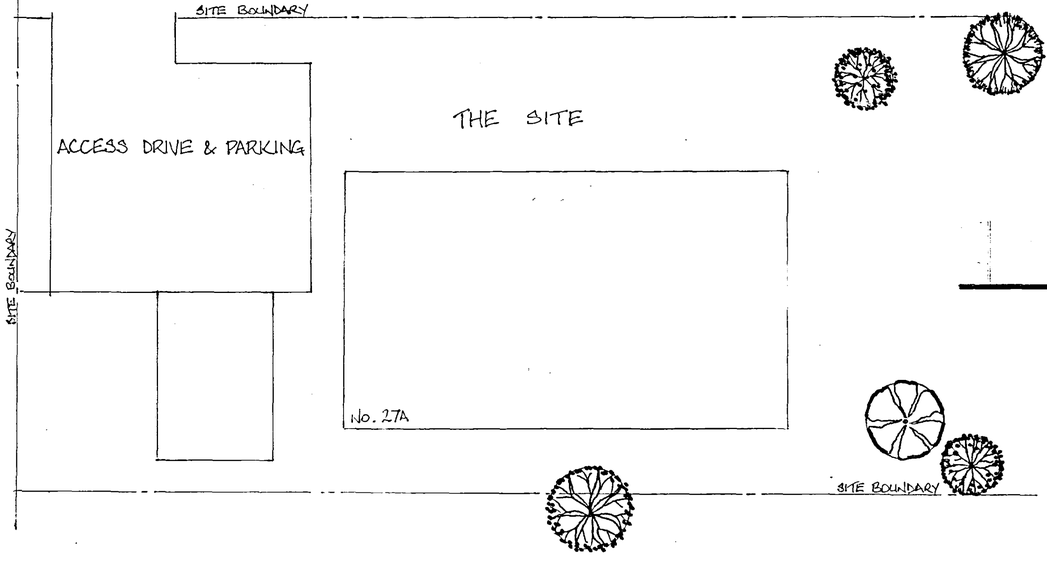

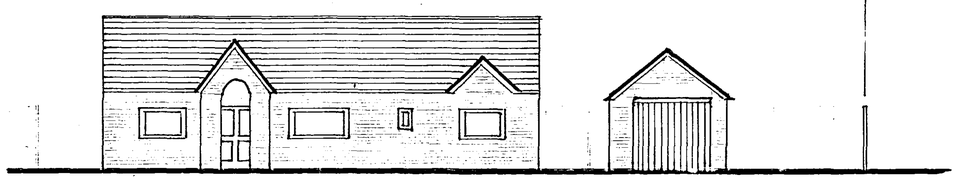

EAST ELEVATION

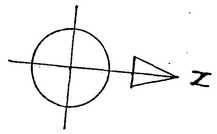

SHDC
PLANNING & DEVELOPMENT
- 7 JUN 2007
Ref. 07/0107

DETERMINED PLAN

MR. & MRS. HUDSON.	
PROJECT: NEW BUNGALOW AT 27A CHURCH LANE DONINGTON.	
DRAWING: DESIGN PLANS & ELEVATIONS	
REF: H04/1539/06 SH/1539/06	DRAWING No: PDH / 1(2007)
SCALE: 1:100	REVISED APPLICATION.