



WEST ELEVATION

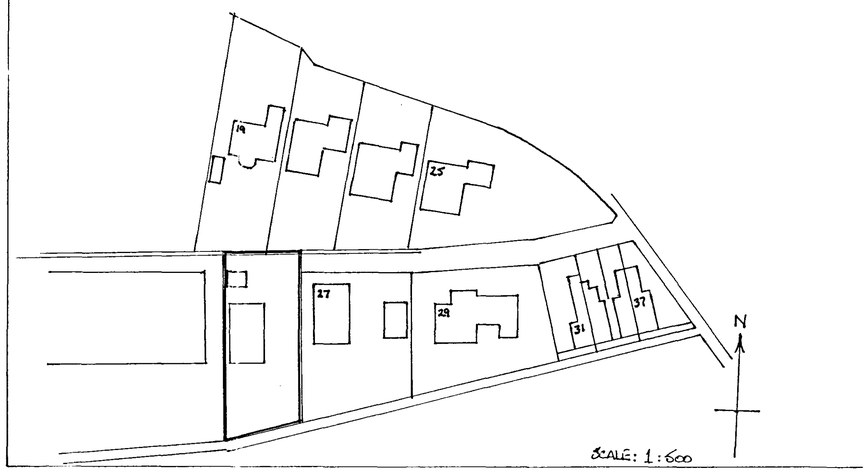

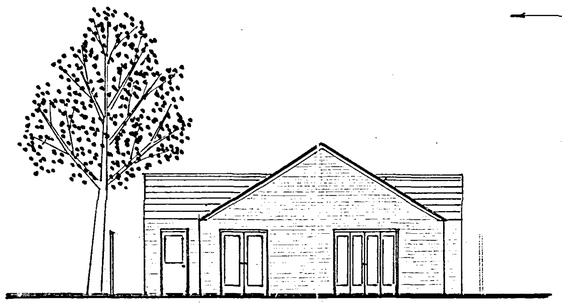


SOUTH ELEVATION

EXISTING DRIVE


N

No. 27


SITE BOUNDARY

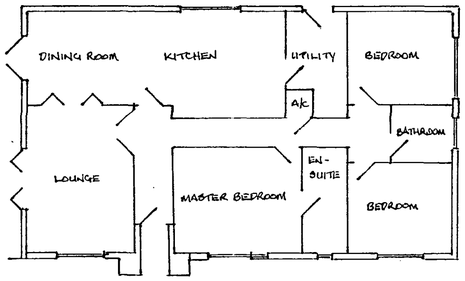

FLOOR PLAN

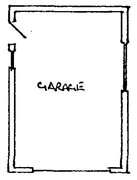

SITE BOUNDARY

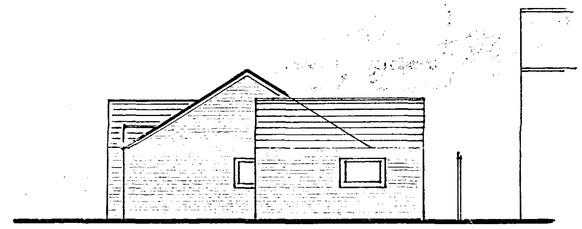

NORTH ELEVATION

N

DETERMINED PLAN

SHDC
PLANNING & DEVELOPMENT
- 7 JUN 2007
Ref. 07/0107

SITE BOUNDARY


ACCESS DRIVE & PARKING

THE SITE

No. 27A

SITE BOUNDARY

SITE BOUNDARY

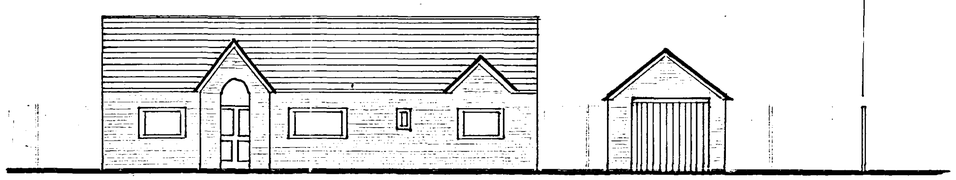

EAST ELEVATION

MR. & MRS. HUDSON.	
PROJECT: NEW BUNGALOW AT 27A CHURCH LANE DONINGTON.	
DRAWING: DESIGN PLANS & ELEVATIONS	
REF: H04/1539/06 SH/1539/06	DRAWING No: PDH / 1(2007)
SCALE: 1:100	REVISED APPLICATION.