
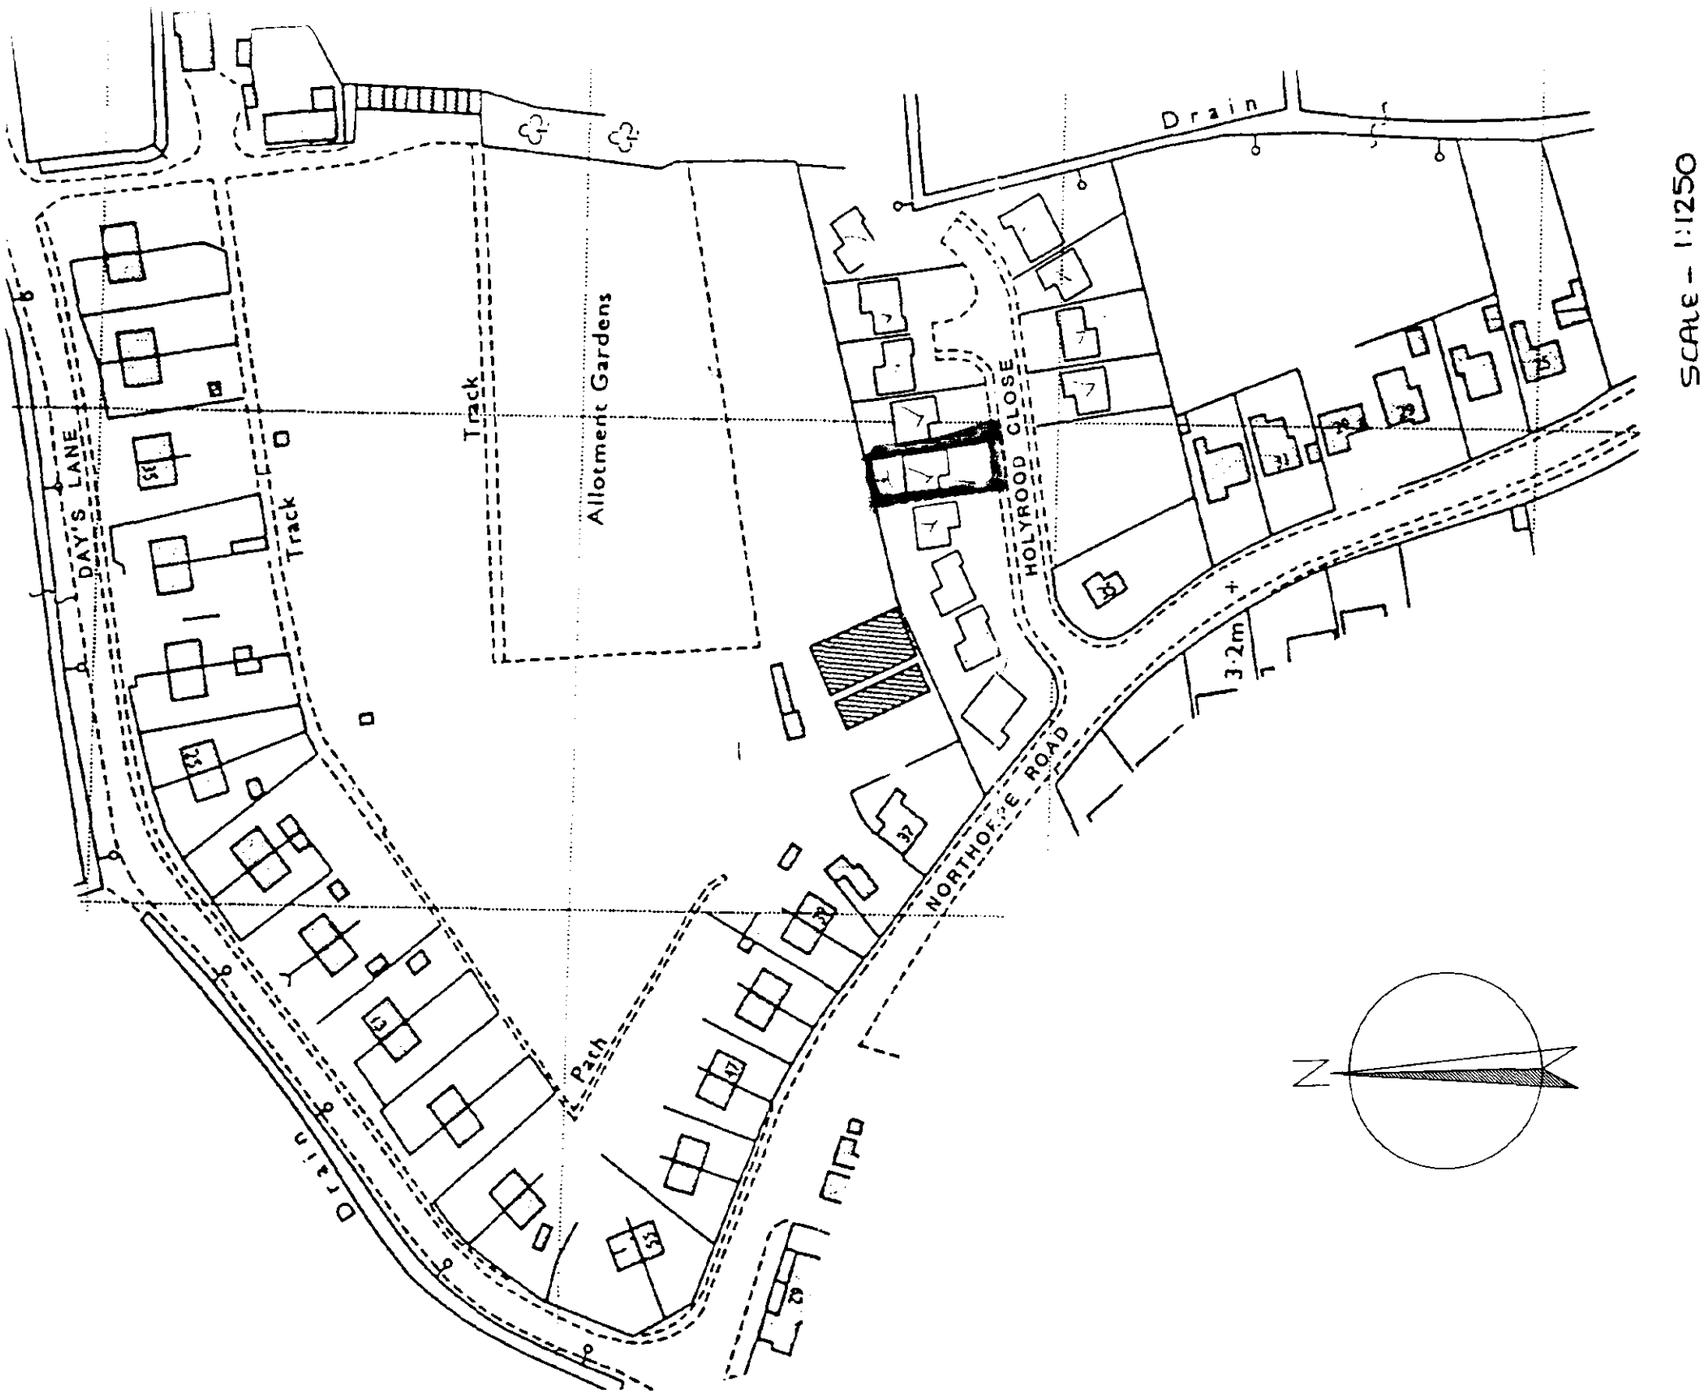


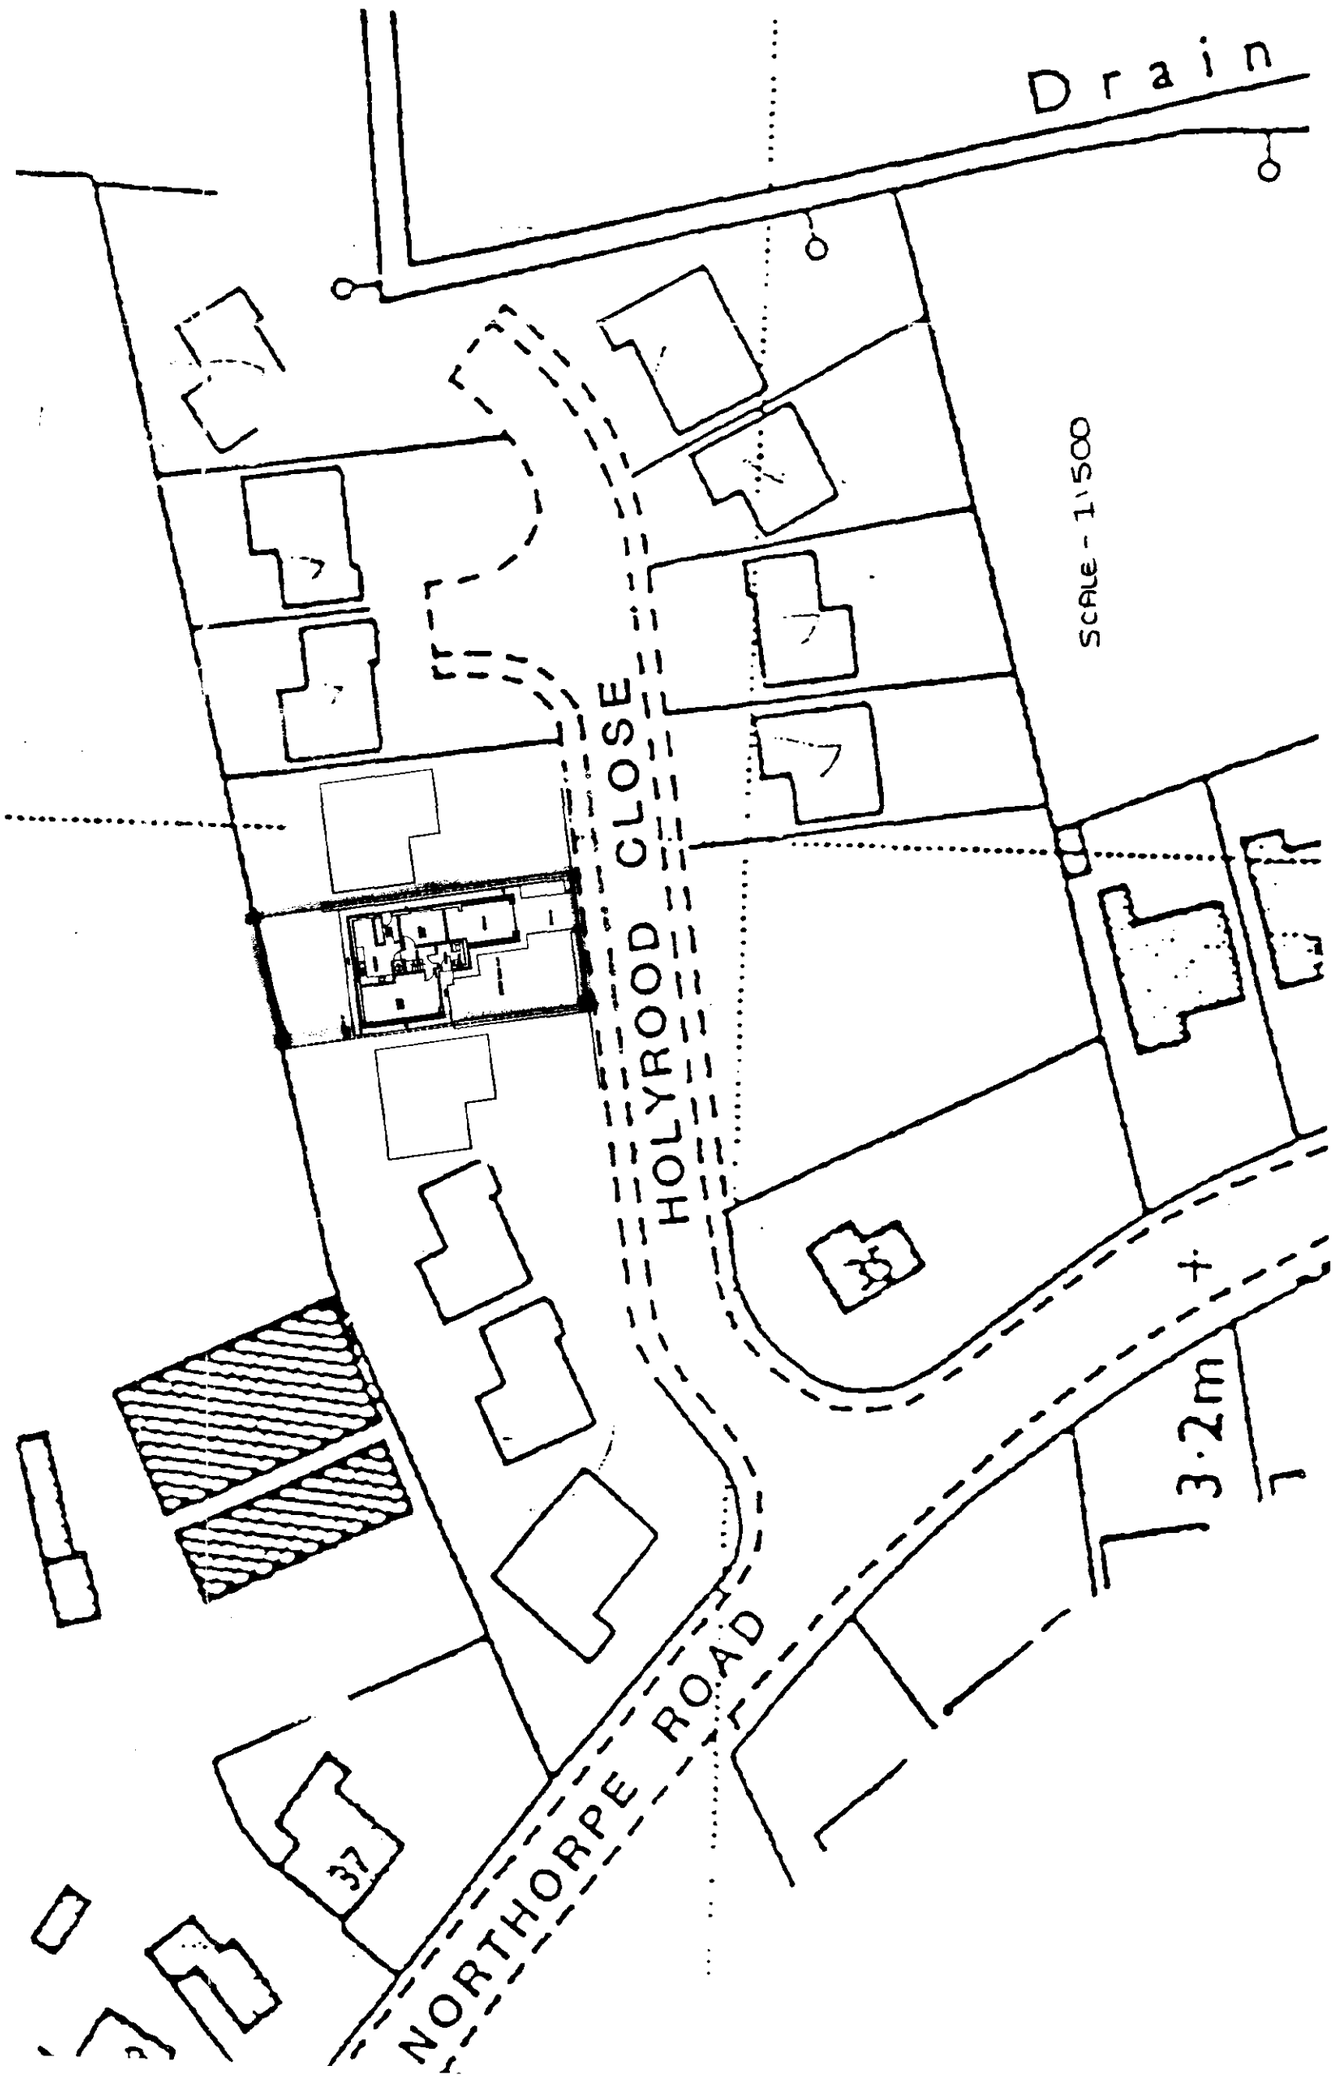

Do not scale from this drawing.

This drawing is copyright and may not be altered, traced photographed, electronically copied or used for any *purpose other than that for which it is issued, without the* written permission from Barry Johnson Architect.

The General Contractor is to check all dimensions on site and report any discrepancy to the Architect.

Revisions

Client

Mr & Mrs P.Johnson

Job Title

PROPOSED EXTENSION
AT 7 HOLYROOD CLOSE
OFF NORTHORPE ROAD
DONINGTON
SPALDING, LINCOLNSHIRE

Drawing Title


BLOCK & LOCATION PLANS


Scale	Date	
1:1250/1:500	03:07:02	C.A.D.

Barry Johnson DipArch, RIBA
Chartered Architect
16 Main Ridge West, Boston
Lincolnshire PE21 6QN
Telephone 01205 367929
Fax 01205 358031


Job No.	Drawing No
1052 A	03 A

SHDC
Planning Development
05 JUL
Ref 780/SA

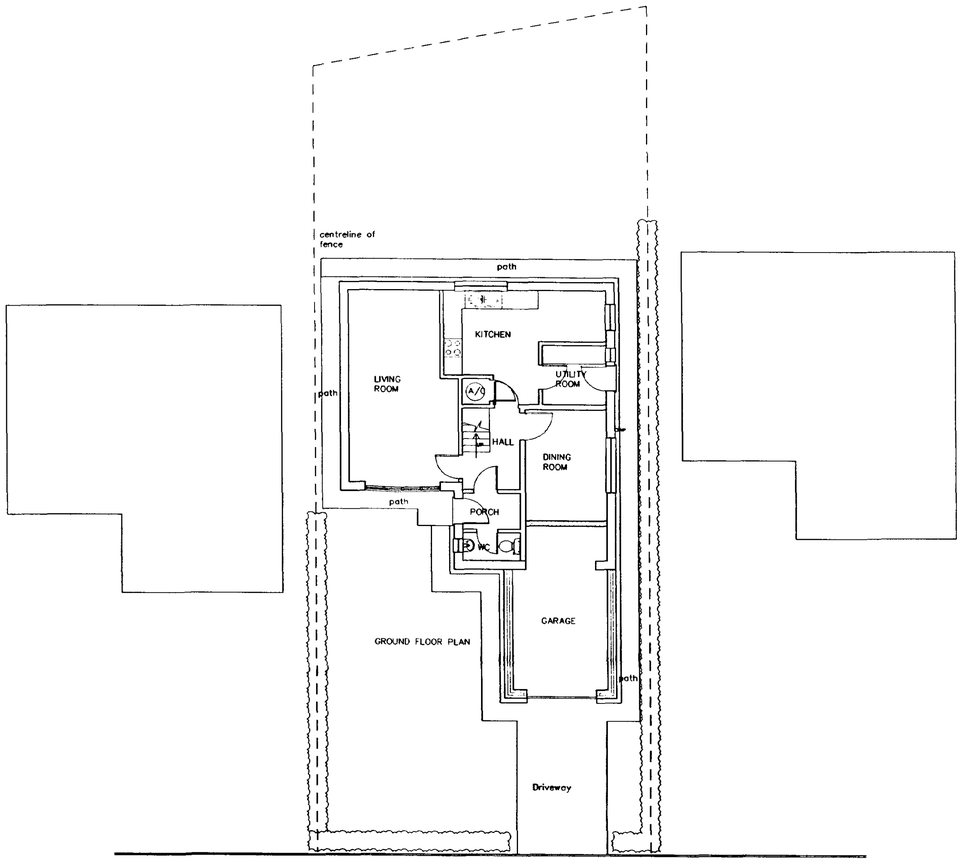


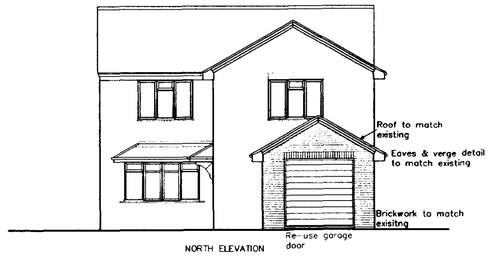

NORTH ELEVATION

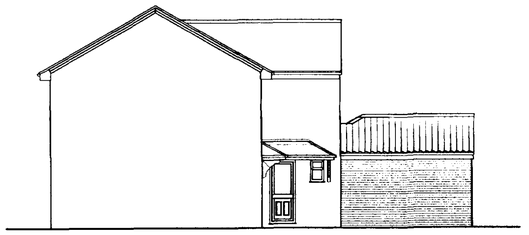

WEST ELEVATION

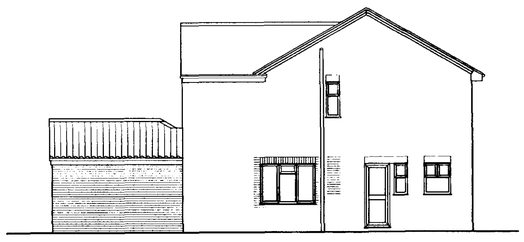

EAST ELEVATION

SHDC
Planning & Development
05 JUN
Ref 780/02

PLANNING
PLAN

Do not scale from this drawing.

This drawing is copyright and may not be altered, traced photographed, electronically copied or used for any purpose other than that for which it is issued, without the written permission from Barry Johnson Architect.

The General Contractor is to check all dimensions on site and report any discrepancy to the Architect.

Revisions

Client

Mr & Mrs P.Johnson

Job Title

PROPOSED EXTENSION
AT 7 HOLYROOD CLOSE
OFF NORTHORPE ROAD
DONINGTON
SPALDING, LINCOLNSHIRE

Drawing Title

PLAN & ELEVATIONS
AS PROPOSED

Scale	Date	
1 : 100	02:07:02	C.A.D.

Barry Johnson DipArch, RIBA
Chartered Architect
16 Main Ridge West, Boston
Lincolnshire PE21 6QN
Telephone 01205 367929
Fax 01205 358031

Job No.		Drawing No	
1052	A	02	A