
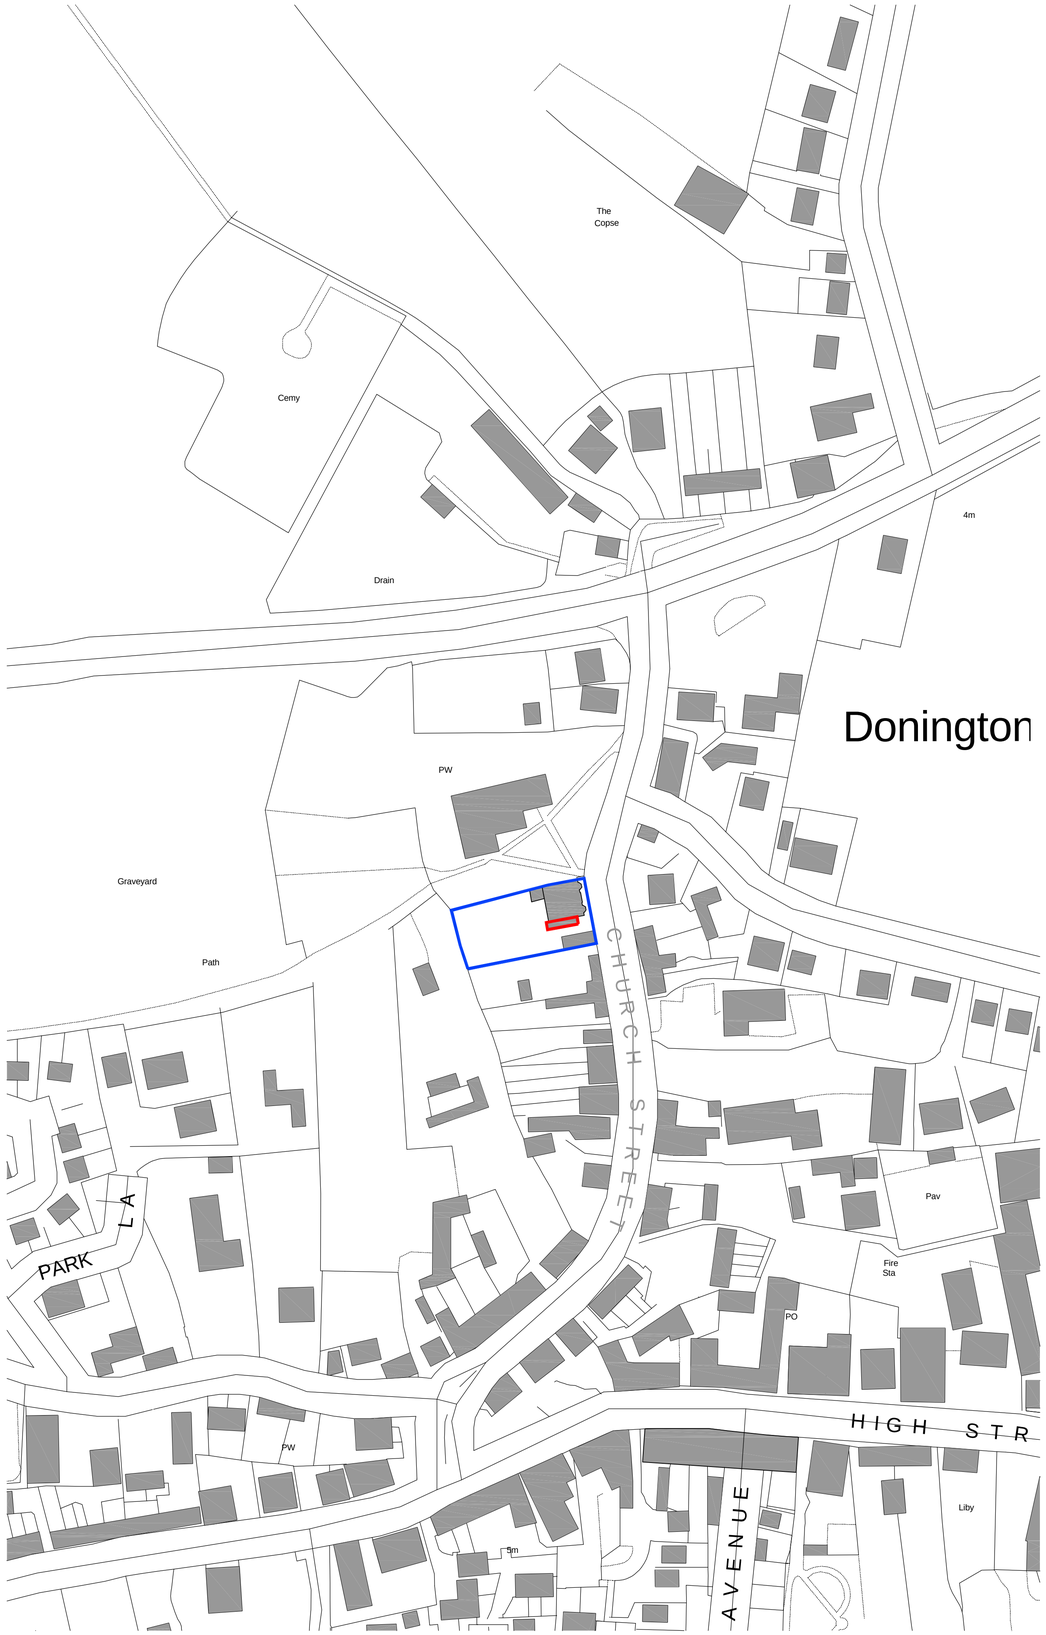


Plan: A SITE LOCATION PLAN
Scale 1:1250

0 25 50m

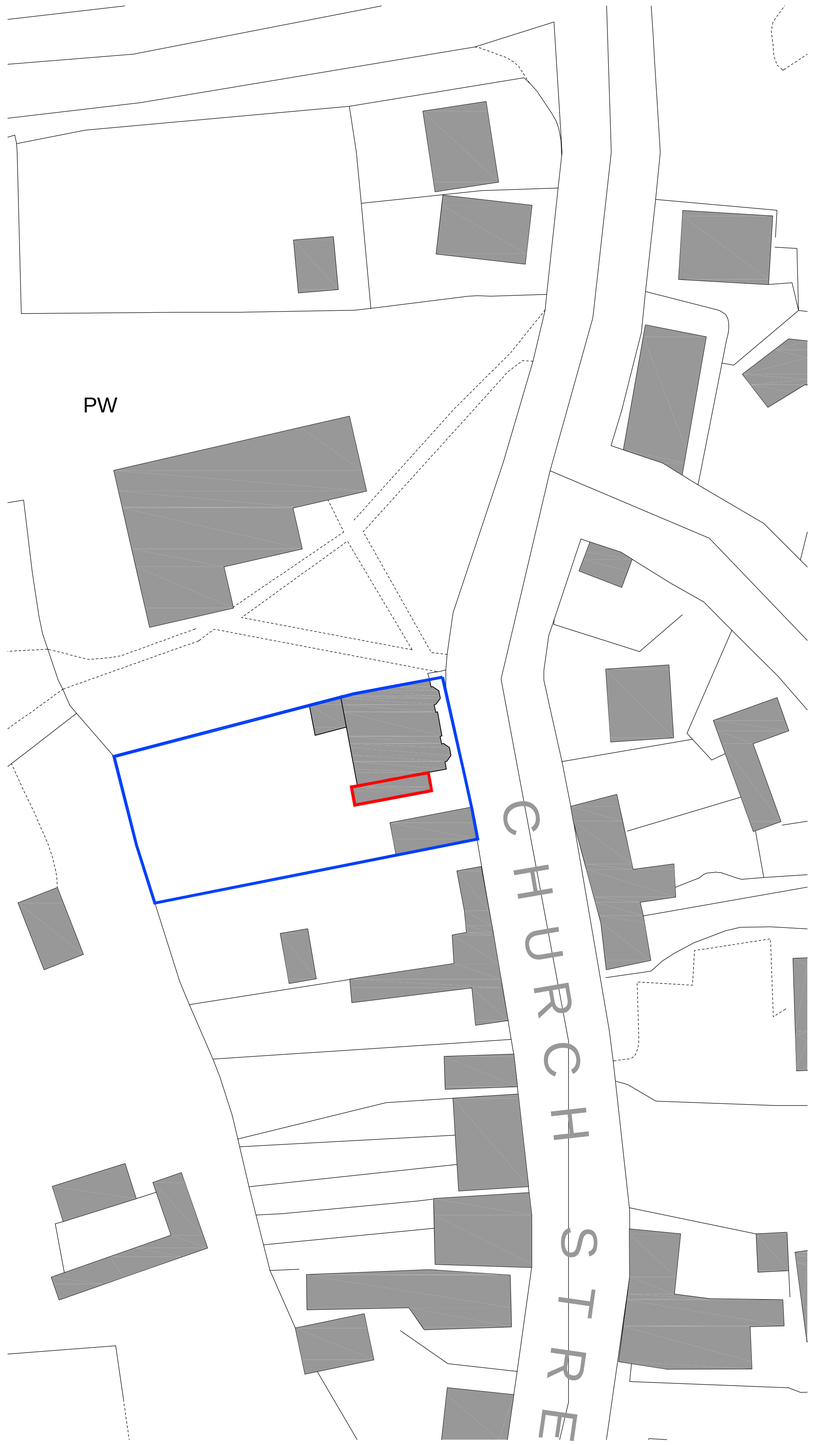

Plan: B SITE LOCATION PLAN
Scale 1:500

0 10 20m

General Notes:
All dimensions and heights to be checked on site prior to setting out or manufacture. Any discrepancies between site, drawing or specification to be reported to the architect immediately.

Do not scale drawings
The setting out is the contractor's responsibility

LEGEND

Existing Construction

OUTLINE OF LAND I N THE CLIENT'S OWNERSHIP

OUTLINE OF SITE

N
W E
S

Rev	Date	By	Notes

SMALLWOOD ARCHITECTS

Quarter House, Juniper Drive, Battersea Reach, London SW18 1GX
11a High Street, St Martins, Stamford, Lincs PE9 2LF
T +44 (0)20 7376 5744 +44 (0)1780 757737
E office@smallwoodarchitects.co.uk
www.smallwoodarchitects.co.uk

Project: New Boiler Flues
Location: Church House, Donington, PE11 4UA
Client: Mr Ton Cook

Date: Aug '16
Scale@A1: As Shown
Scale@A3: -
Status: FOR PLANNING
Drawn: TB Checked: JG

Job No.	Dwg. No.	Rev.	Dwg. Title
805	P 001		Site Location Plan and Site Plan