
General Notes:
All dimensions and heights to be checked on site prior to setting out or manufacture. Any discrepancies between site, drawing or specification to be reported to the architect immediately.

Do not scale drawings
The setting out is the contractor's responsibility

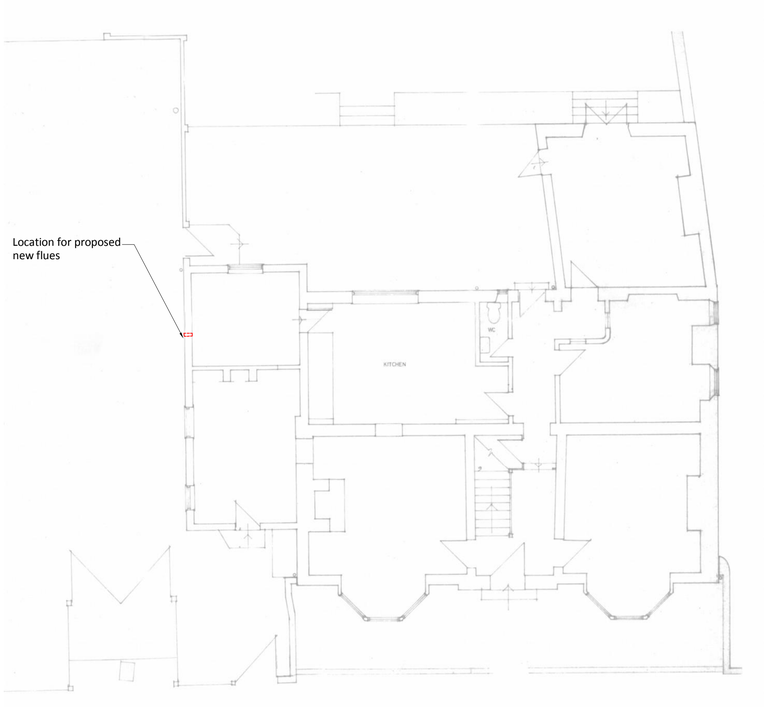

Plan: A EXISTING GROUND FLOOR PLAN
Scale 1:100

0 2 4m


No proposed works to any other parts of the building form part of this application



Elev: A EXISTING SOUTH ELEVATION
Scale 1:100


0 2 4m

No proposed works to any other parts of the building form part of this application

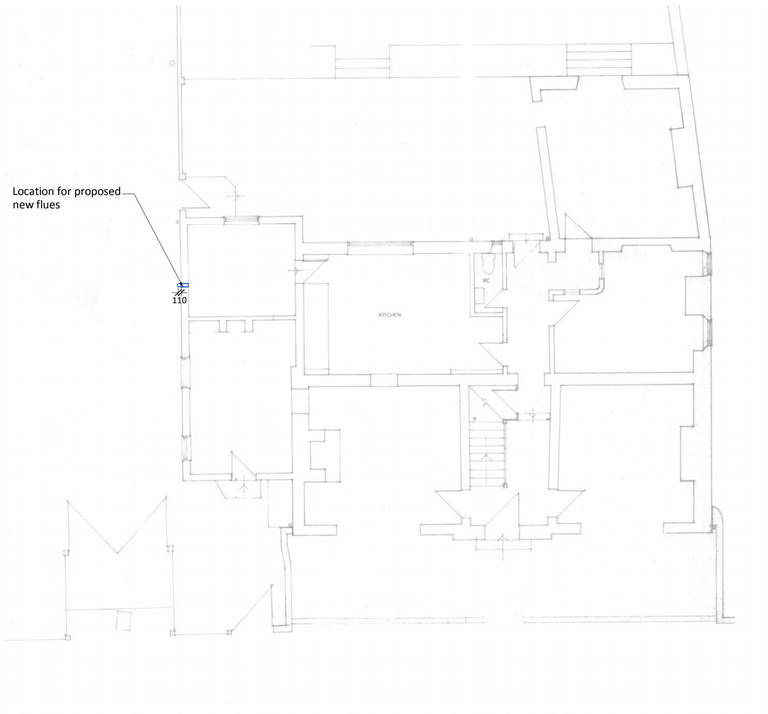

Plan: A EXISTING GROUND FLOOR PLAN
Scale 1:100

0 2 4m

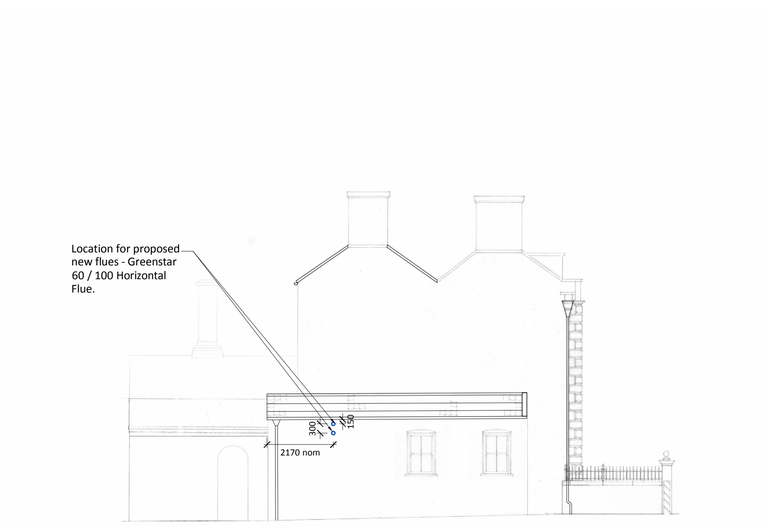

Elev: B PROPOSED SOUTH ELEVATION
Scale 1:100

0 2 4m

Rev - Date - By - Notes

SMALLWOOD ARCHITECTS
Quarter House, Juniper Drive, Battersea Reach, London SW18 1GX
11a High Street, St Martins, Stamford, Lincs PE9 2LF
T +44 (0)20 7376 5744 +44 (0)1780 757737
E office@smallwoodarchitects.co.uk
www.smallwoodarchitects.co.uk

Project: New Boiler Flues
Location: Church House, Donington, PE11 4UA
Client: Mr Ton Cook
Date: Aug '16
Scale@A1: As Shown
Scale@A3: -
Status: FOR PLANNING
Drawn: TB Checked: JG

Job No. 805 Dwg. No. P 002 Rev. Dwg. Title: Existing and Proposed Plans and Elevations