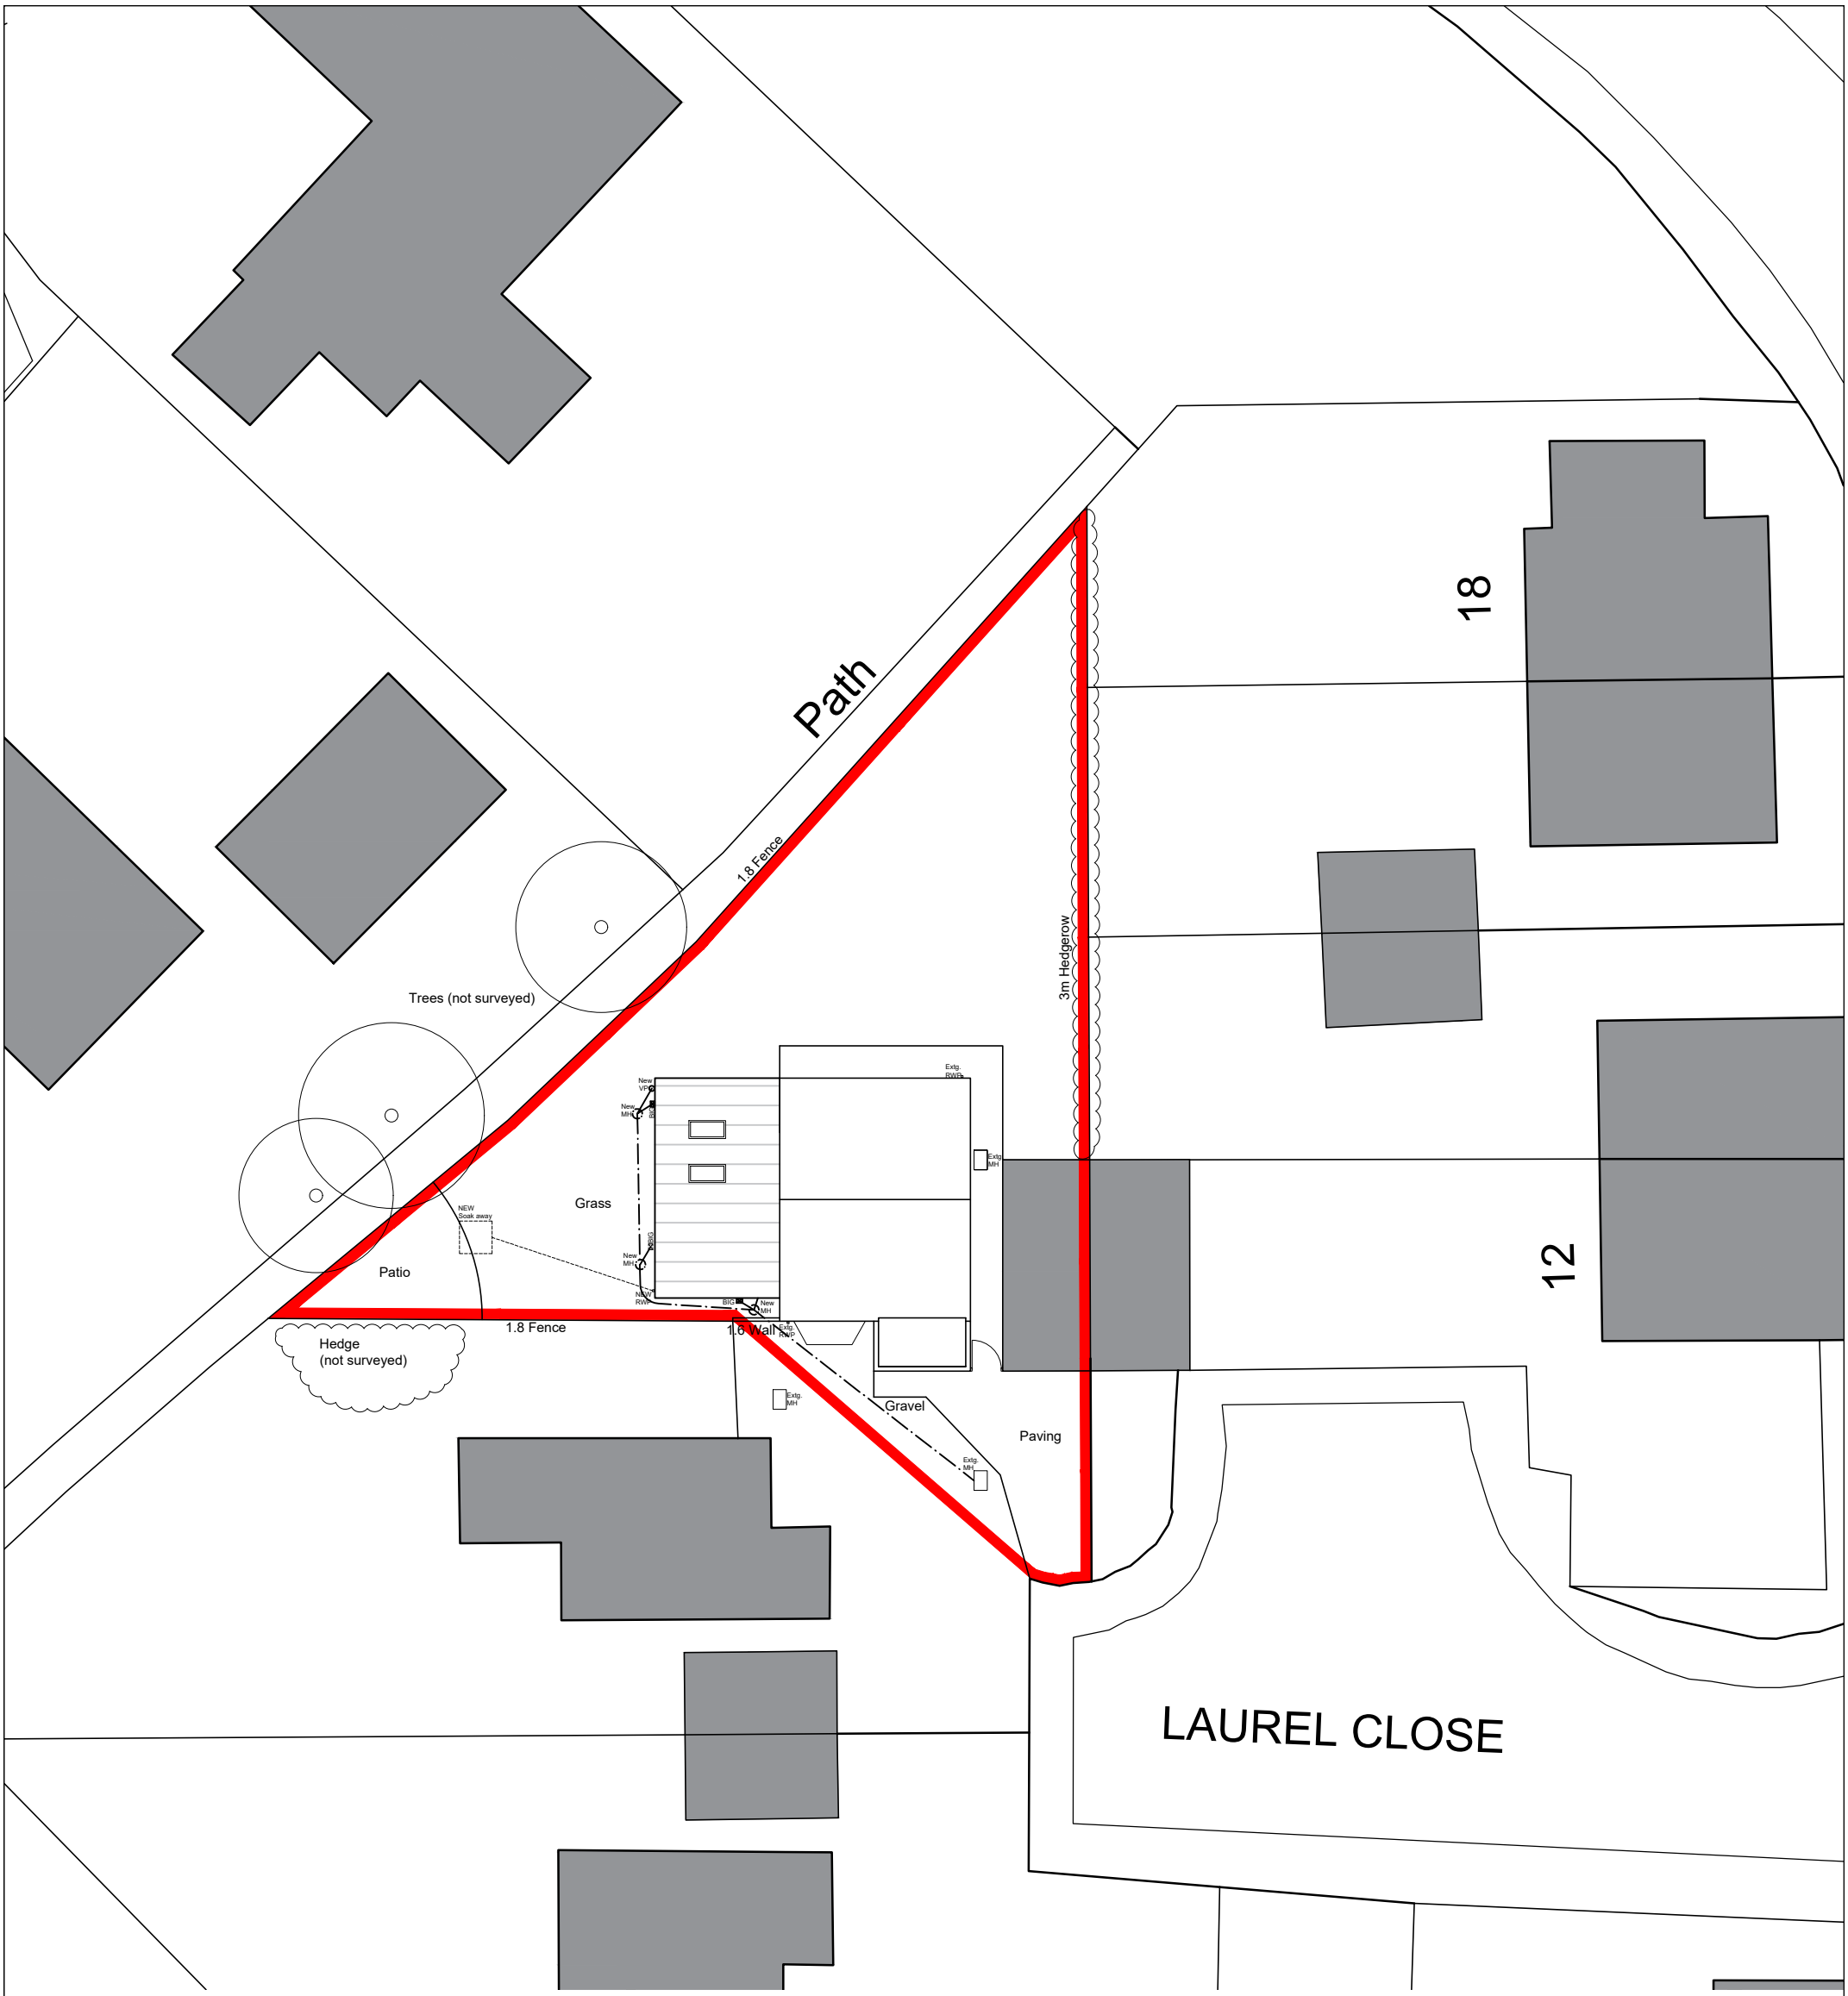


Site Block Plan 1:200 @ A3

DRAINAGE
Foul drains to main sewer
Surface water drains to connect to existing/ soak away
LEVELS
No change to site levels

SCALE
0 5 10 15 20 25m

JMAD Architecture
www.jennymcintee.co.uk info@jmadarch.co.uk Tel 01205 875885

Project:	Single Storey Side Extension	Date:	June 2019
Address:	4 Laurel Close, Donington, Spalding, PE11 4XN	Scale:	1:200 @ A3
		drawn: BW	checked: JM
Client:	Keith & Carlene Ulyatt	Job No:	19059
Drawing Title:	Proposed Site Plan	Dwg No:	02