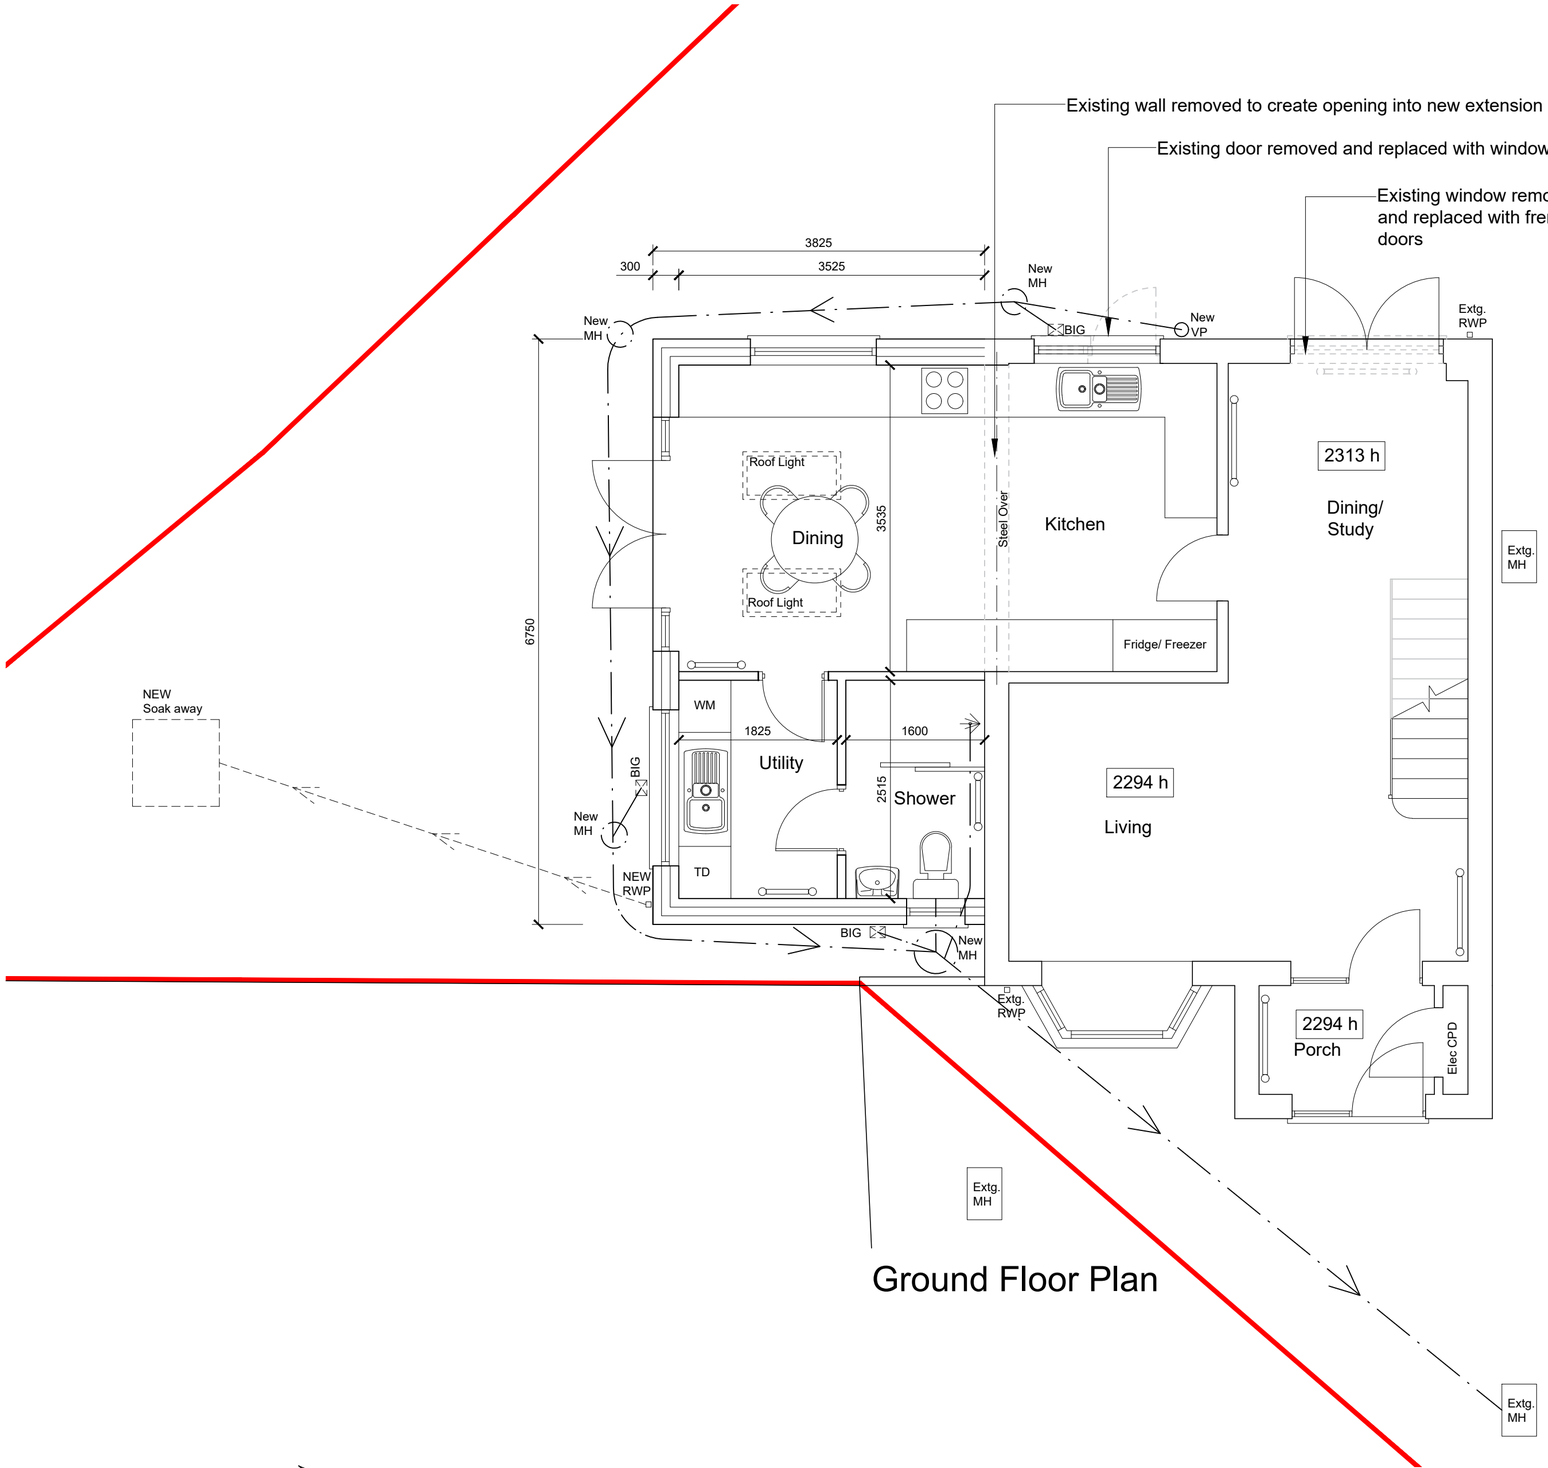


Ground Floor Plan

Proposed Ground Floor Plan

0 3 6 9 12 15 feet

0 1 2 3 4 5 m

REV A July 2019 General Client Updates

JMAD Architecture

www.jennymcintee.co.uk info@jmadarch.co.uk Tel 01205 875885

Project:	Single Storey Side Extension	Date:	June 2019
Address:	4 Laurel Close, Donington, Spalding, PE11 4XN	Scale:	1:50 @ A2
		drawn: BW	checked: JM
Client:	Keith & Carlene Ulyatt	Job No:	19059
Drawing Title:	Proposed Ground Floor Plan	Dwg No:	05A