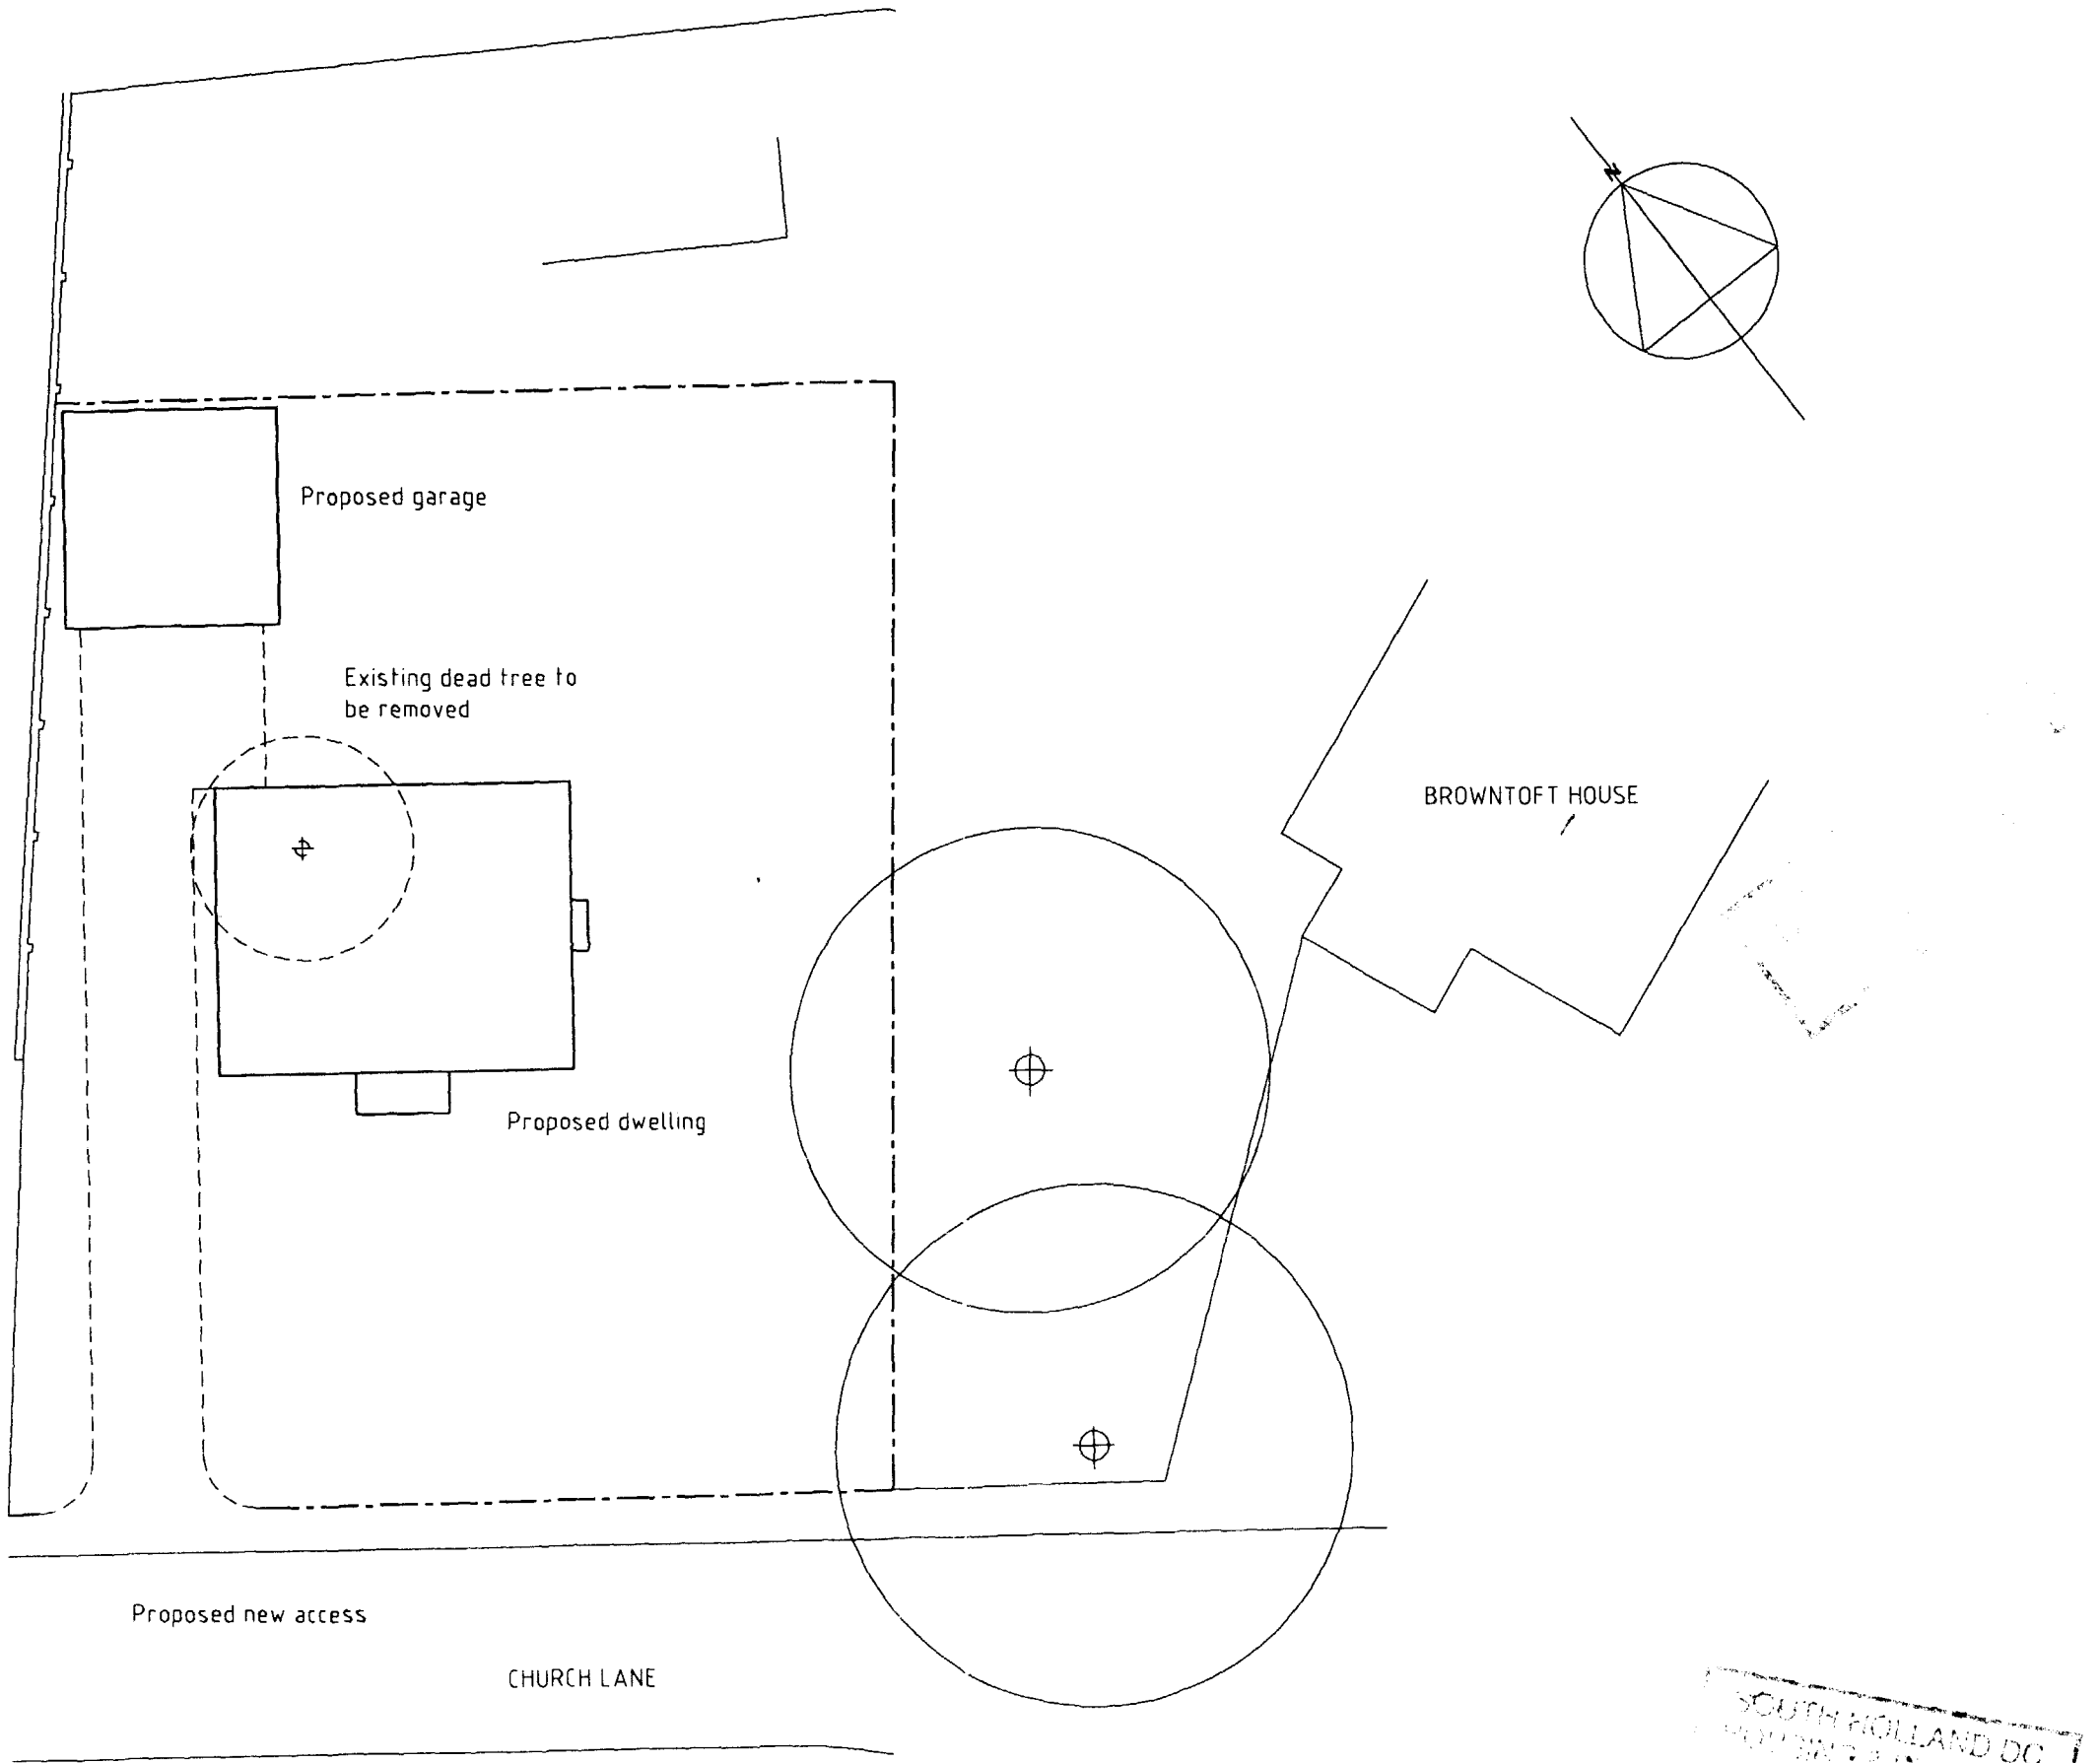


DO NOT SCALE THIS DRAWING

KMB

DESIGN CONSULTANTS QUANTITY SURVEYORS PLANNING SUPERVISORS

OUTLINE APPLIATION
BROWNTOFT LANE
DONINGTON

MR. M. GURBUTT

Site Plan

SCALE	DATE
1 : 200	Sept. 97
DRAWN BY	DRAWING No.
DCQ	2034-02

THE OLD BAKE HOUSE, KIRTON, LINCOLNSHIRE. PE20 1EH
TEL 01205 724016 FAX 01205 723891

SOUTH HOLLAND DC
HOUSING & PLANNING
793/97