


SOUTH ELEVATION

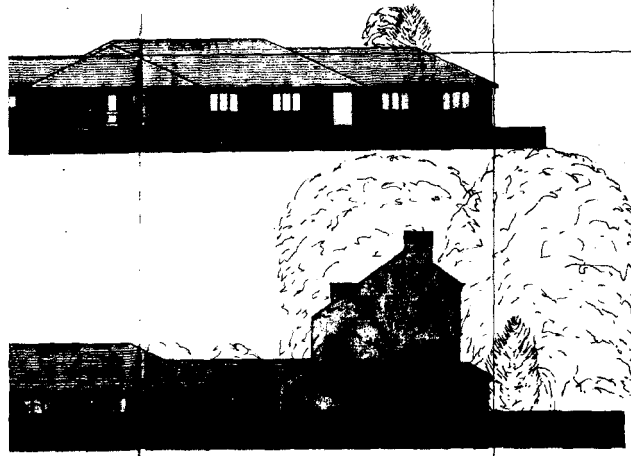

Contractors must check all dimensions on site and discrepancies must be reported immediately to the architect before proceeding


Client:
Miss M. J. Hyne

Project:
Proposed Extensions & Alterations
Broadmead Rest Home
Browntoft Lane
Donington LINCOLNSHIRE


Drawing:
Elevations

Scale: 1:100
Date: October 1990


531 / 30

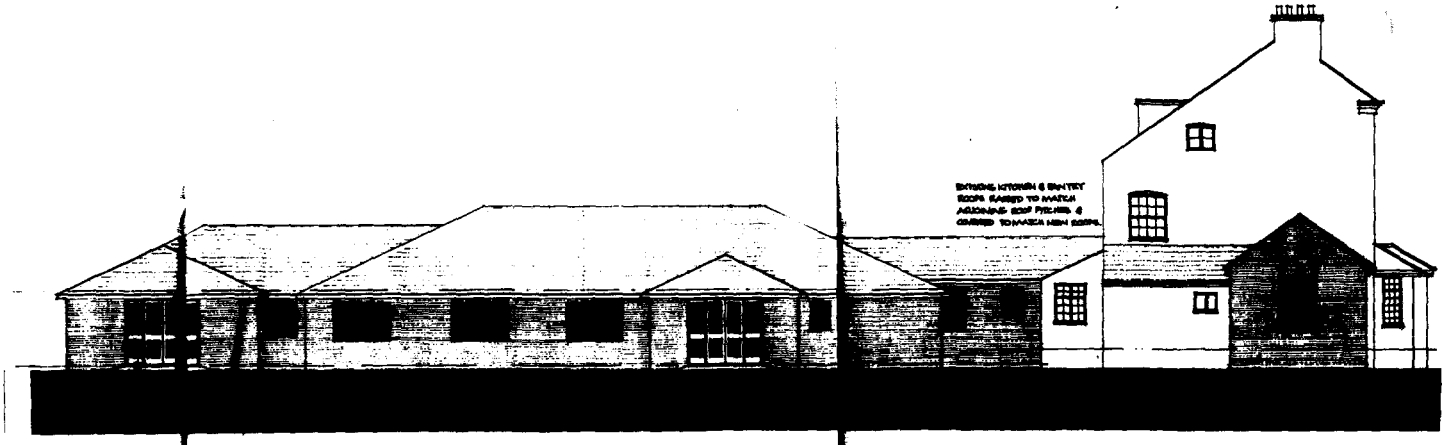

WEST ELEVATION

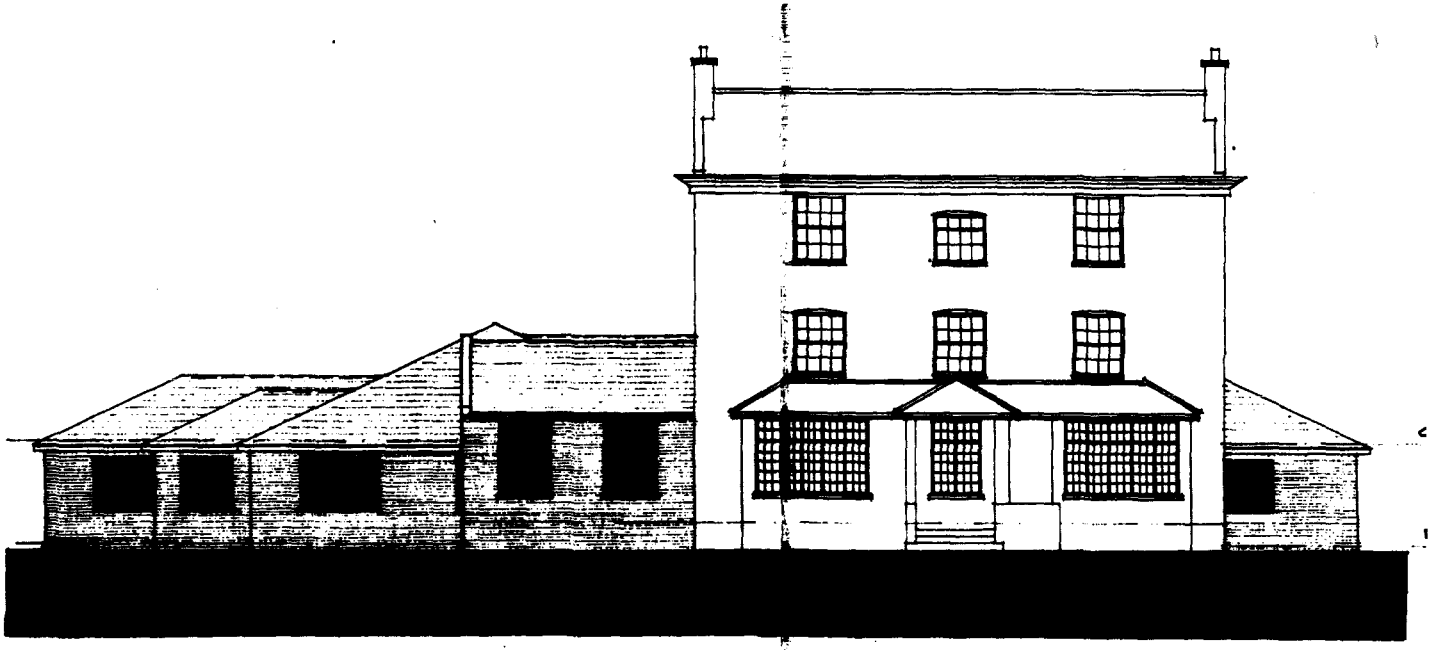

SOUTH ELEVATION

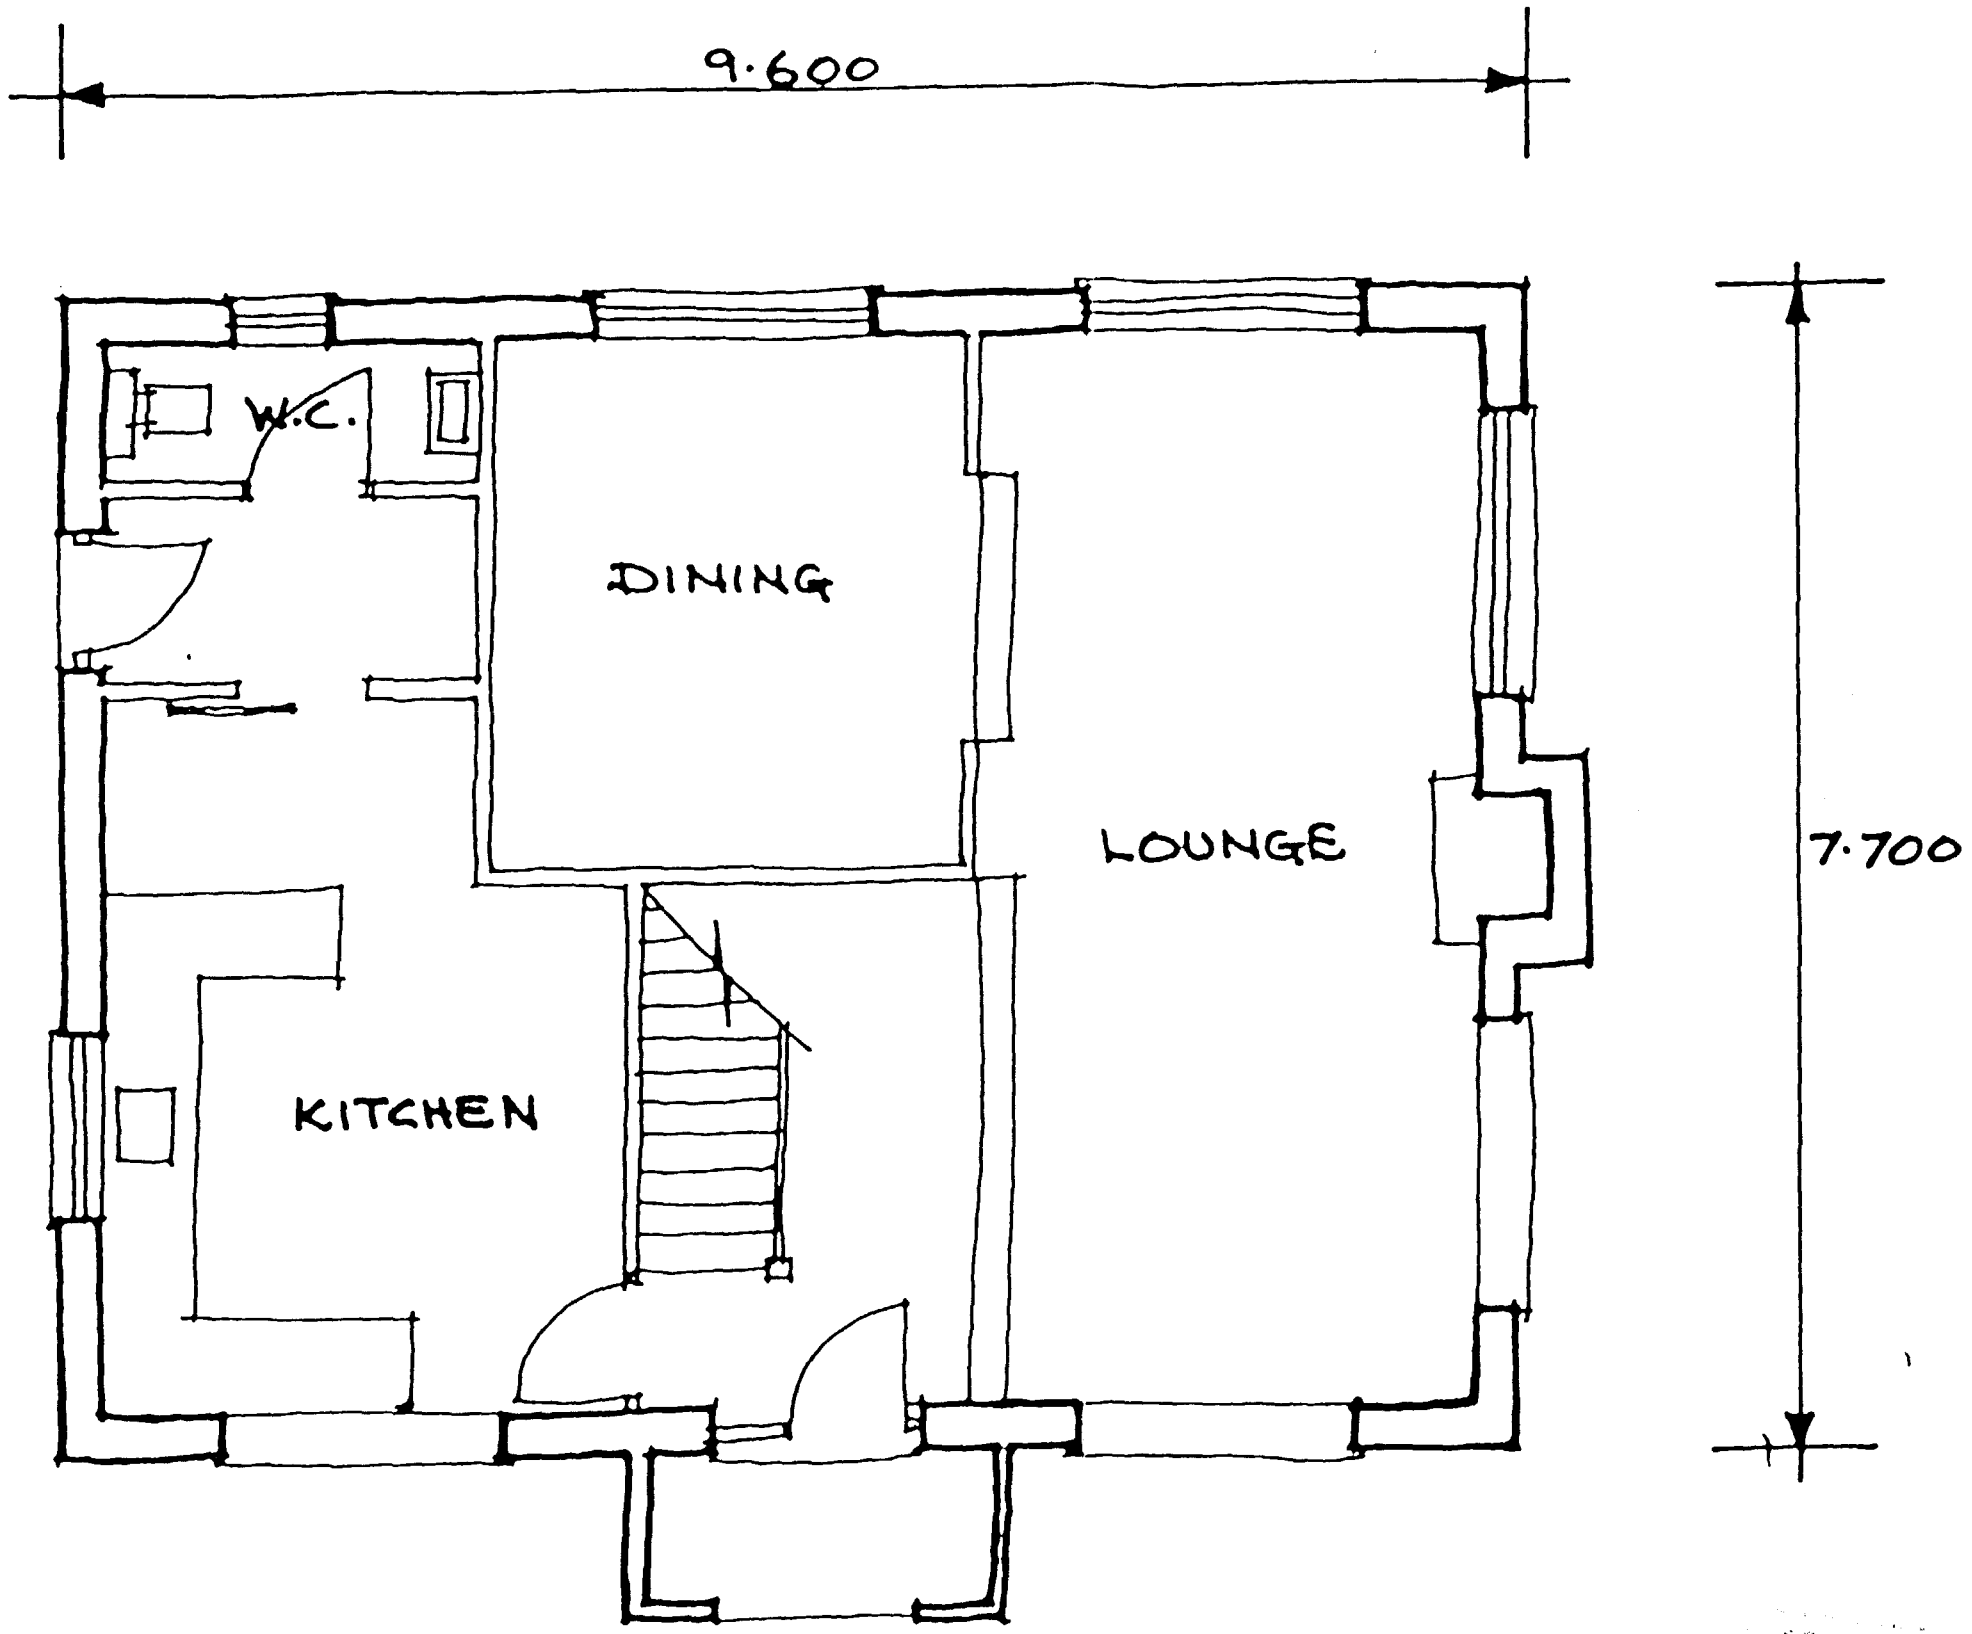

GROUND FLOOR PLAN

793/97

OUTLINE APPLICATION BROUNTOFT LANE DONINGTON. MR. M. GURBUTT.	
SKETCH PLAN. GROUND FLOOR	
1-50	SEPT. 97.
DCB.	2034-03



RECEIVED
23 SEP
Ref: 793/97

FRONT ELEVATION

KWB
BUILDING CONSULTANTS QUANTITY SURVEYORS
PLANNING SUPERVISORS


PROJECT
OUTLINE APPLICATION
BROUNTOFT LANE
DONINGTON.

MR. M. GURBUTT.

TITLE
SKETCH PLAN. ELEVATION

SCALE	DATE
1-50	SEPT. 97.
DRAWN BY	JOB NO.
DCB.	2054-05

THE OLD BAKE HOUSE, ICKTON, LINCOLNSHIRE, PE80 1RH
TEL 01780 720478 FAX 01780 720421

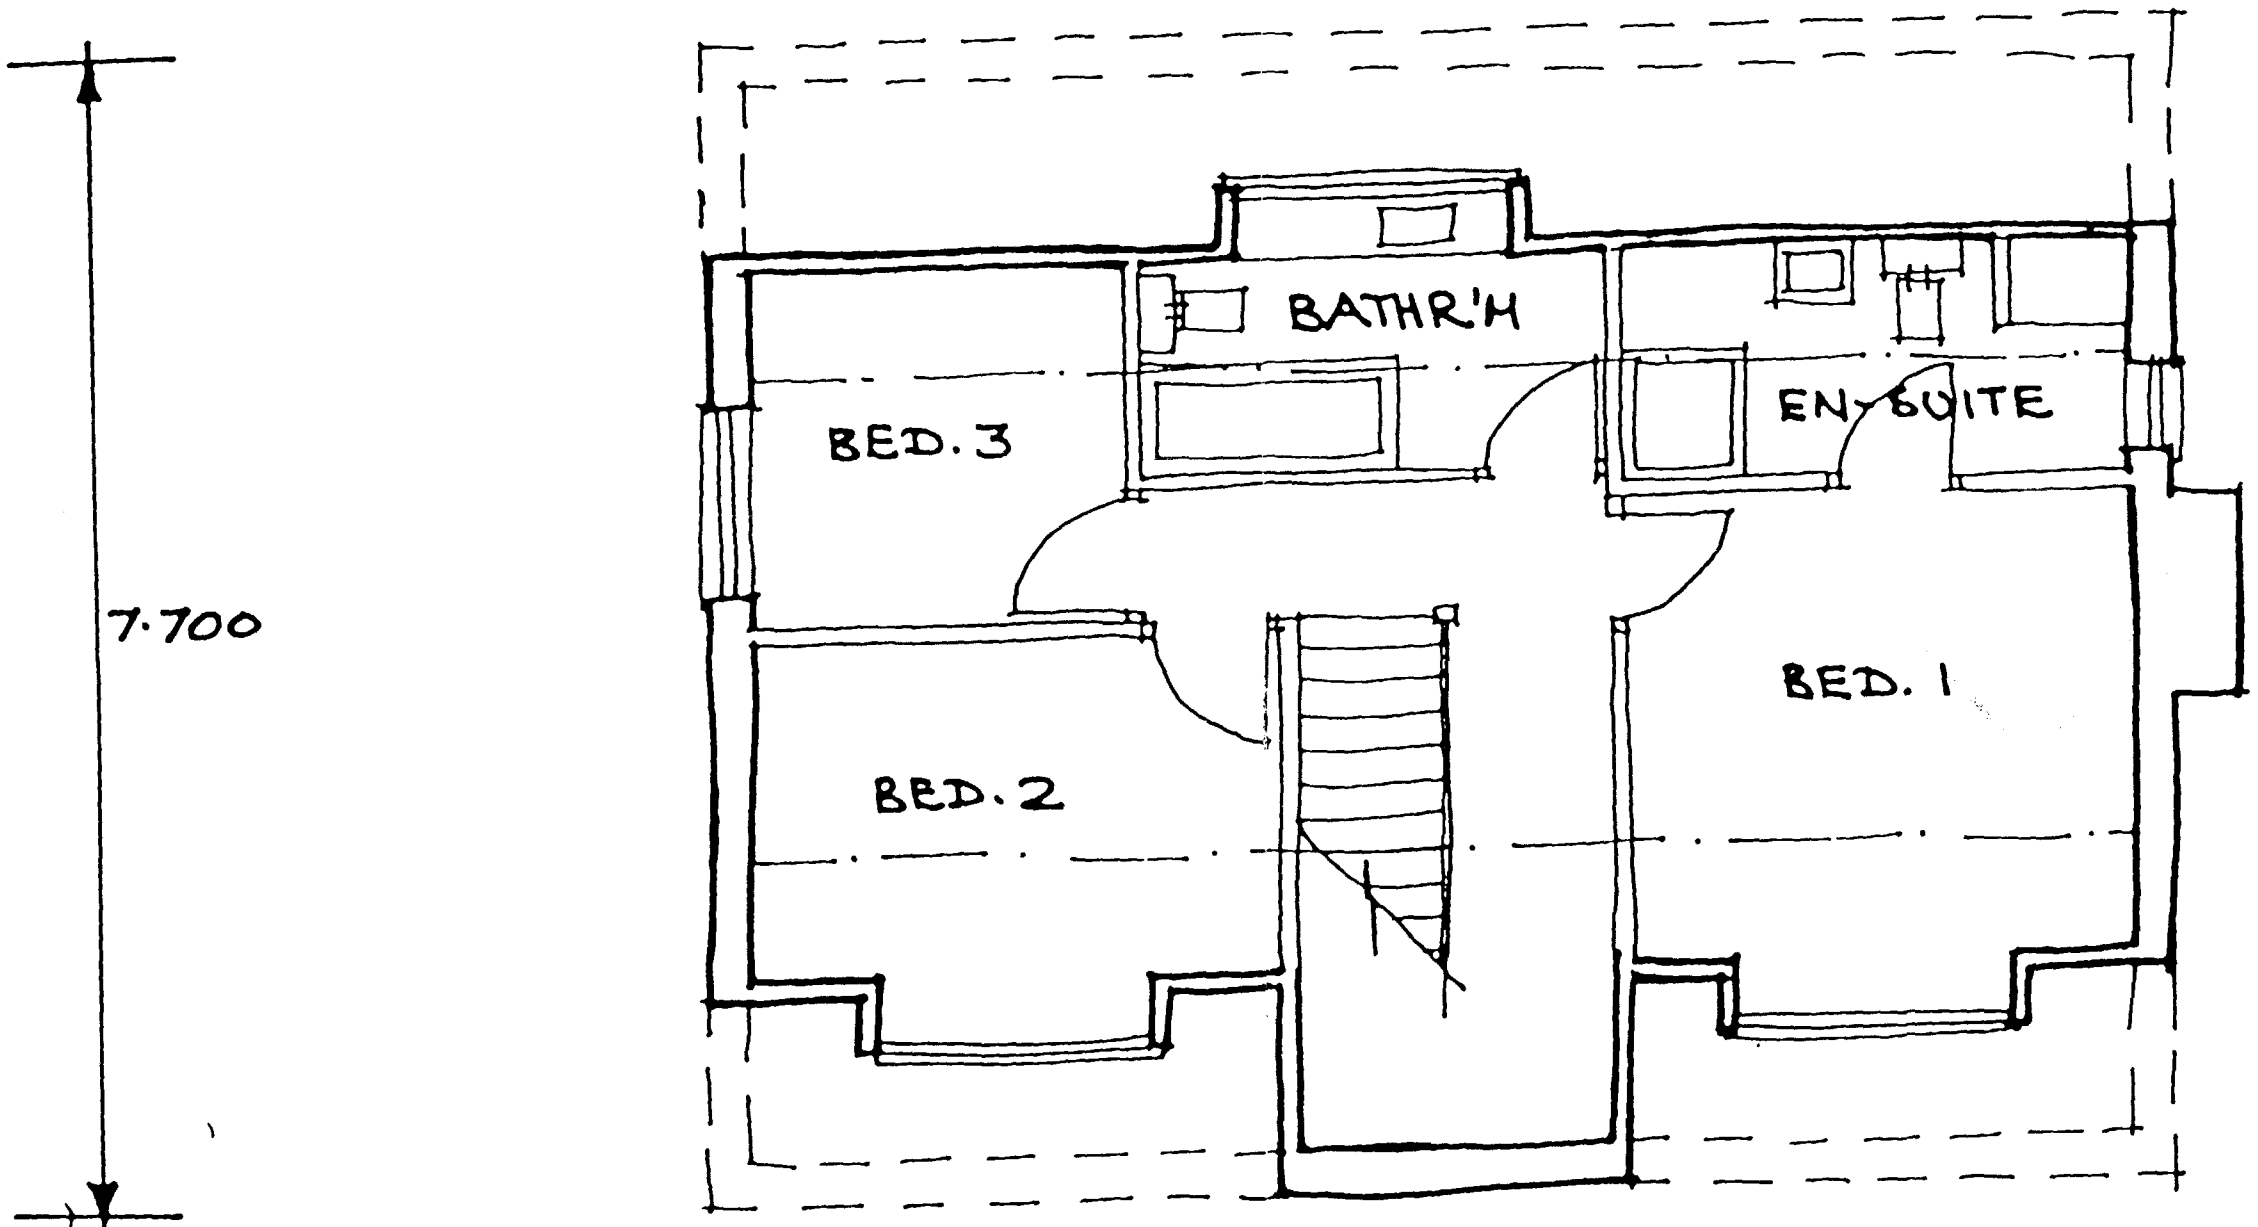

SOUTH HOLLAND D
HOUSING & PLANNING
29 SEP 1997
Ref: 793/97

FIRST FLOOR PLAN

OUTLINE APPLICATION
BROUNTOFT LANE
DONINGTON.

MR. M. GURBUTT.

SKETCH PLAN. FIRST FLOOR.

1-50	SEPT. 97.
DCB.	2034-04