

Mark Dennis
architectural services

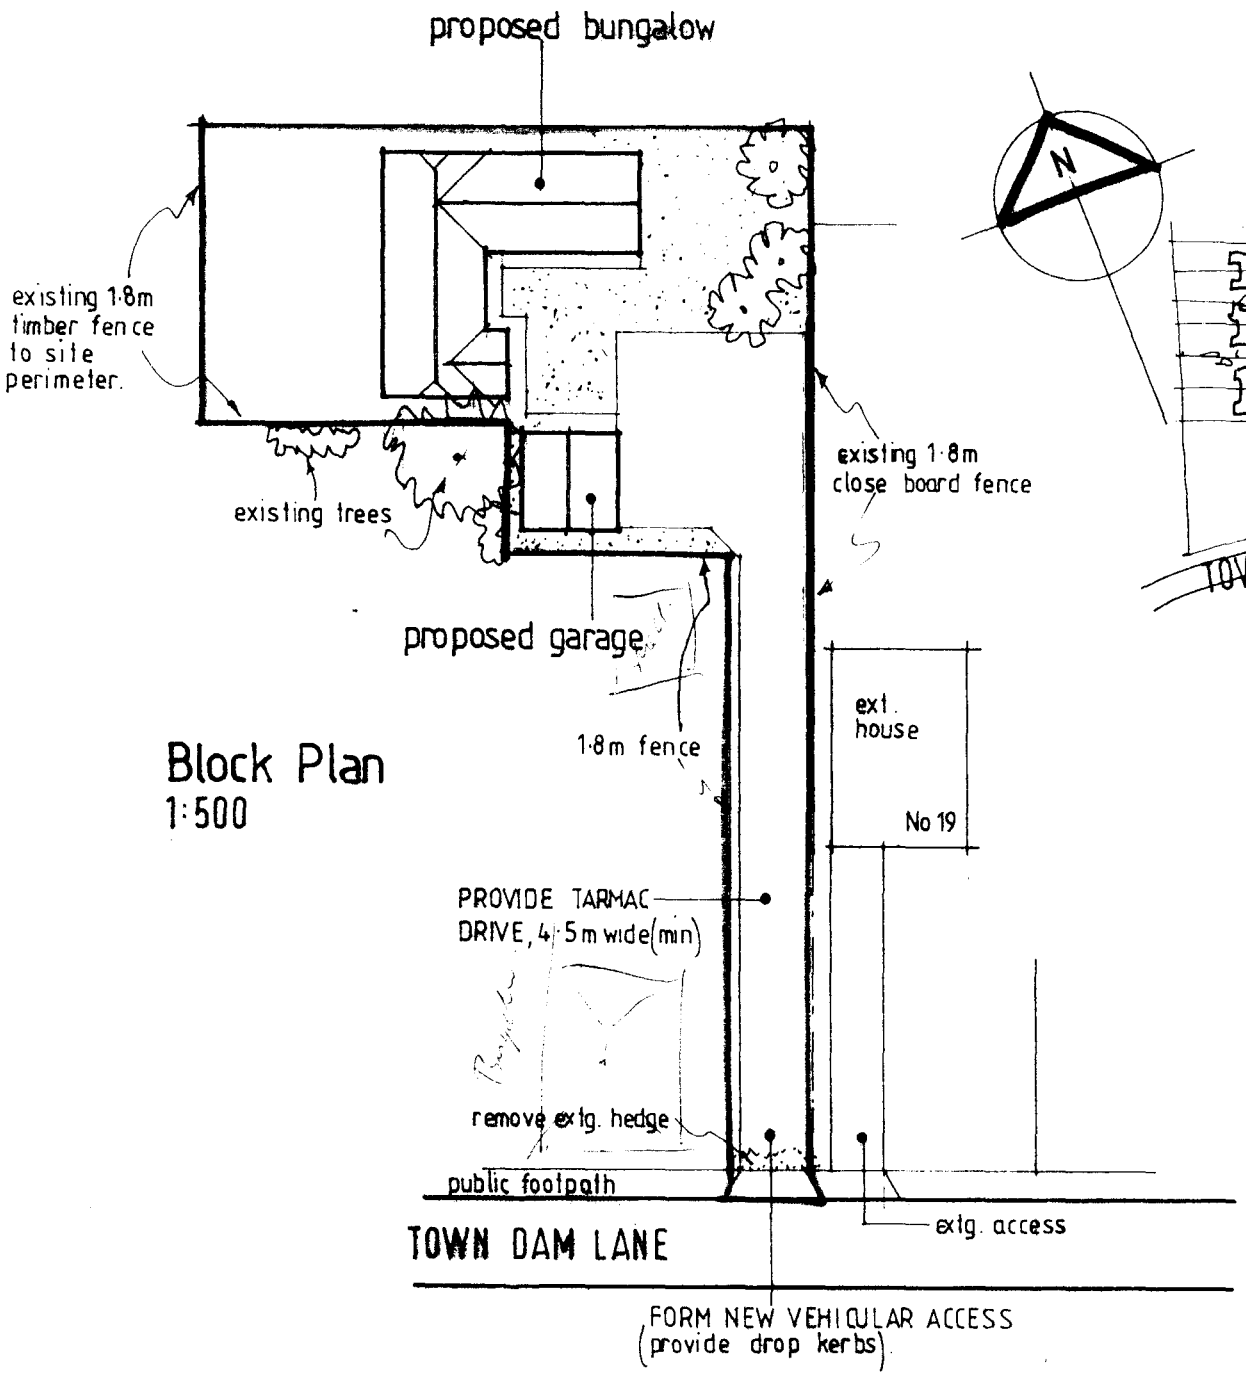

Block Plan
1:500

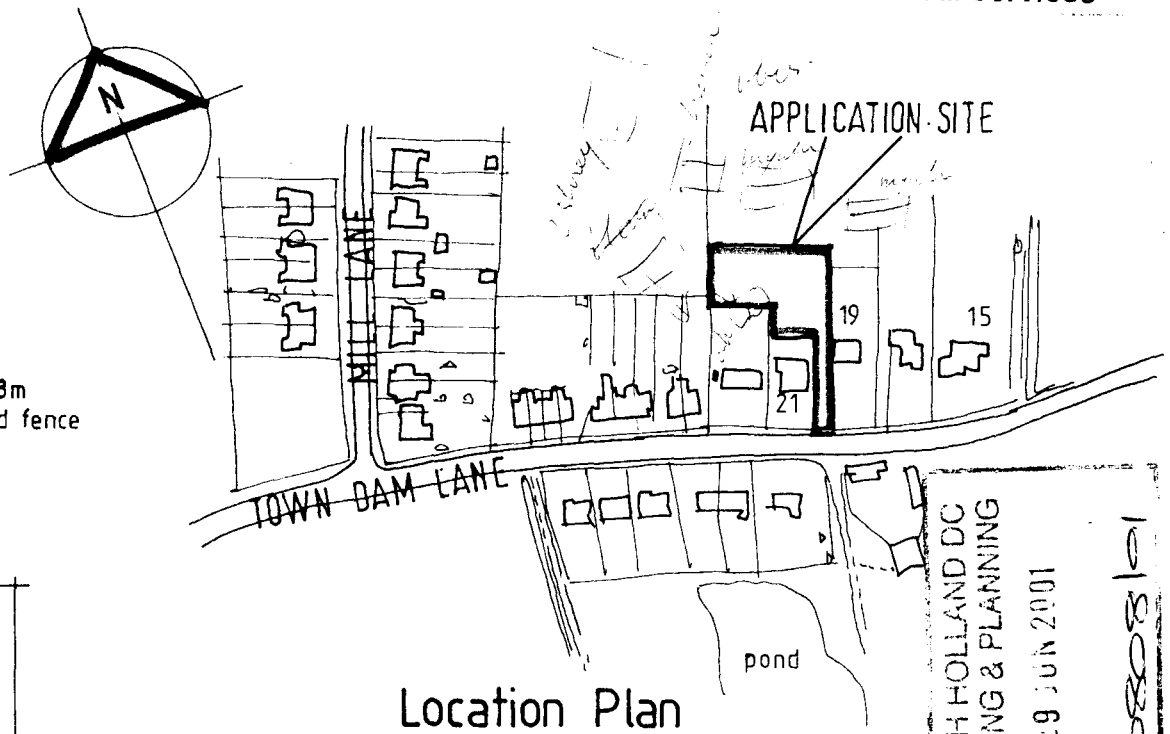

Location Plan
1:2500

SOUTH HOLLAND DC
HOUSING & PLANNING
29 JUN 2001
Ref: 0/0/0581


PROPOSED BUNGALOW AND GARAGE
AT LAND TO R/O 19 TOWN DAM LANE
DONINGTON
SPALDING
LINCS

FOR: MR & MRS MORAN

JUNE 2001 01.029 / 02


This drawing is copyright and may not be altered, traced, copied, photographed or used for any purpose other than that for which it is issued without consent of Mark Dennis Architectural Services.

design OK
roof slope level. - access
security fencing OK

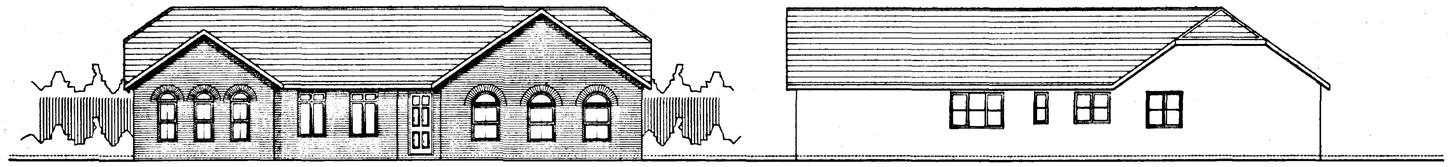


FRONT ELEVATION

SIDE ELEVATION

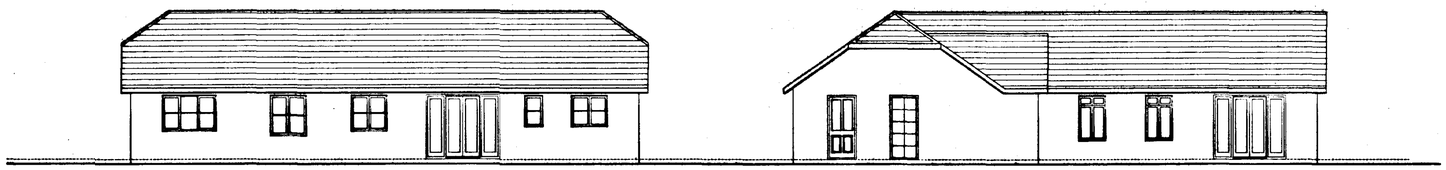

REAR ELEVATION


SIDE ELEVATION

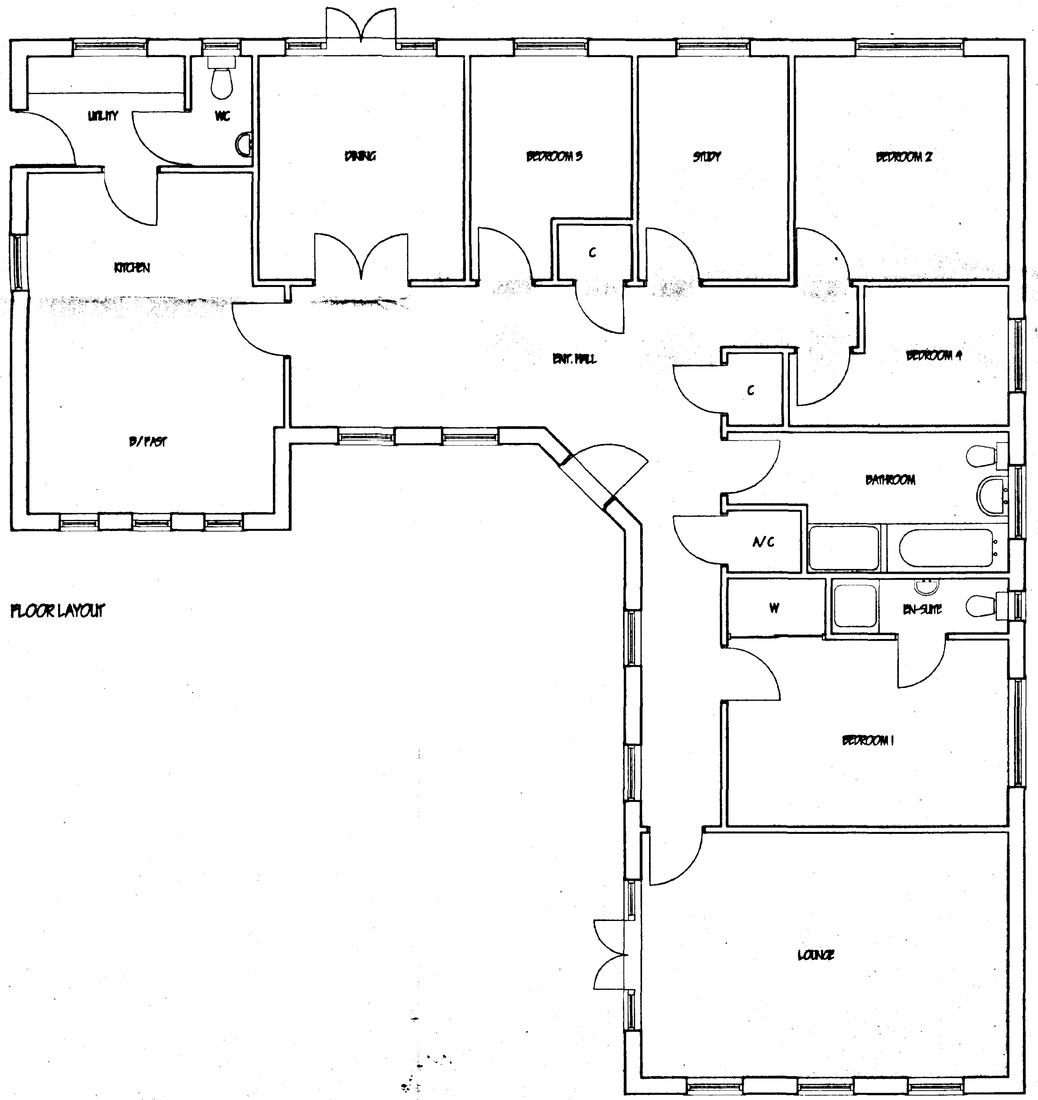

FLOOR LAYOUT



FRONT SIDE REAR

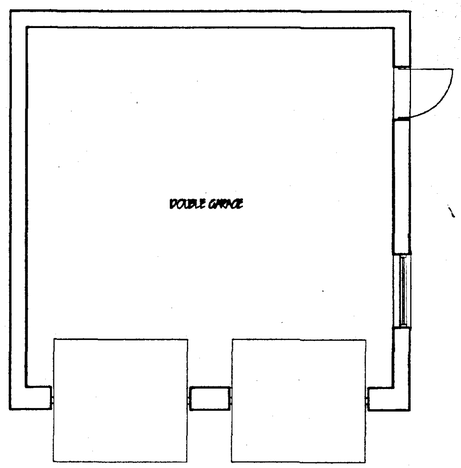

LAYOUT

MARK DENNIS
architectural services

90 STATION ROAD – SURFLEET – SPALDING
LINCOLNSHIRE – PE11 4DB
TEL: 01775 680183 FAX: 01775 680183

PROJECT TITLE

PROPOSED BUNGALOW & DETACHED GARAGE
AT LAND TO REAR OF
19 TOWN DAM LANE, DONINGTON,
SPALDING, LINCOLNSHIRE

FOR: MR & MRS MORAN

SOUTH HOLLAND DC
HOUSING & PLANNING
29 JUN 2001
Ref: S/0878/01

PROPOSED FLOOR PLANS & ELEVATIONS.

REV	DESCRIPTION	DATE	BY

SCALE 1:100, 1:50

DRAWN MD

DATE JUNE 01

DRAWING No. 01.029/01