
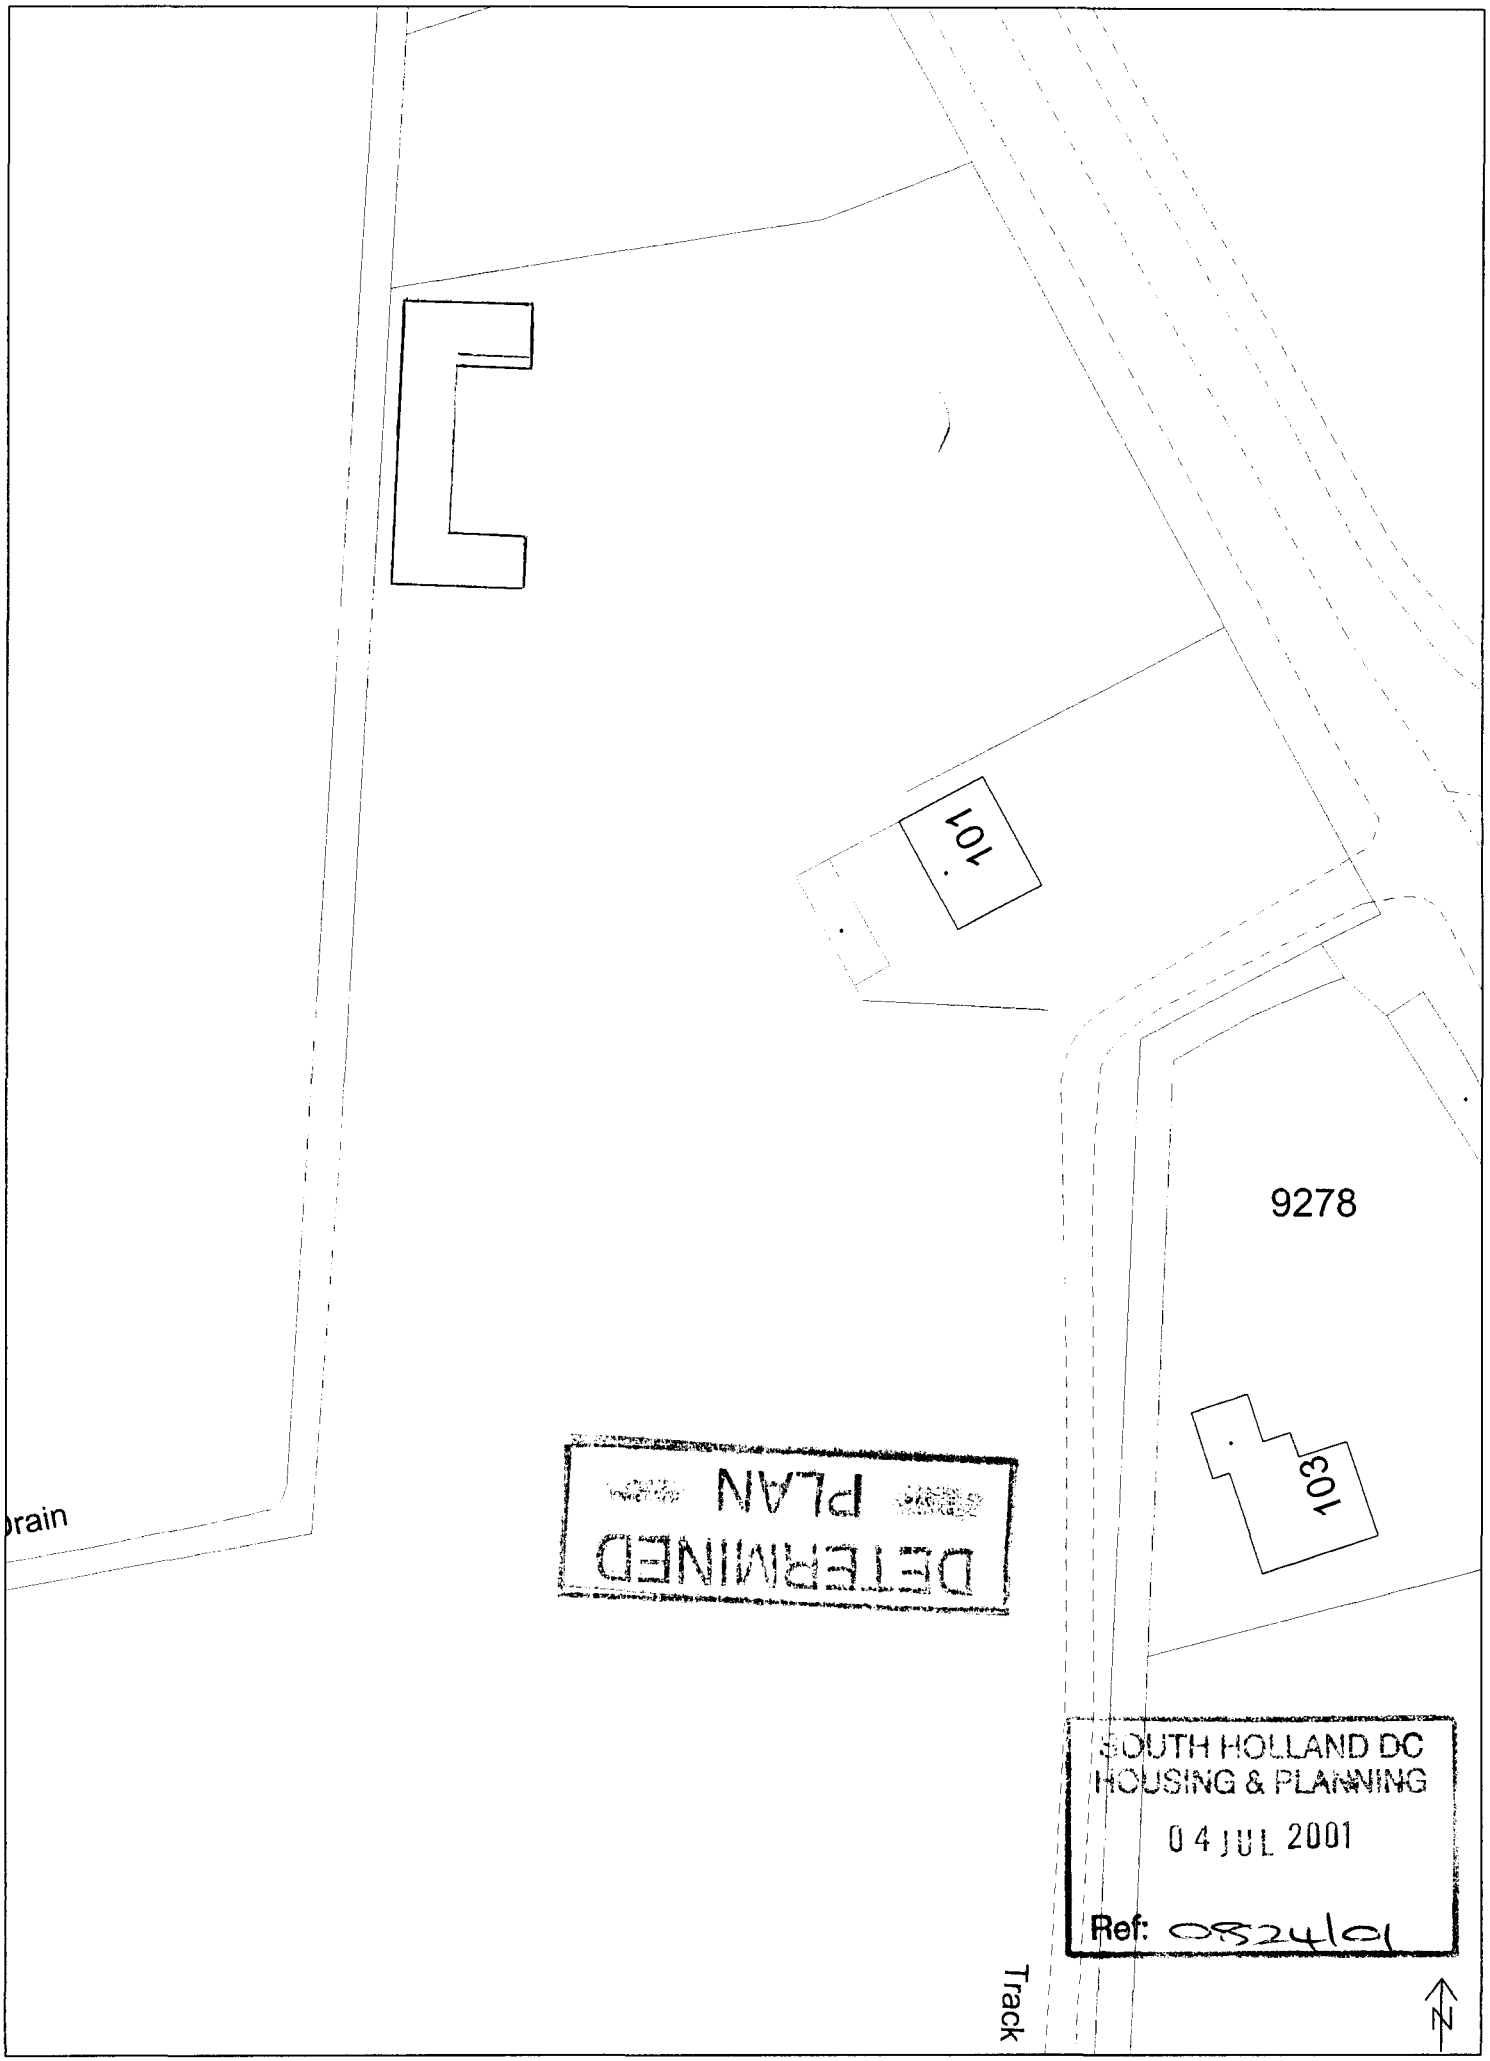


(c) Crown Copyright South Holland District Council LA 079413 2001 TF2134NE 1:500

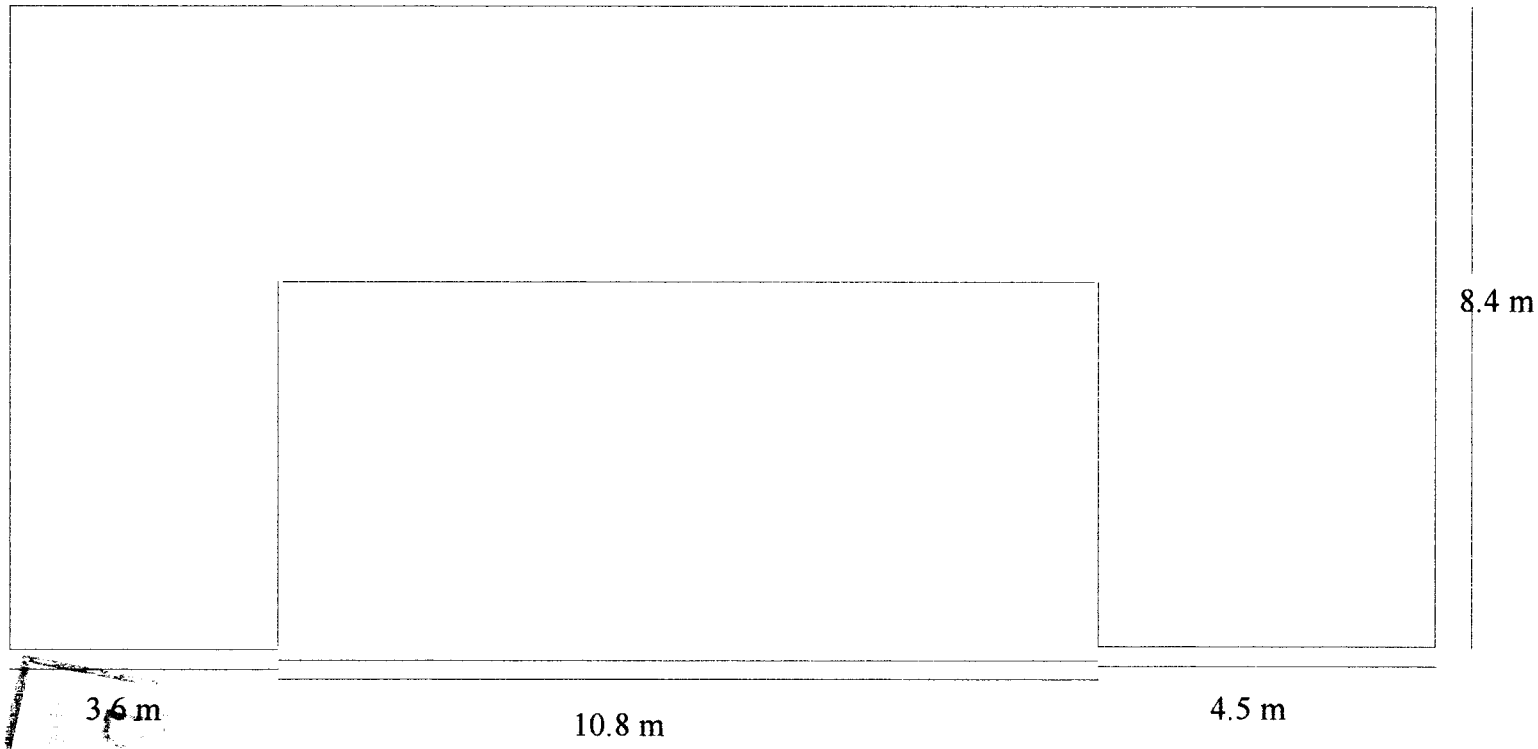


SOUTH LO
HOUSING &
04 JUL 2001
Ref: 0824/01
PLANN

Scale 1:100
PLAN ELEVATION
C.B.ARMSTRONG
26/06/01

Scale 1:100
SIDE ELEVATION
C.B.ARMSTRONG
26/06/01

DETERMINED
PLAN


SOUTH HOLLAND DC
HOUSING & PLANNING
04 JUL 2001
Ref: 0824/01

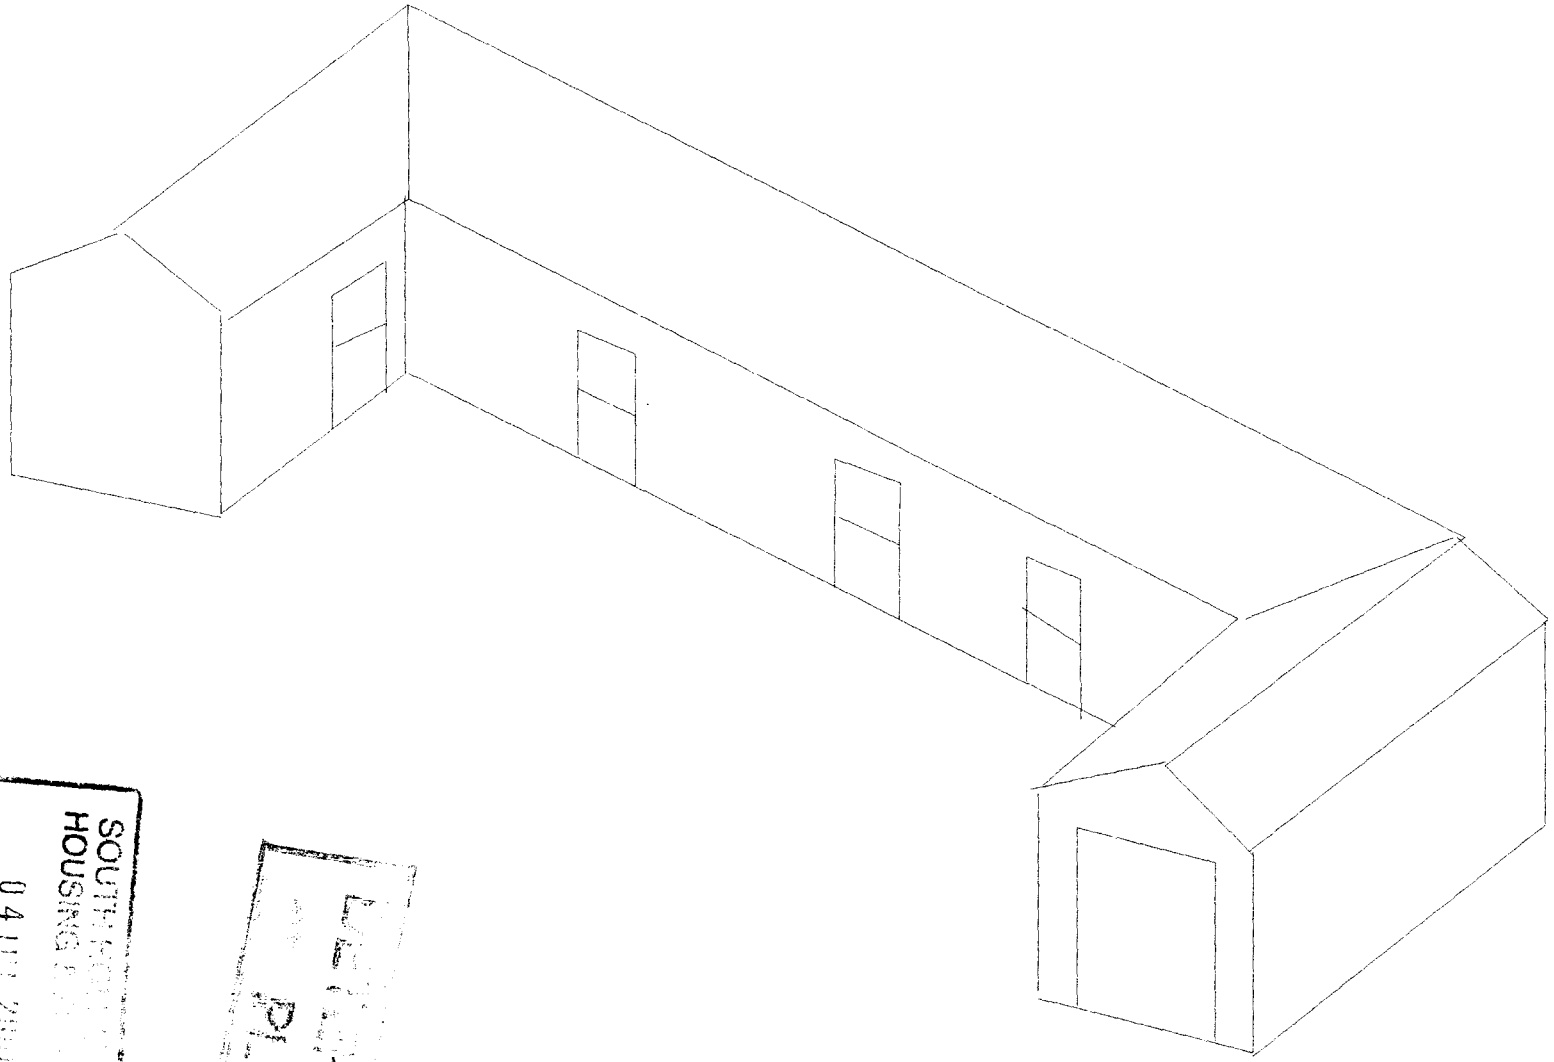

SOUTH
HOUSING
04 JUL 2001
Ref: 0824/01

PLAN


NOT TO SCALE
OBLIQUE VIEW
C.B.ARMSTRON
26/06/01

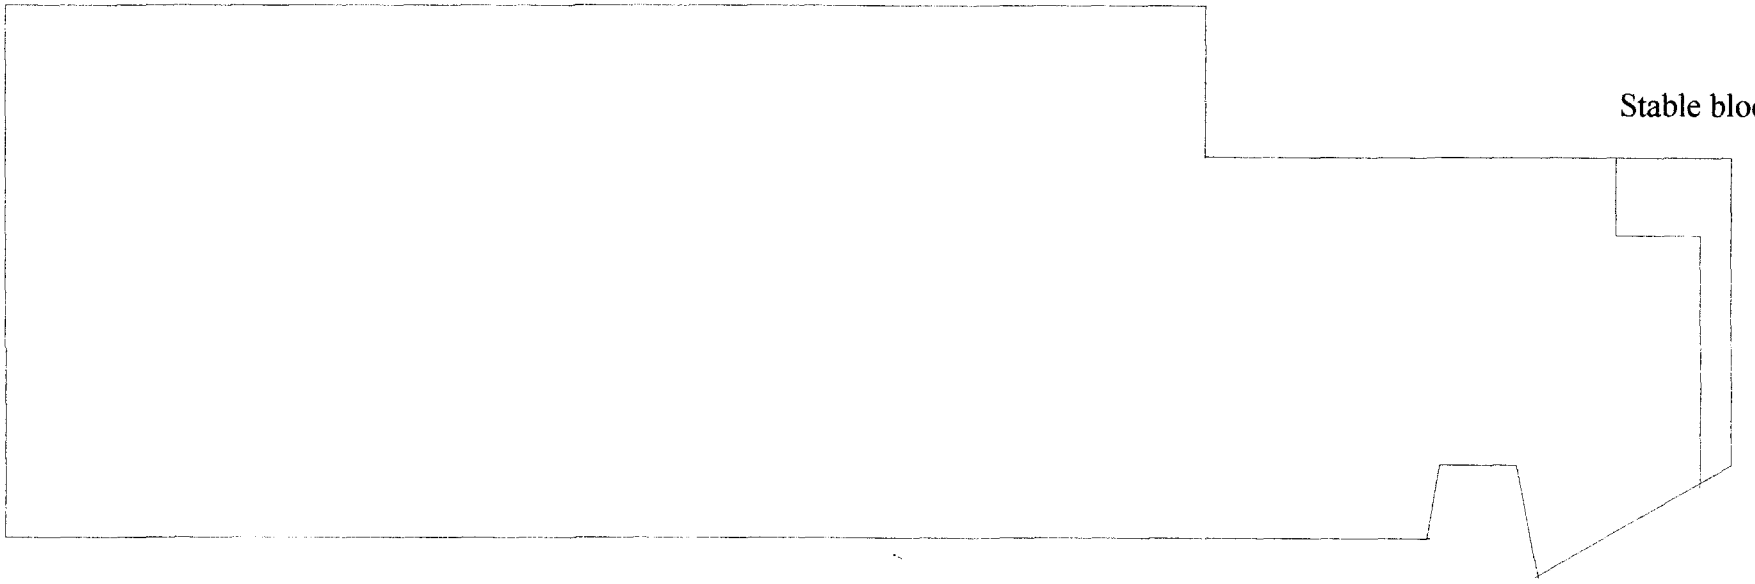

SOUTH
HOUSING
04 JUL 2001
Ref: 03241

PLANNED

NOT TO SCALE
PLAN ELEVATION
C.B.ARMSTRONG
26/06/01

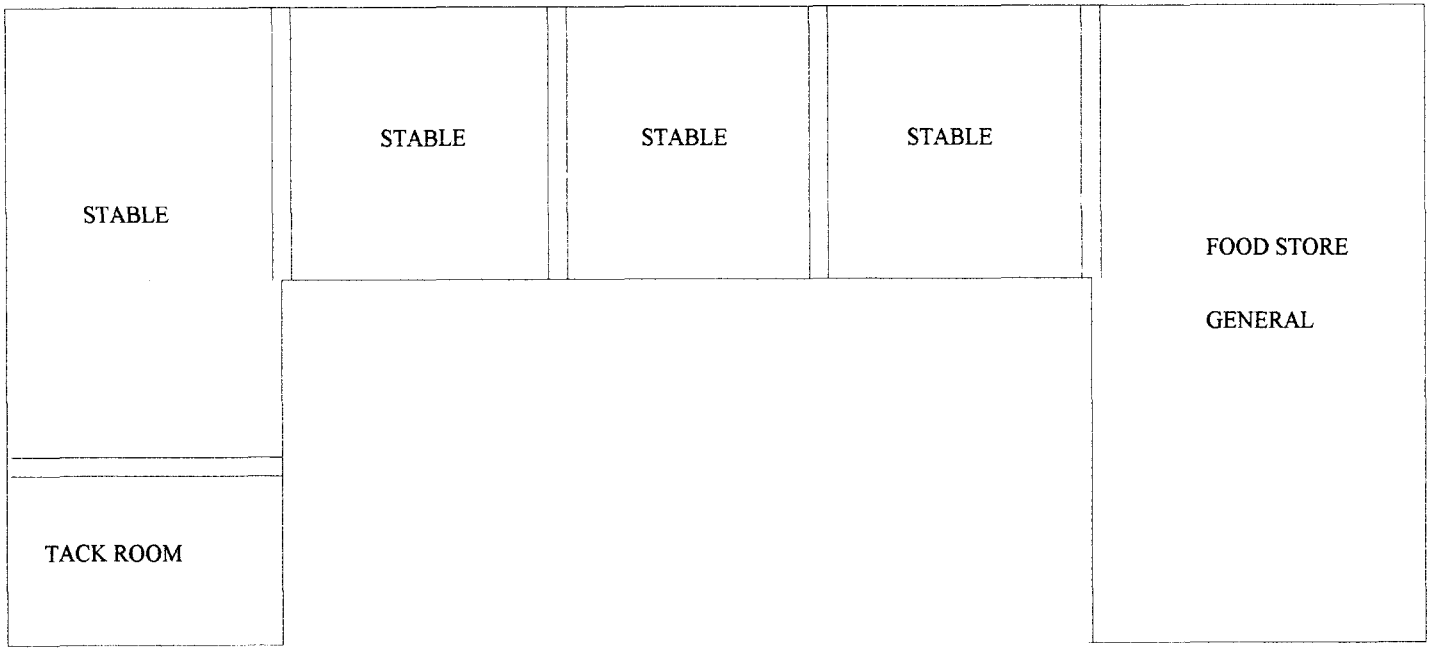

SOUTH HOLLAND DC
HOUSING & PLANNING
04 JUL 2001
Ref: 03/2461


DETAILED PLAN

Scale 1:100

PLAN LAYOUT

C.B.ARMSTRONG

26/06/01

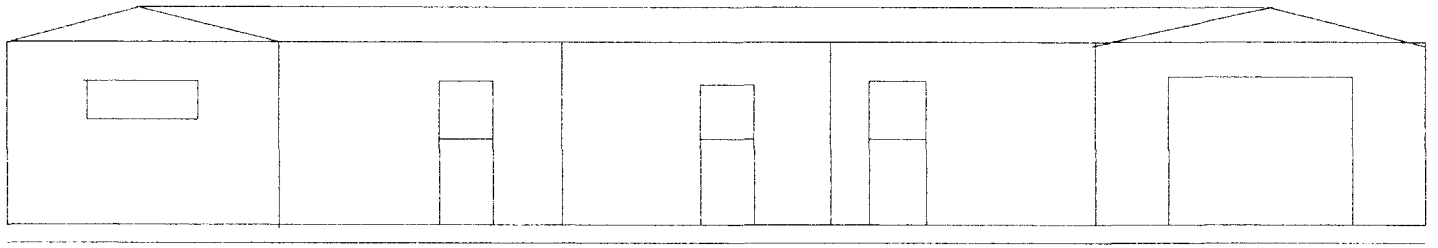


2.4 m

18.9 m

SOUTH HOLLAND
HOUSING &
0 4 JUL 2001
Ref: 05/541/el

PLANNED

Scale 1:100
FRONT ELEVATION
C.B.ARMSTRONG
26 JUNE 2001

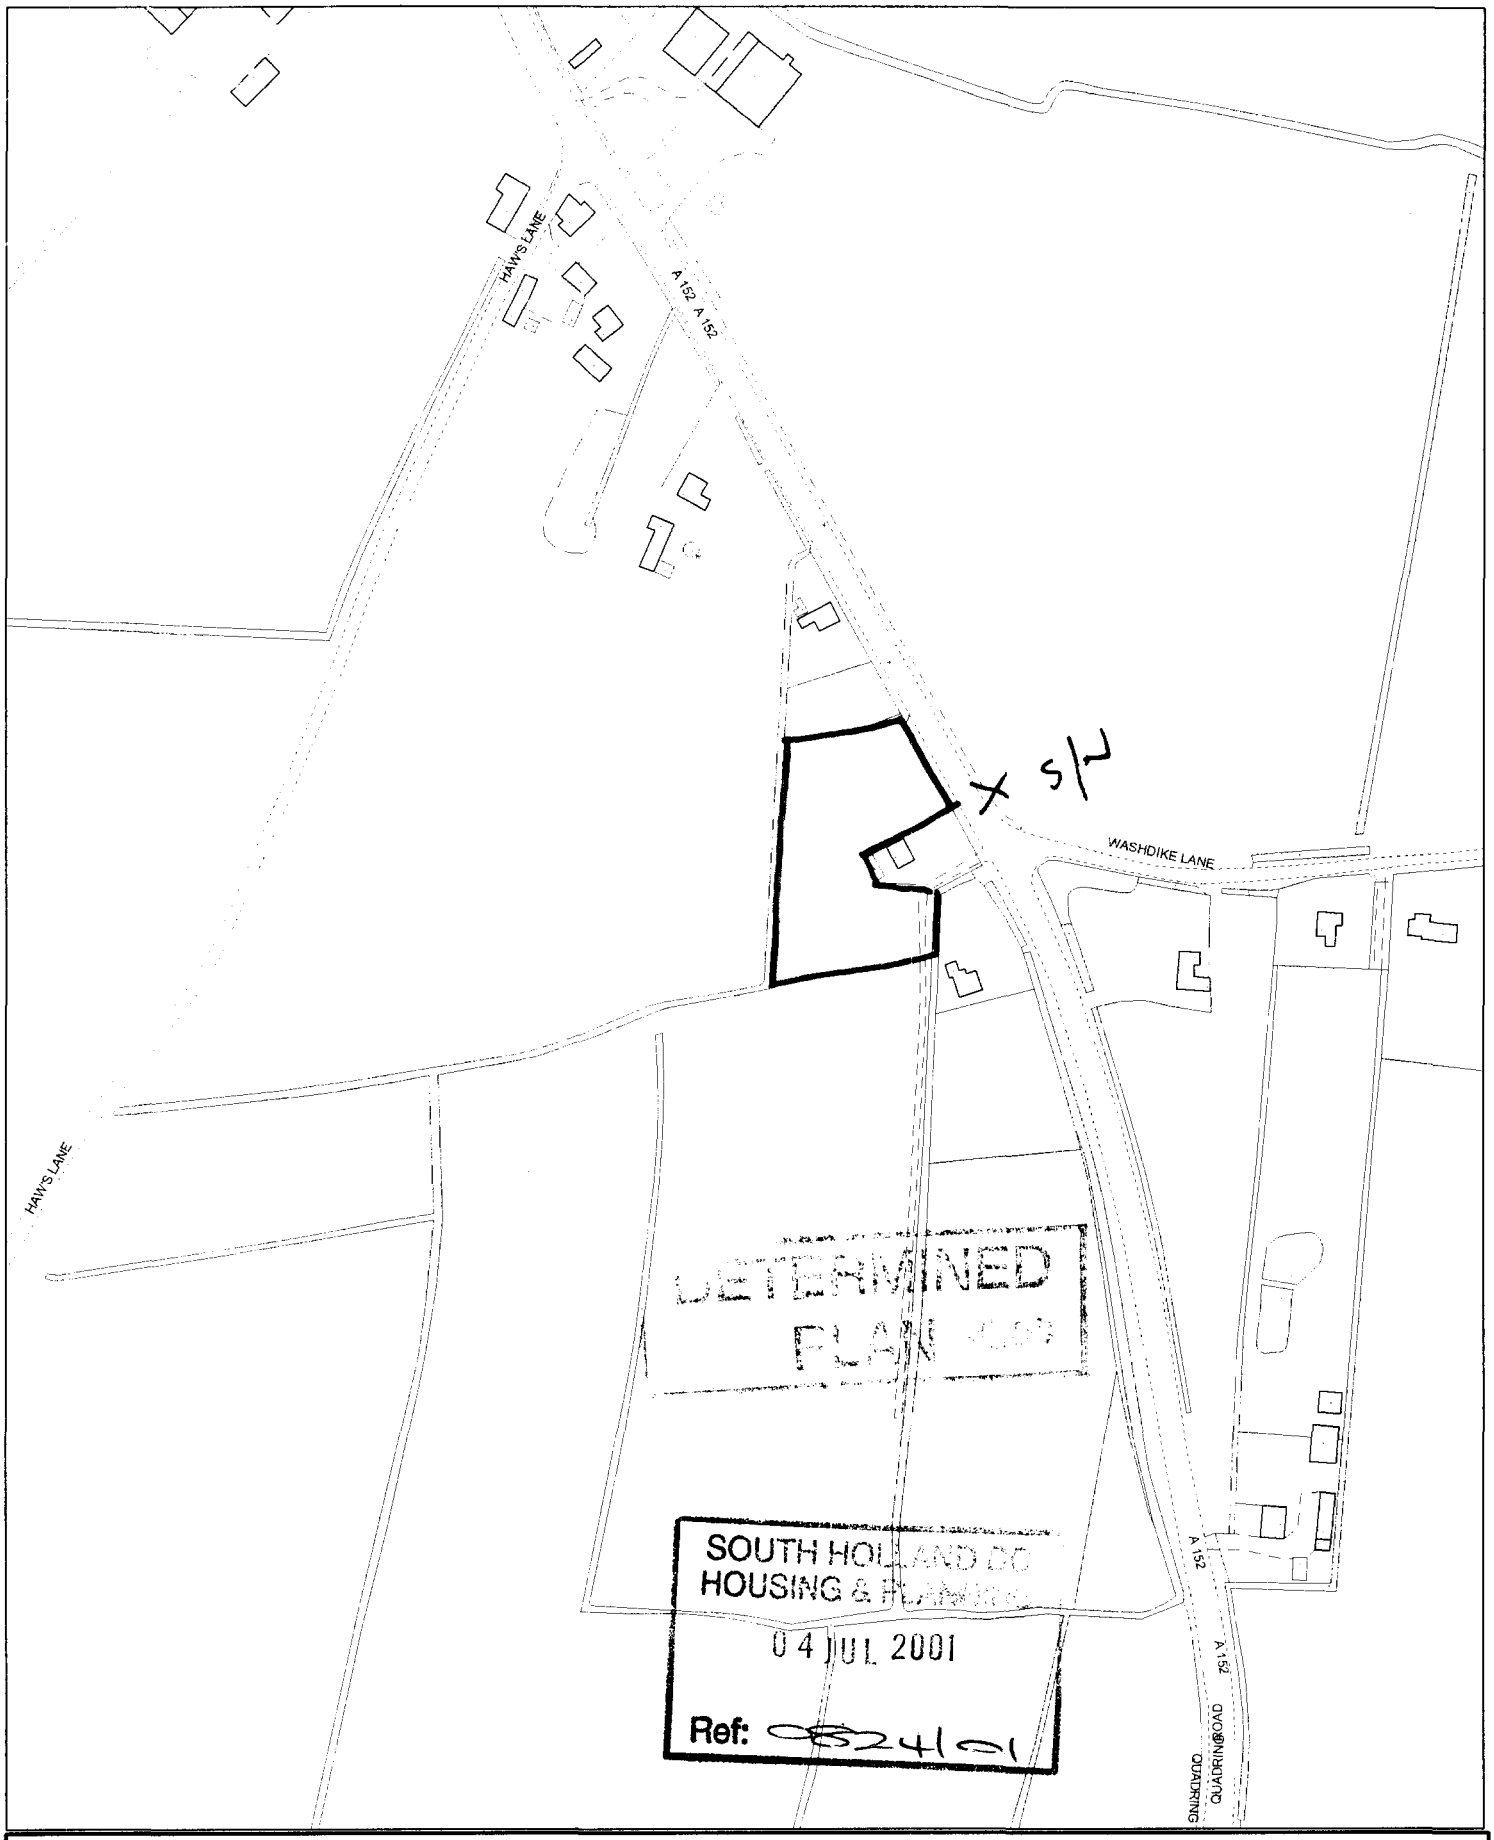

S O U T H
HOLLAND
DISTRICT COUNCIL

Council Offices, Priory Road, Spalding,
Lincolnshire PE11 2XE

This copy has been produced specifically for the map return scheme purposes only. No further copies may be made.

Scale:
1:2500

This map is reproduced from Ordnance Survey material with permission of Ordnance Survey on behalf of Her Majesty's Stationery Office (c) Crown copyright. Unauthorised reproduction infringes Crown copyright and may lead to prosecution or civil proceedings. South Holland District Council LA079413 2001