

© Design Copyright reserved. Written consent must be obtained before copying or reproducing this drawing. Do not scale this drawing, use figured dimensions only. Contractors are responsible for taking and checking site dimensions. Any discrepancy must be reported to the Architectural Technologist immediately.

Rev.A; Additions prior to LA submission NH 18.06.2011

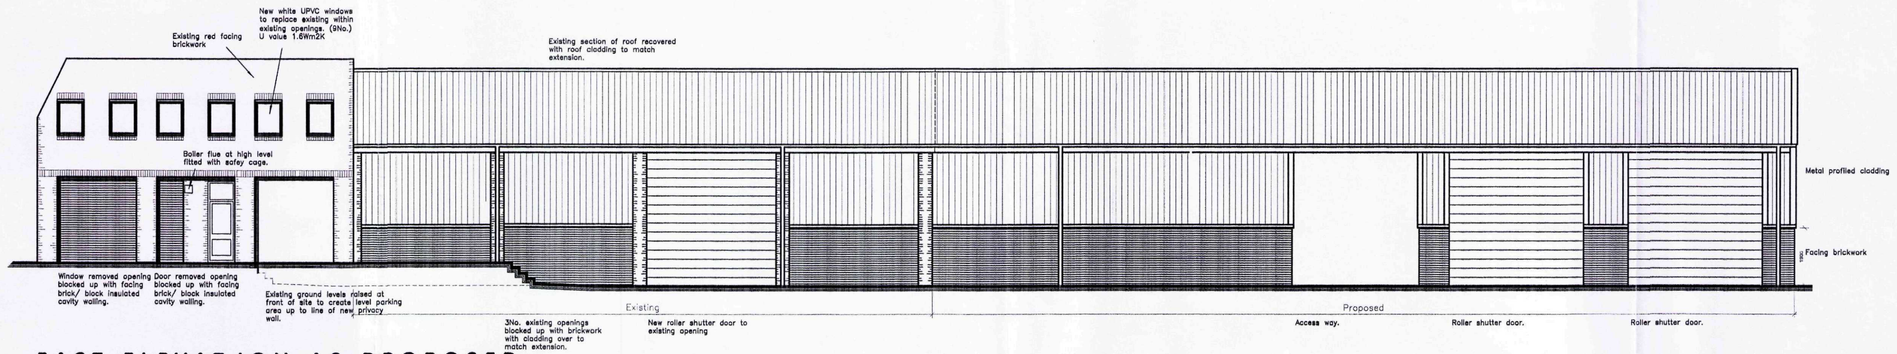


EAST ELEVATION AS PROPOSED

SCALE 1:100

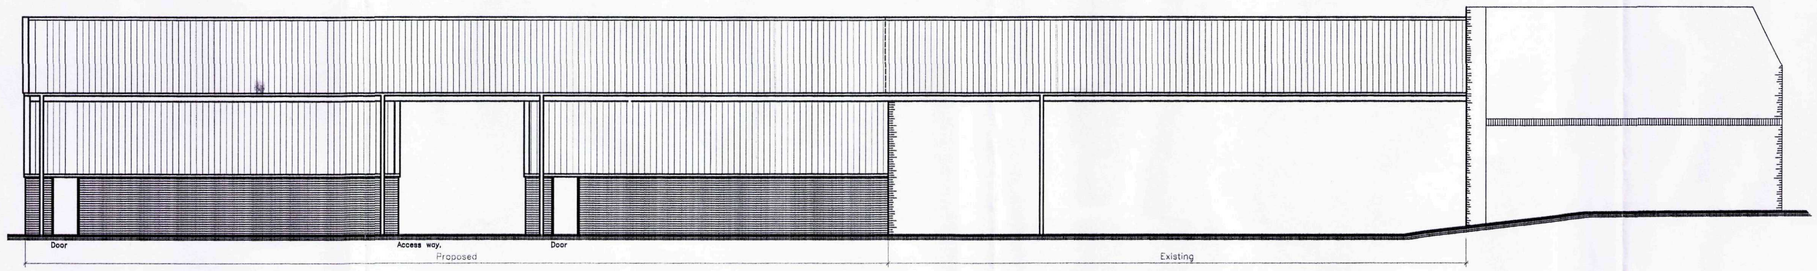


WEST ELEVATION AS PROPOSED

SCALE 1:100

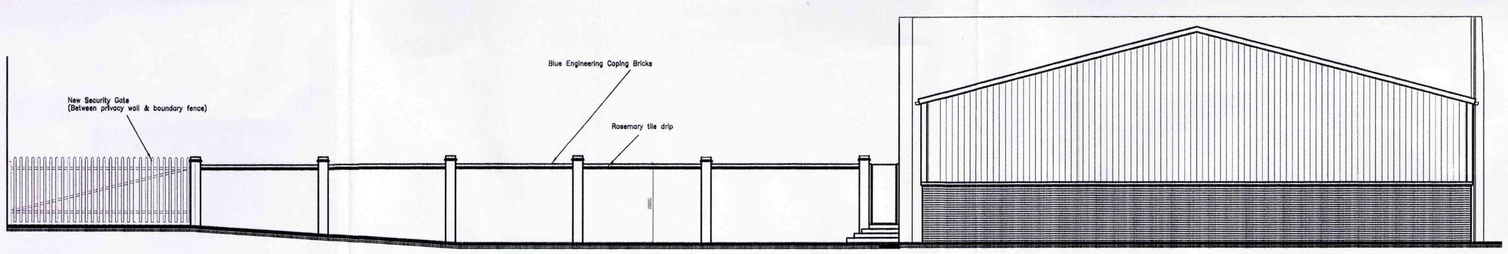

NORTH ELEVATION AS PROPOSED

SCALE 1:100

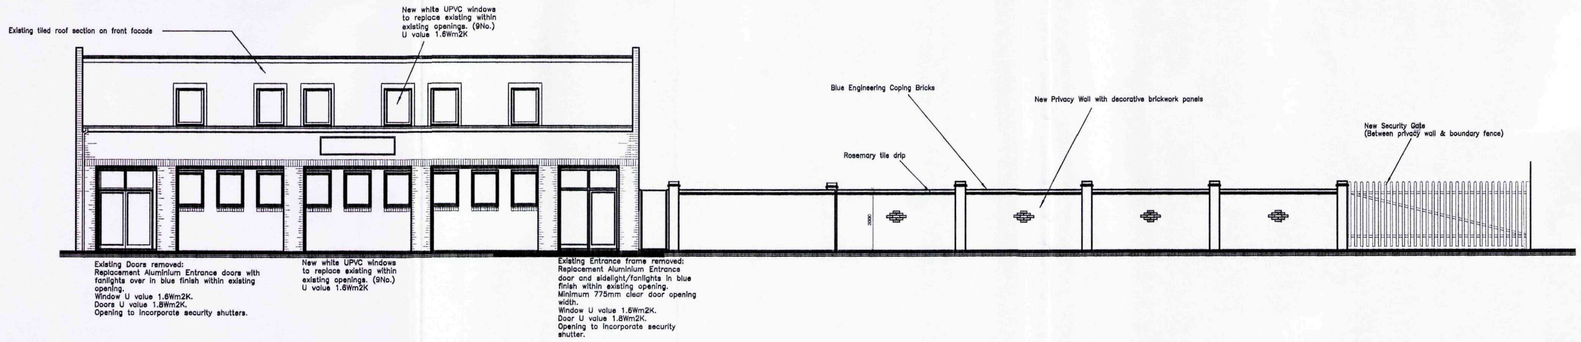

SOUTH ELEVATION AS PROPOSED

SCALE 1:50

1:100 0 1 2 3 4 5 m

A1

NEIL DOWLMAN | Architecture
www.neildowlman-architecture.co.uk

chartered architects | chartered architectural technologists
building engineers | designers | project managers
domestic energy assessors | party wall surveyors | access consultants

NEIL DOWLMAN ARCHITECTURE LTD
14 MAIN RIDGE WEST, BOSTON, LINCS PE22 6QQ
T 01205 357272 F 01205 351115
E boston@neildowlman-architecture.co.uk

OFFICES ALSO AT:
LOUTH T 01507 601155 ALFORD T 01507 463863
GRANTHAM T 01476 574242 HORNCASTLE T 01507 522899
SATELLITE OFFICES AT:
SKEGNESS T 01754 880080 LINCOLN T 01522 370025
GRIMSBY T 01472 660014

CLIENT MAGNUM FABRICATIONS LTD

PROJECT PROPOSED EXTENSION
18 HIGH STREET
DONINGTON
NR. SPALDING
LINCOLNSHIRE
PE11 4TA

TITLE ELEVATIONS AS PROPOSED

SCALE 1:100

DATE MAY 2011

DRAWN BY NH

CHECKED BY ND

DRAWING NO B/2564/05

DRAWING REVISION A

SHDC Planning & Development
31 OCT 2011
Ref: 0835-11

Certificate No. GB2010119 | Registration No 8846-1 | Royal Institute of British Architects | Chartered Institute of Architectural Technologists | Corporate Building Engineer