


© Design Copyright reserved. Written consent must be obtained before copying or reproducing this drawing. Do not scale this drawing, use figured dimensions only. Contractors are responsible for taking and checking site dimensions. Any discrepancy must be reported to the Architectural Technologist immediately.

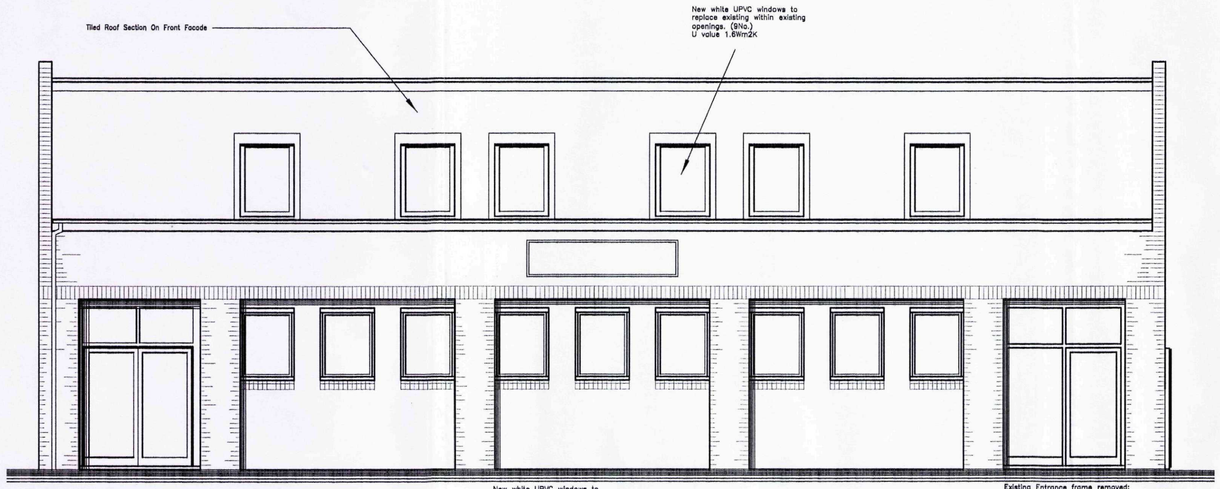


SOUTH ELEVATION AS PROPOSED
SCALE 1:50

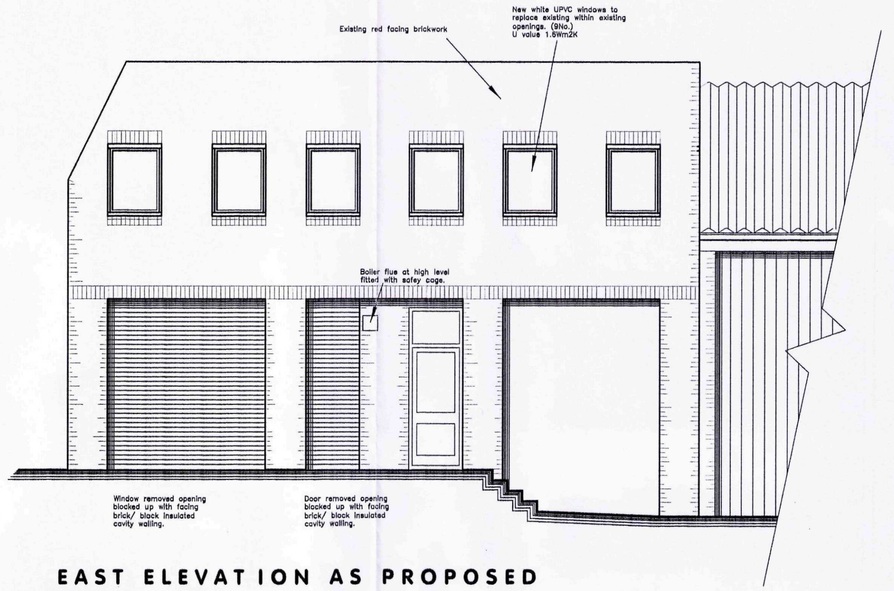

EAST ELEVATION AS PROPOSED
SCALE 1:50

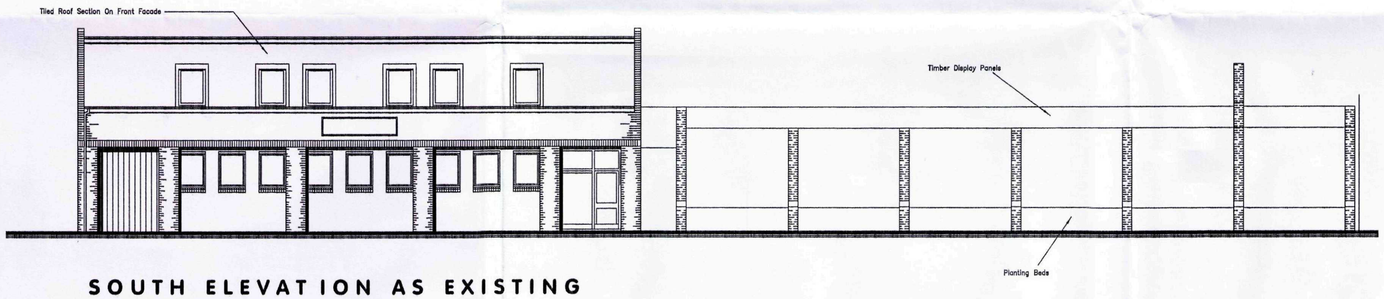

SOUTH ELEVATION AS EXISTING
SCALE 1:100

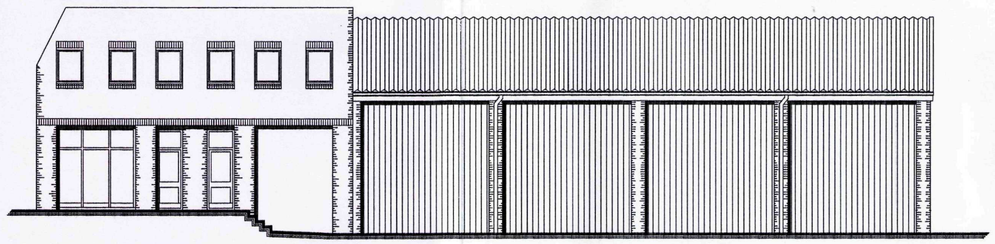

EAST ELEVATION AS EXISTING
SCALE 1:100

1:50 0 0.5 1 1.5 2.5 m

1:100 0 1 2 3 4 5 m

A1

NEIL DOWLMAN | Architecture
www.neildowlman-architecture.co.uk

chartered architects | chartered architectural technologists
building engineers | designers | project managers
domestic energy assessors | party wall surveyors | access consultants

NEIL DOWLMAN ARCHITECTURE LTD
14 MAIN RIDGE WEST, BOSTON, LINCS PE22 6QQ
T 01205 357272 F 01205 351115
E boston@neildowlman-architecture.co.uk

OFFICES ALSO AT:
LOUTH T 01507 601155 ALFORD T 01507 463863
GRANTHAM T 01476 574252 HORNCASTLE T 01507 522899

SATELLITE OFFICES AT:
SKEGNESS T 01754 880080 LINCOLN T 01522 370025
GRIMSBY T 01472 660014

CLIENT MAGNUM FABRICATIONS LTD

PROJECT PROPOSED ALTERATIONS
18 HIGH STREET
DONINGTON
NR. SPALDING
LINCOLNSHIRE
PE11 4TA

TITLE ELEVATIONS AS EXISTING & PROPOSED

SCALE 1:50 &1:00

DATE MAY 2011

SHDC
Planning & Development
31 OCT 2011
Ref: 0835-11

DRAWN BY NH

CHECKED BY ND

DRAWING NO B/2564/03

DRAWING REVISION .

Certificate No. GB2010169 | Registration No. 0044 | Royal Institute of British Architects | Chartered Institute of Architectural Technologists | Corporate Building Engineer