
© Design Copyright reserved. Written consent must be obtained before copying or reproducing this drawing. Do not scale this drawing, use figured dimensions only. Contractors are responsible for taking and checking site dimensions. Any discrepancy must be reported to the Architectural Technologist immediately.

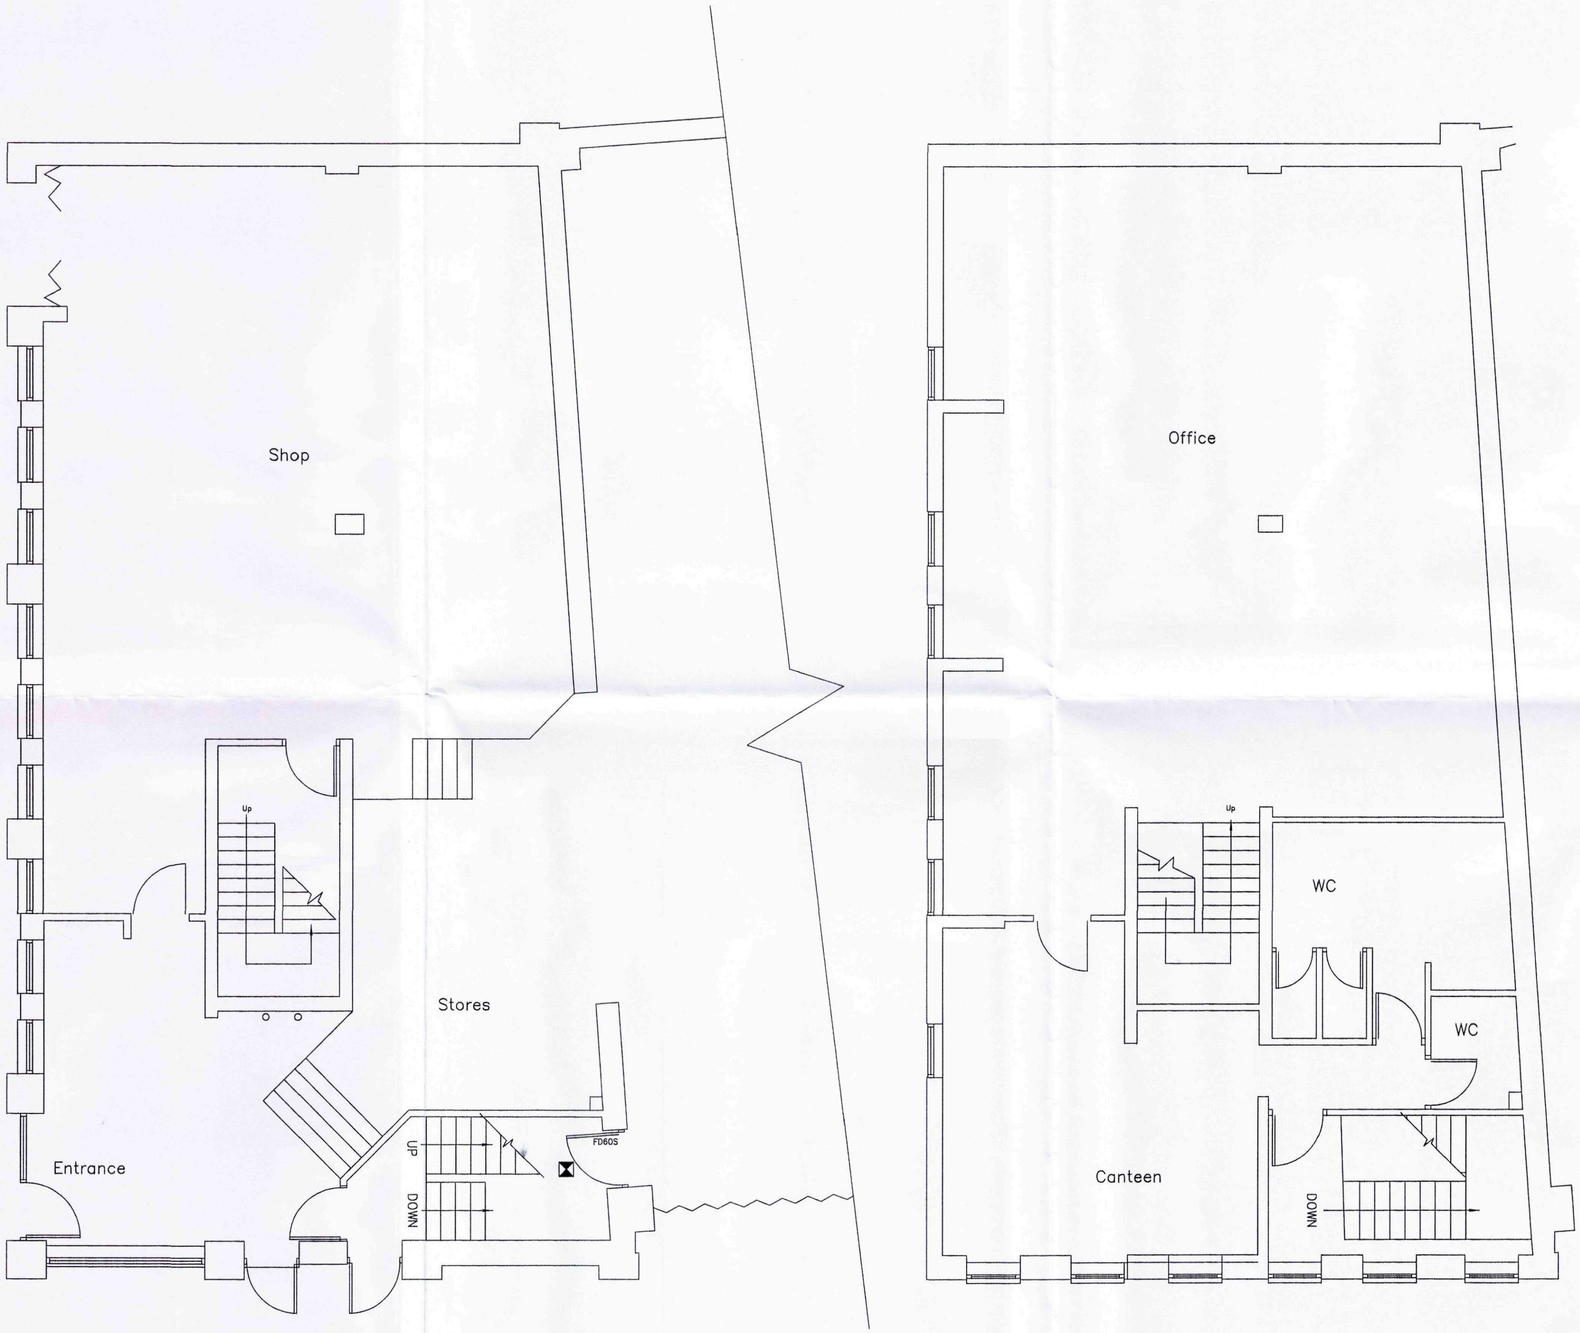

GROUND FLOOR PLAN
SCALE 1:50

FIRST FLOOR PLAN
SCALE 1:50

1:50 0 0.5 1 1.5 2.5 m

A1

NEIL DOWLMAN | Architecture
www.neildowlman-architecture.co.uk

chartered architects | chartered architectural technologists
building engineers | designers | project managers
domestic energy assessors | party wall surveyors | access consultants

NEIL DOWLMAN ARCHITECTURE LTD
14 MAIN RIDGE WEST, BOSTON. LINCS PE22 6QQ
T 01205 357272 F 01205 351115
E boston@neildowlman-architecture.co.uk

OFFICES ALSO AT:
LOUTH T 01507 601155
GRANTHAM T 01476 574242
ALFORD T 01507 463863
HORNCASTLE T 01507 522899
SATELLITE OFFICES AT:
SKEGNESS T 01754 880080
GRIMSBY T 01472 660014
LINCOLN T 01522 370025

CLIENT MAGNUM FABRICATIONS LTD

PROJECT PROPOSED ALTERATIONS
18 HIGH STREET
DONINGTON
NR. SPALDING
LINCOLNSHIRE
PE11 4TA

TITLE FLOOR PLANS AS EXISTING

SCALE 1:50

DATE MAY 2011

DRAWN BY NH

CHECKED BY ND

DRAWING NO B/2564/02

DRAWING REVISION .

SHDC
Planning & Development
31 OCT 2011
Ref: 0835-11

Certificate No. GB09/0189 | Registration No. 6044 1 | Royal Institute of British Architects | Chartered Institute of Architectural Technologists | Corporate Building Engineer