




Arch Details 1:10 (8mm perpends to arch)

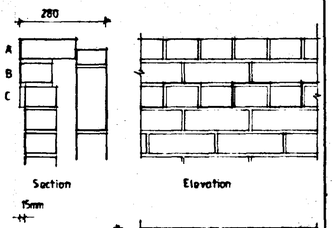


Demit Detail 1:10

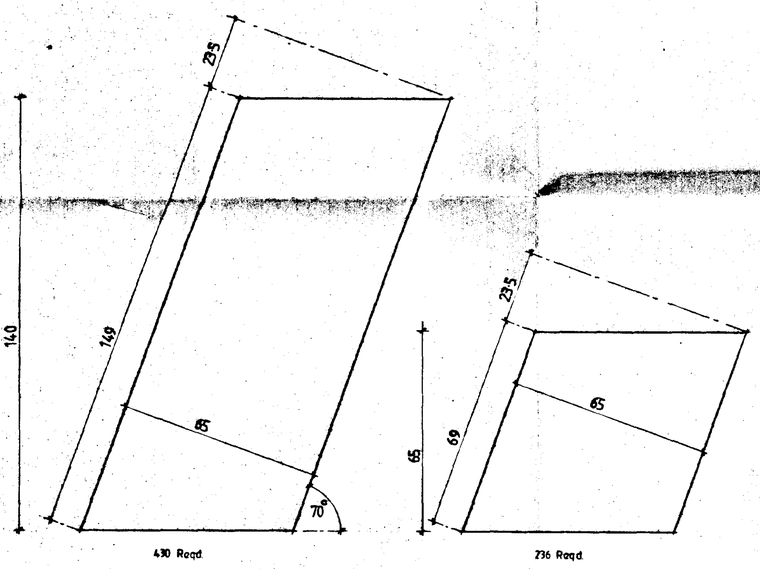


ARCH BRICKS Full size.

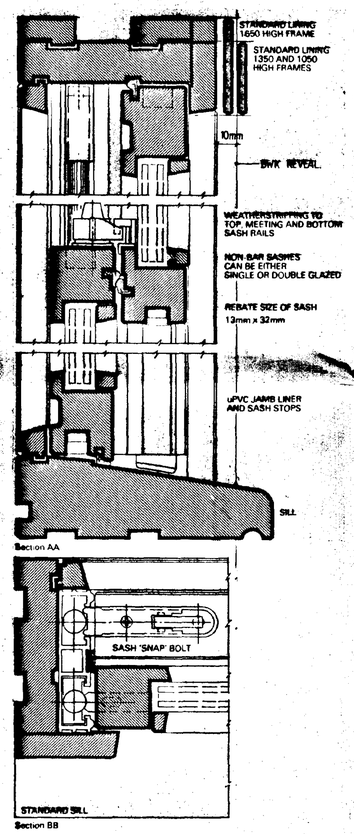


Window Detail Half full size.

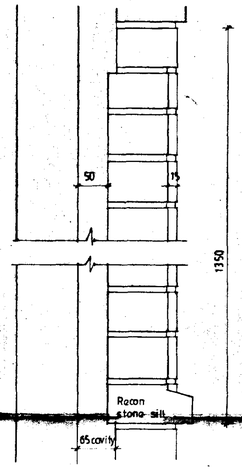


False Window Detail Half full size.

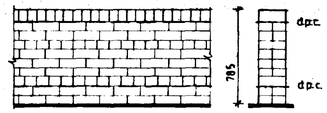

Brick Wall 1:25

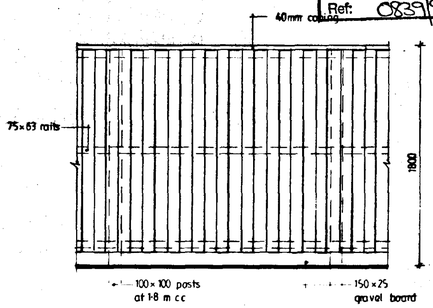

Timber Fence 1:25

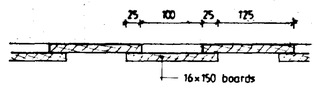

Boarding Detail 1:5

SOUTH HOLLAND DC
HEAD OF PLANNING
SUPERSEDED
25 JUL 1997
Ref: 0839/97

Notes & Schedules

CONTRACTOR TO CHECK ALL DIMENSIONS ON SITE BEFORE WORK COMMENCES
COPYRIGHT RESERVED

revision	date	init.	revision details


COOPER ARCHITECTURAL DESIGN
BRONAVON, HOCKLESGATE
FLEET, SPALDING, LINCS. PE12 8LT
TEL. 0406 422762

client
TASSACH CONTRACTORS


project
PROPOSED RESIDENTIAL DEVELOPMENT
CHURCH STREET,
DONINGTON,
SPALDING,
LINC'S.

drawing
DETAILS.

scale	drawing no.
	LS9341:5
date	drawn
OCT. '94	

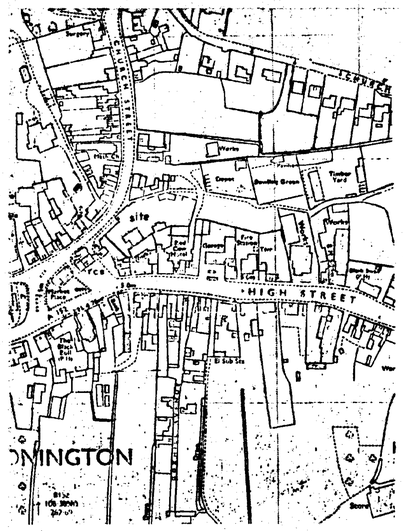

Location plan. 1:2500

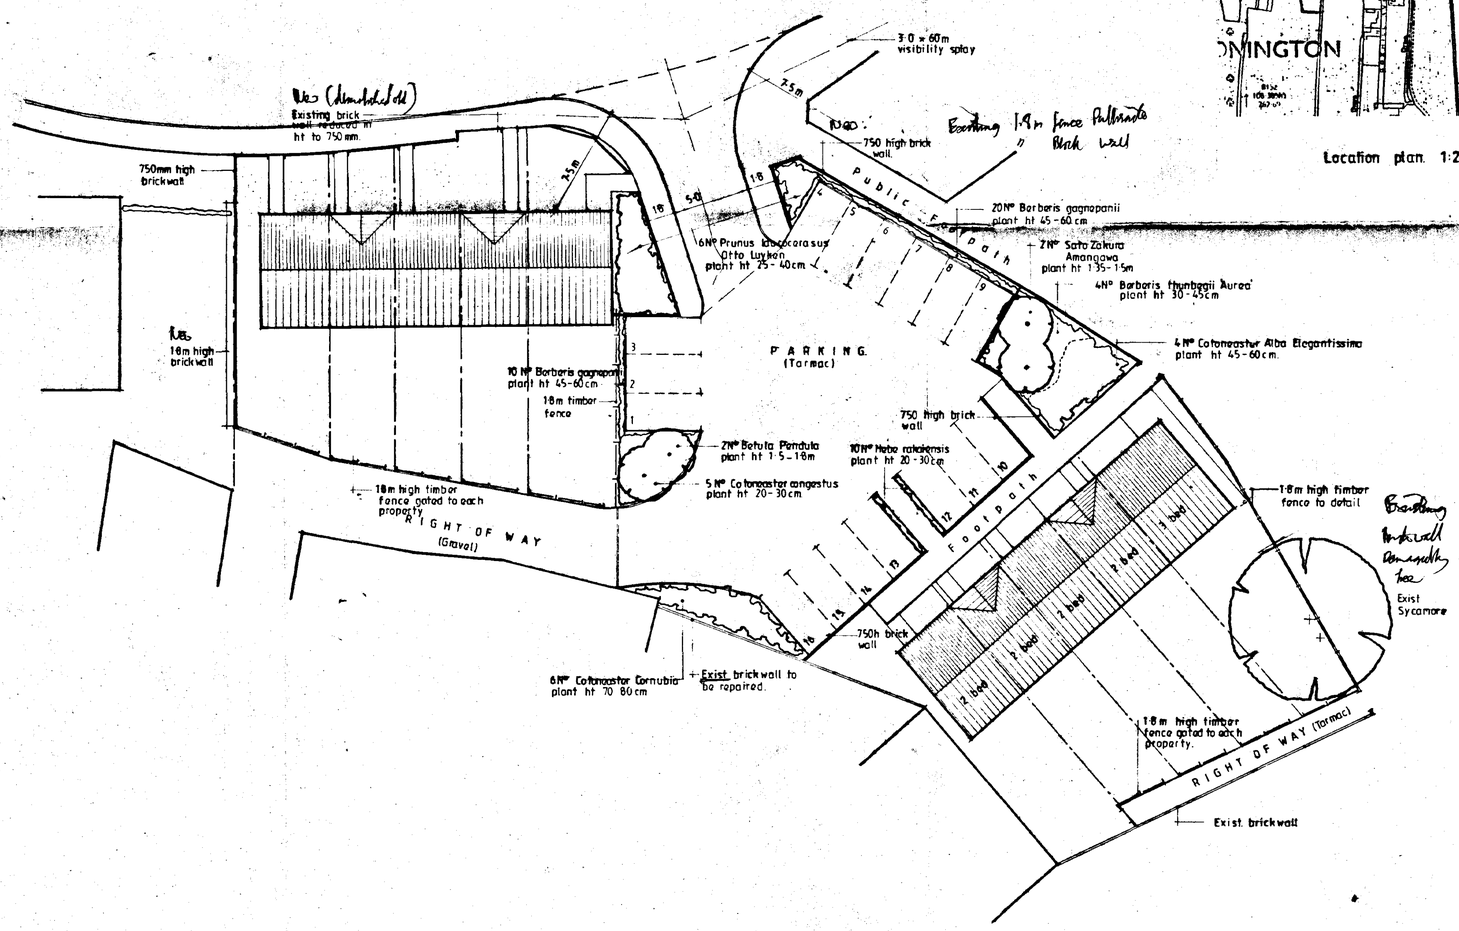

SOUTH HOLLAND DC
HOUSING & PLANNING
28 JUL 1997
Ref: H63/97

DETERMINED
PLAN

Notes & Schedules

CONTRACTOR TO CHECK ALL DIMENSIONS ON SITE BEFORE WORK COMMENCES
COPYRIGHT RESERVED

revision	date	init.	revision details
A	14.8.96	SC	STREET BOUNDARY AMENDED (FROM SURVEY)
B	OCT 96	SC	LANDSCAPE AMENDED
C	JUNE 97	SC	TIMBER FENCE TO NORTH BOUNDARY

COOPER ARCHITECTURAL DESIGN
BRONAVON, HOCKLESGATE, FLEET, SPALDING, LINCS. PE12 8AY
TEL. 0406 422762

client: TASSACH CONTRACTORS

project: PROPOSED RESIDENTIAL DEVELOPMENT, CHURCH STREET, DONINGTON, SPALDING, LINC'S.

drawing: SITE PLAN / LANDSCAPE

scale	drawing no.
1:200 1:2500	LS 9341:2 c
date: MAY '94.	drawn

COPYRIGHT D.O.E. 041079