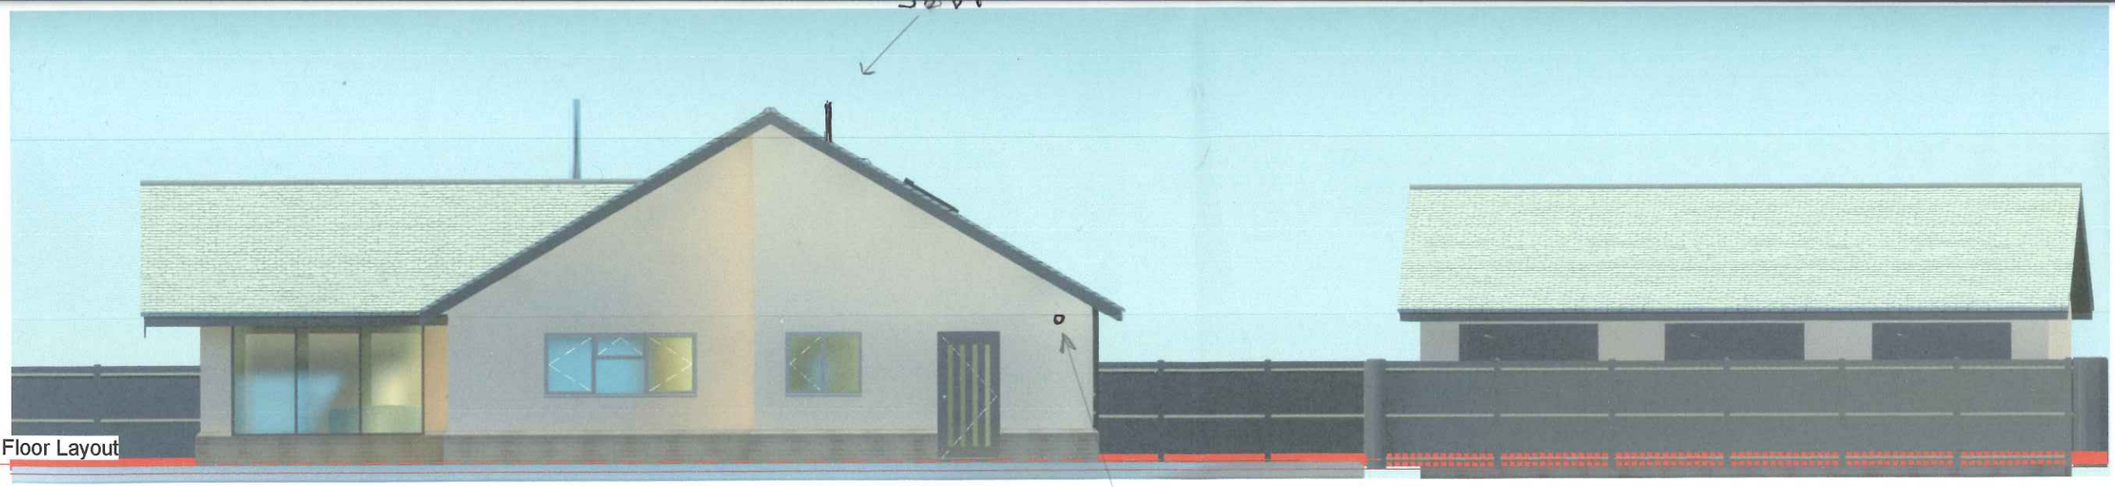



ınd Floor Layout
.0

East Elevation

1 : 100

0m 2m 4m 6m 8m 10m

VISUAL SCALE 1:100 @ A1

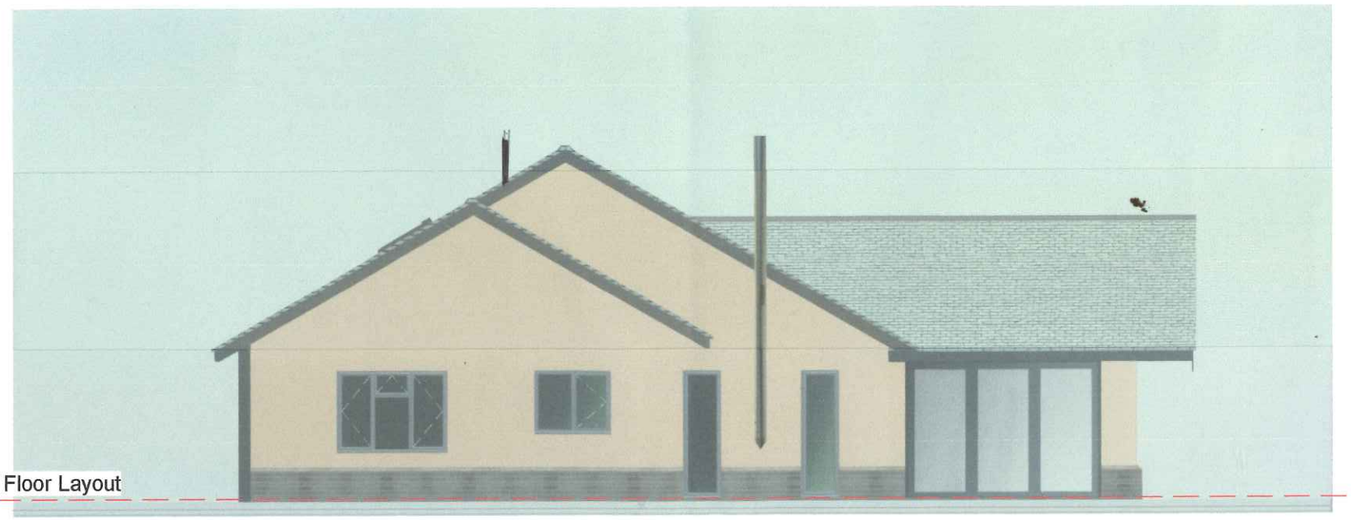

Ground Floor Layout
4000.0

West Elevation

1 : 100

0m 2m 4m 6m 8m 10m

VISUAL SCALE 1:100 @ A1