
Unless indicated otherwise, this drawing is for information only

Do not scale from this drawing. Use figured dimensions only. All dimensions to be checked on site.

© Jonathan Hendry Architects Ltd

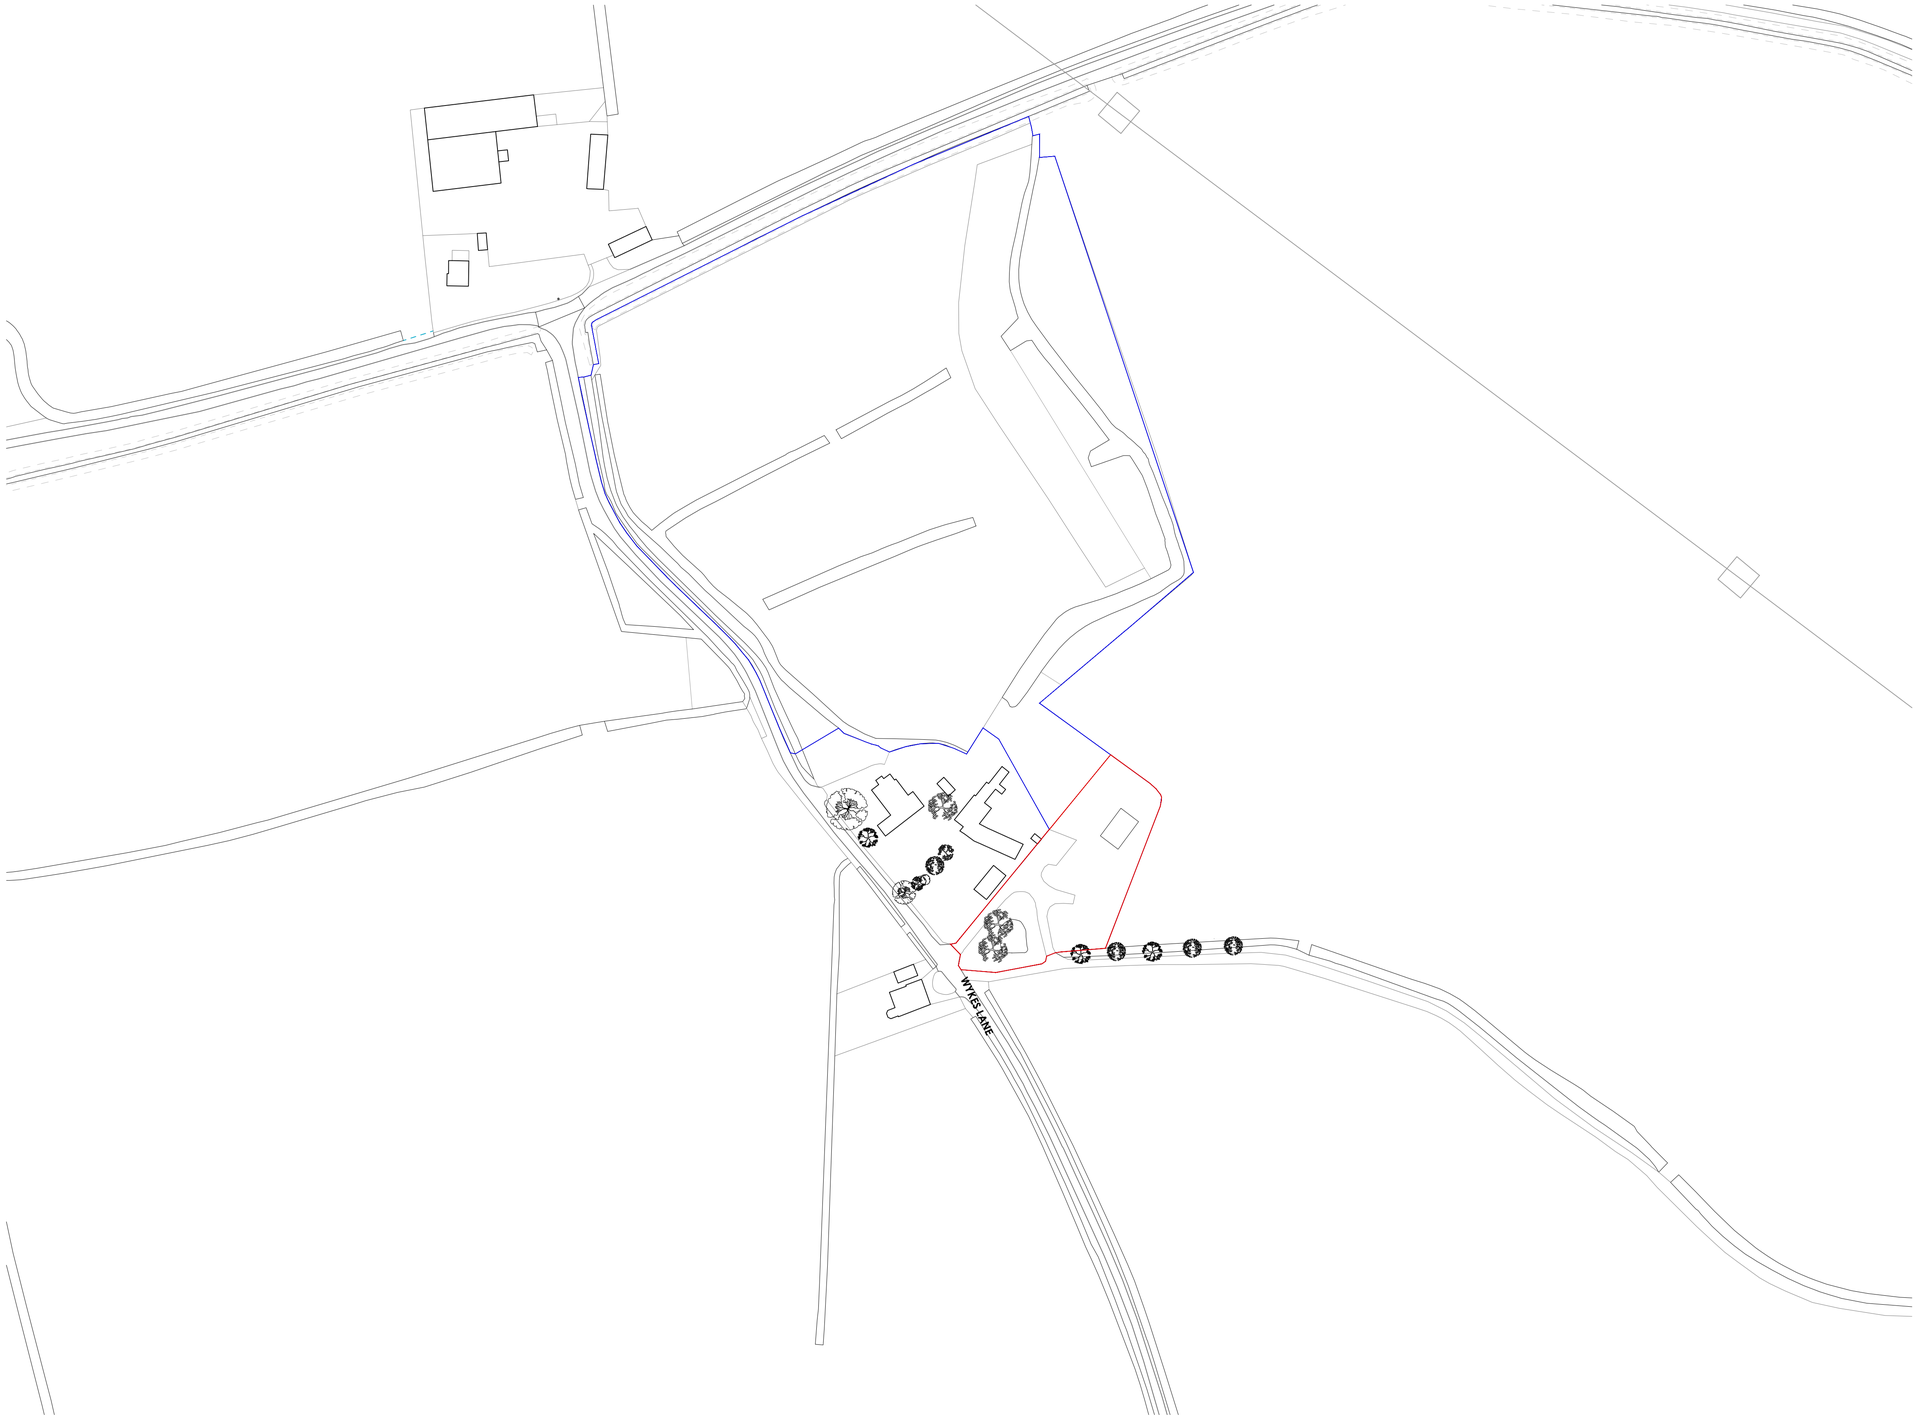

01 EX000 **Existing Location Plan**

Issue - Amendment	Date	Rev
Issued for Planning	25.09.2023	04
Issued for Planning	30.05.2023	03
Issued for Planning	24.05.2023	02
Issued for Information	22.05.2023	01

Project Wykes Barn, Wykes Ln, Donington, Spalding, PE11 4SD

JONATHANHENDRYARCHITECTS Ltd

10 Nickerson Way
Peacefields Business Park
Holton-le-Clay
Lincolnshire
DN36 5HS

T. 01522 458100
W. www.jonathanhendryarchitects.com

N

Subject Existing Site Plan

Scale 1:1250 Date 22.05.2023

Original Size A1

Drawing No. EX_000 Revision 04