
Unless indicated otherwise, this drawing is for information only

Do not scale from this drawing. Use figured dimensions only. All dimensions to be checked on site.

© Jonathan Hendry Architects Ltd

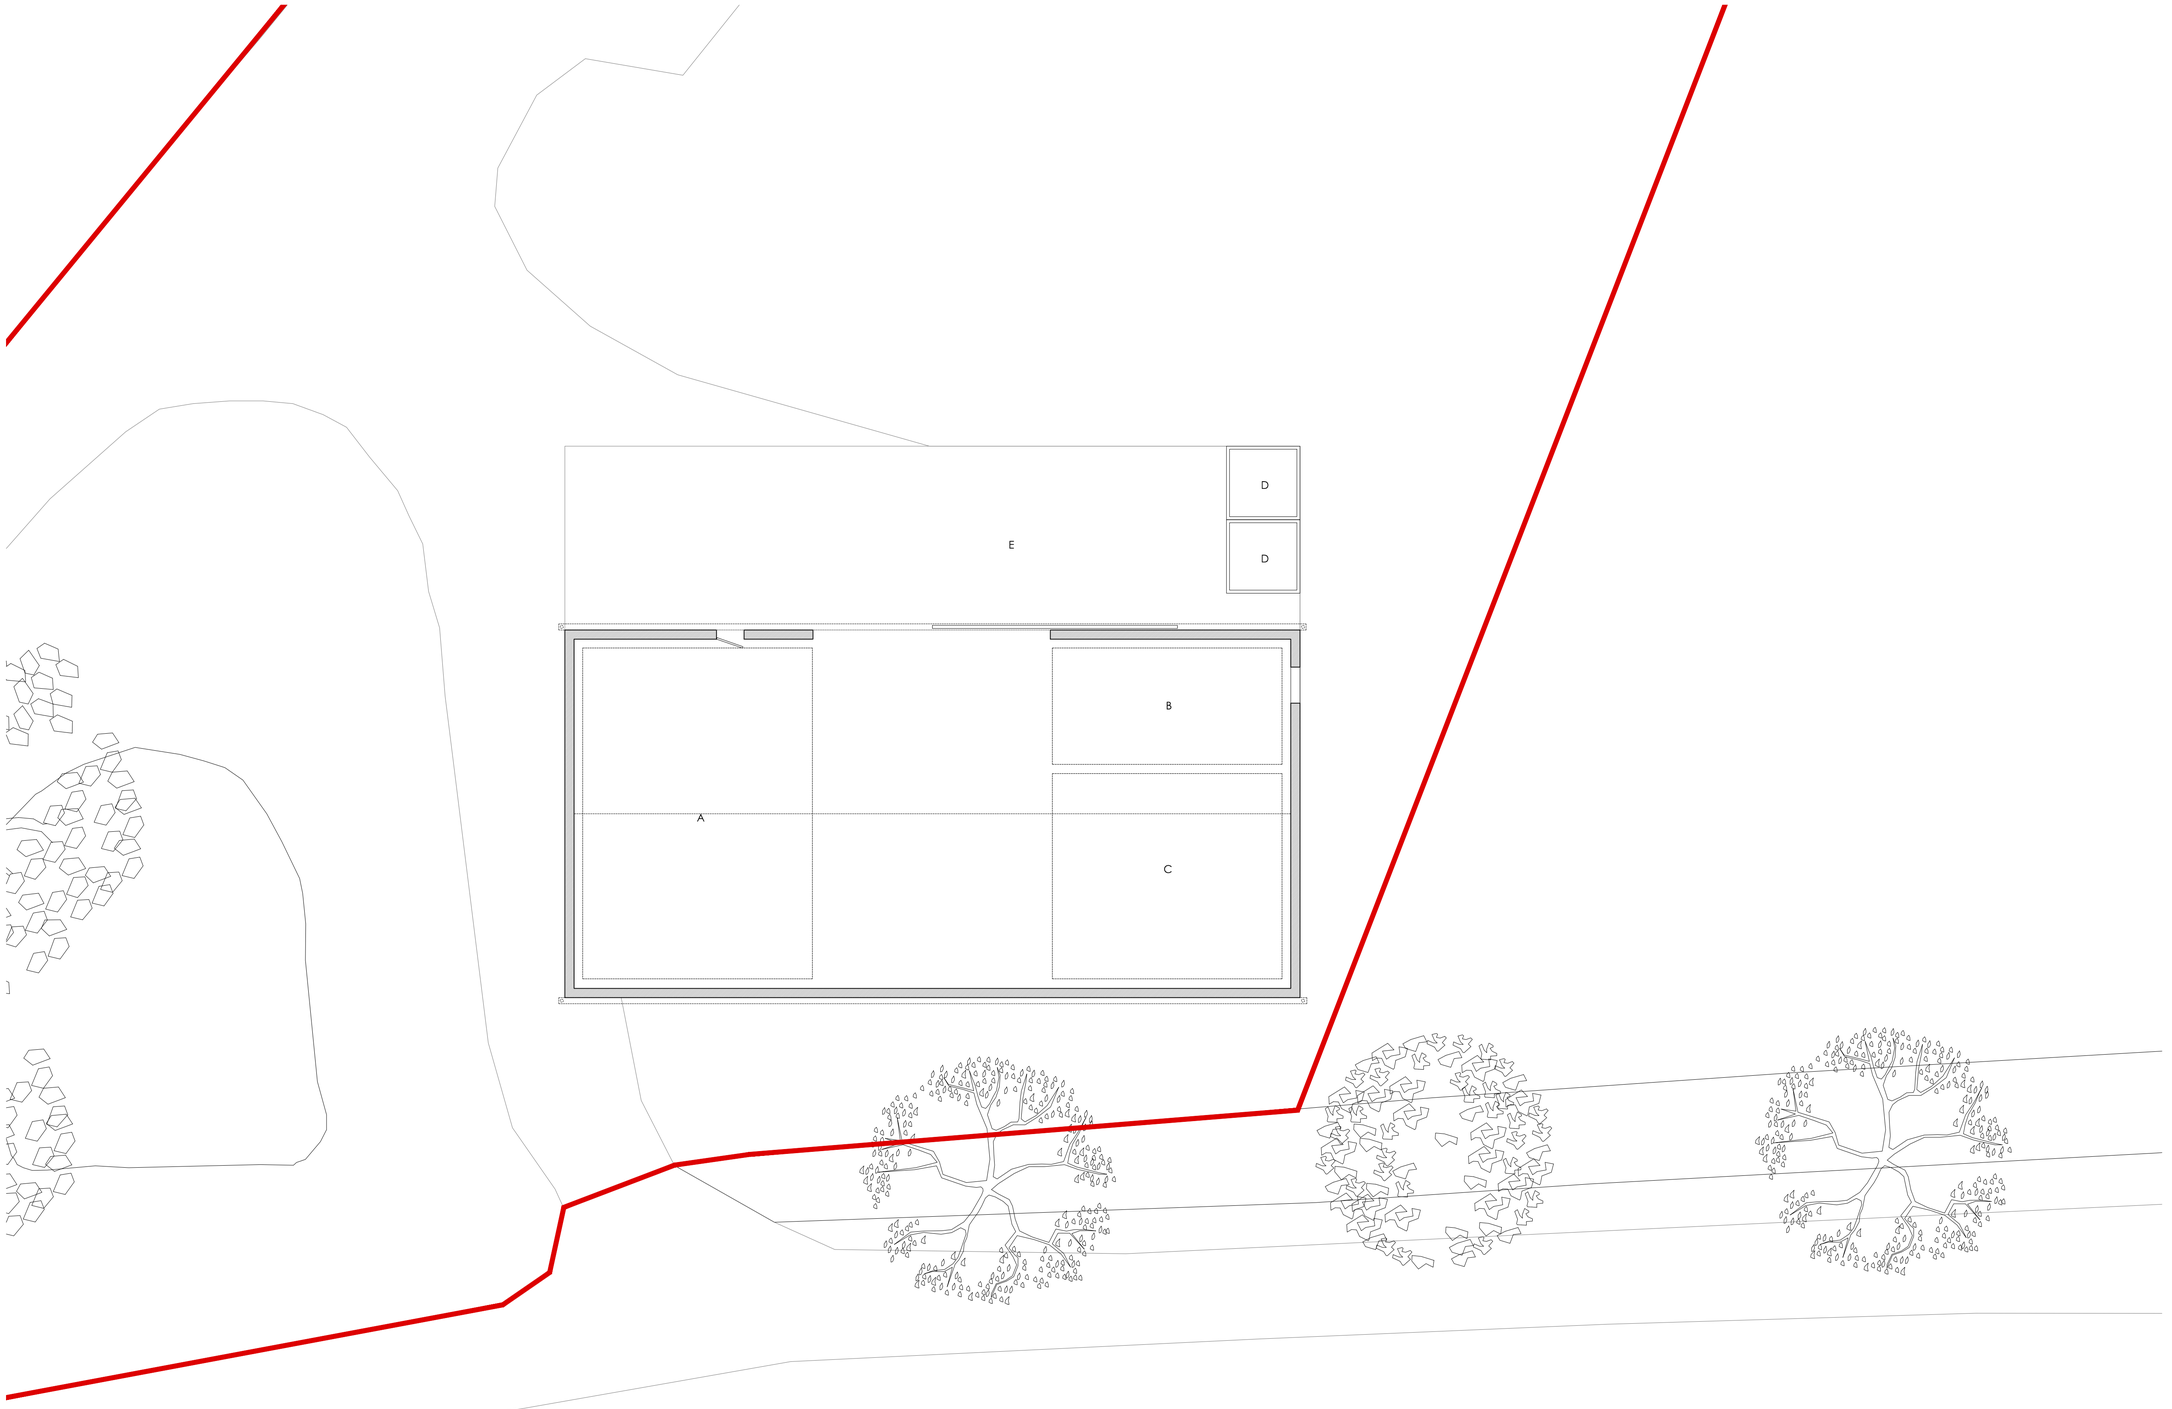

01 GA100 **Proposed Ground Floor Plan**

LEGEND

A. EQUIPTMENT
B. LOG DRYING
C. HAY / BEDDING
D. COMPOSTING BUNKER
E. CONCRETE SKIRT

Issue - Amendment	Date	Rev
Issued for Planning	25.09.2023	03
Issued for Planning	31.05.2023	02
Issued for Information	17.05.2023	01

Project Wykes Barn, Wykes Ln, Donington, Spalding, PE11 4SD

JONATHANHENDRYARCHITECTS Ltd
10 Nickerson Way
Peacefields Business Park
Holton-le-Clay
Lincolnshire
DN36 5HS

T. 01522 458100
W. www.jonathanhendryarchitects.com

Subject Proposed Plan

Scale 1:100 Date 17.05.2023

Original Size A1

Drawing No. GA_100 Revision 03

N