


Horsley Fen
Mallard Hurn
Dorrcots Farm
Mallard Hurn
Dorrcott Farm West
Mallard Farm
Mallard Hurn
Mallard Hurn
Old Duke Mark Lane
(c)Crown Copyright 1:5000

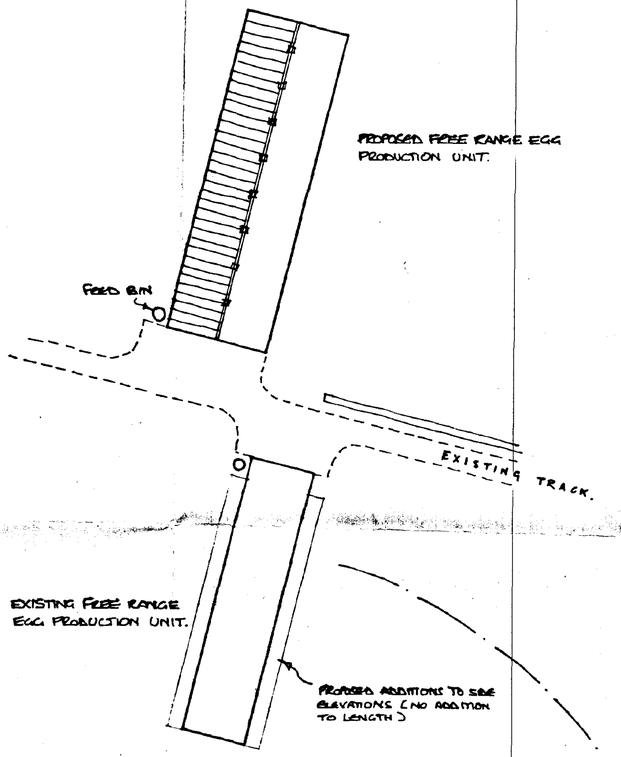


PROPOSED SITE PLAN • SCALE 1:500

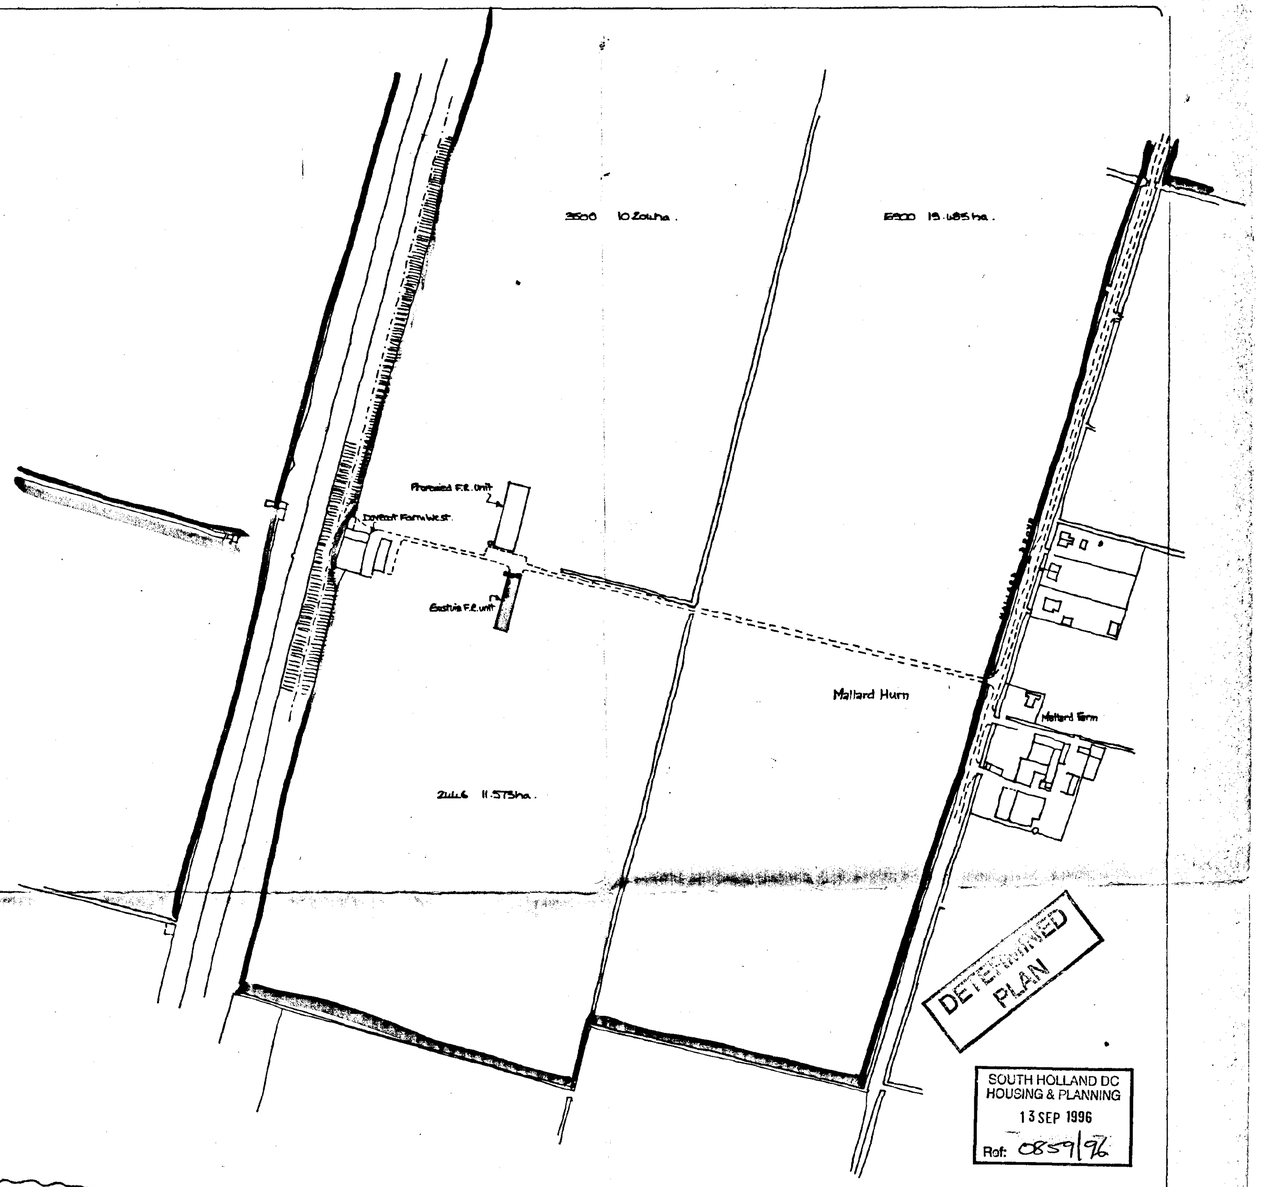

LOCATION PLAN. SCALE 1:2500 • OS MAP REF TF17273468 NORTH ↑

DETERMINED PLAN

SOUTH HOLLAND DC
HOUSING & PLANNING
13 SEP 1996
Ref: 0859/96

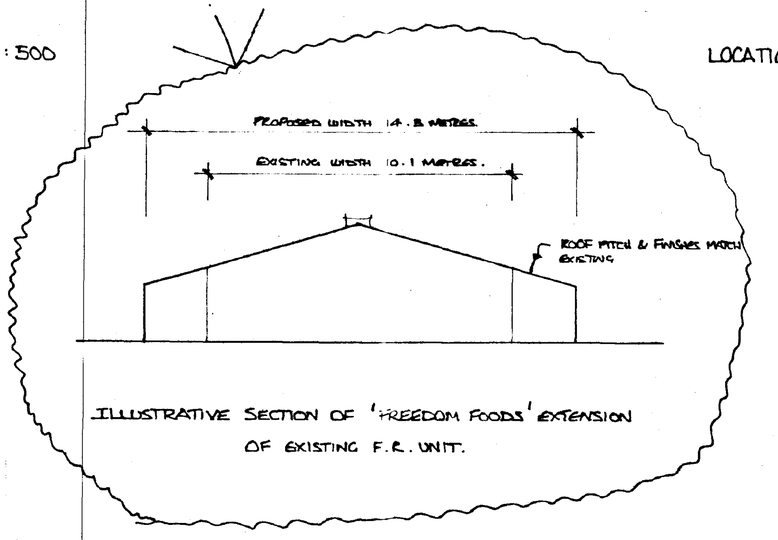

ILLUSTRATIVE SECTION OF 'FREEDOM FOODS' EXTENSION OF EXISTING F.R. UNIT.

✳ GENERAL INFO NOTE. EXISTING F.R. UNITS ARE REQUIRED TO CONVERT TO RSPCA FREEDOM FOOD SPECIFICATION. THIS INVOLVES (IN PART) THE ADDITION OF 'LITTER' AREAS TO A SPECIFIED FLOOR AREA RATIO. THIS WORK TO BE CARRIED OUT BETWEEN FLOCKS TO MINIMISE DISRUPTION & STRESS TO THE FLOCK. (ANTIC. JAN 1997)

ANY EXTRACT FROM THE ORDNANCE SURVEY MAP IS WITH THE PERMISSION OF HER MAJESTY'S STATIONERY OFFICE CROWN COPYRIGHT LICENCE No. AR369111X

John Bowler (Agriculture) Ltd
Ivy Court, Willington Road, Etwall
Derby DE65 6JG
Tel: 01283 734171

Contract. EXTEND EXISTING F.R. UNIT FOR RSPCA FREEDOM FOODS & PROPOSED ADDITIONAL 8000 BIRD FREE RANGE EGG PRODUCTION UNIT AT DOVECOTE FARM DONINGTON.


Detail. PROPOSED SITE & LOCATION PLANS.

Date. SEPTEMBER 1996

Scale. 1 TO 500 / 1 TO 2500.

Drawing No. 441 / 1

FREE RANGE EGG PRODUCTION UNIT

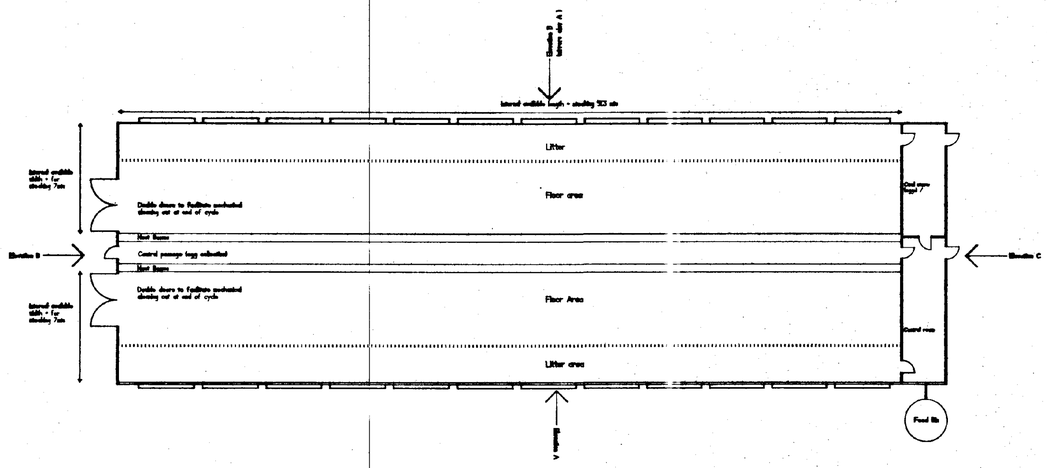

Elevation A & D

NOTES

Walls to the unit are in timber with dark / stained elevations & profile sheet for the roof all colours to be agreed by L.P.A if required.

Control room houses automatic chain feeder and enviromental controls

Cool store for egg storage awaiting collection

23 SEP
Ref: 859/96

DETERMINED PLAN

rev	date	da

* STANDARD NOTE

This plan is substituted to accomodate free range birds at 1/7m2 on the assumption that at least 1/3 of the area is on litter . For construction , this plan should be read with the latest R.S.P.C.A Freedom Foods specification which may be revised from time to time and, notwithstanding information contained on this drawing , must be complied with to obtain certification

Number of fans may vary according to the equipment provided

John Bowler (Agriculture) Ltd
Ivy Court , Willington Road , Etwall
Derby DE65 6JG
Tel: 01283 734171

Contract.
Bowler contracted 8000 bird free range egg production unit

Detail.
Plan and Elevations (Proposed)

Date. April 1996

Drawing No. 8000 / FF / 01

Scale. 1:200

© Copyright protected to John Bowler (Agriculture) Ltd