

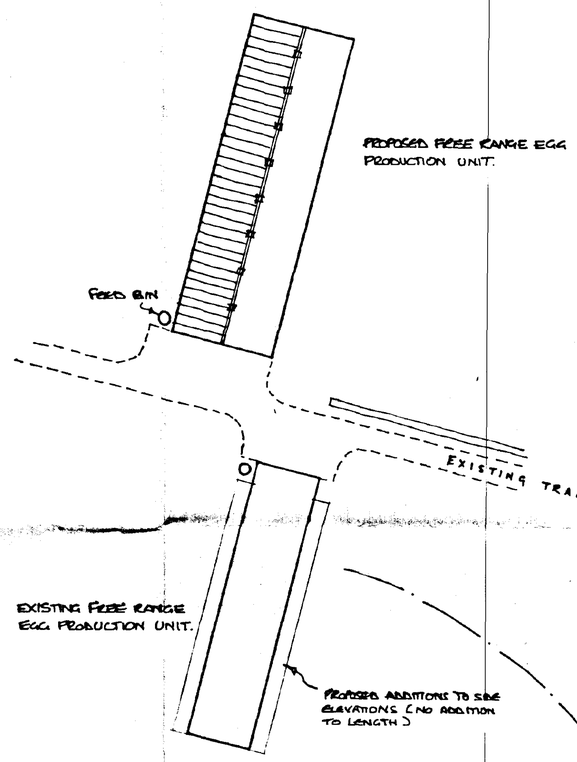


PROPOSED SITE PLAN • SCALE 1:500

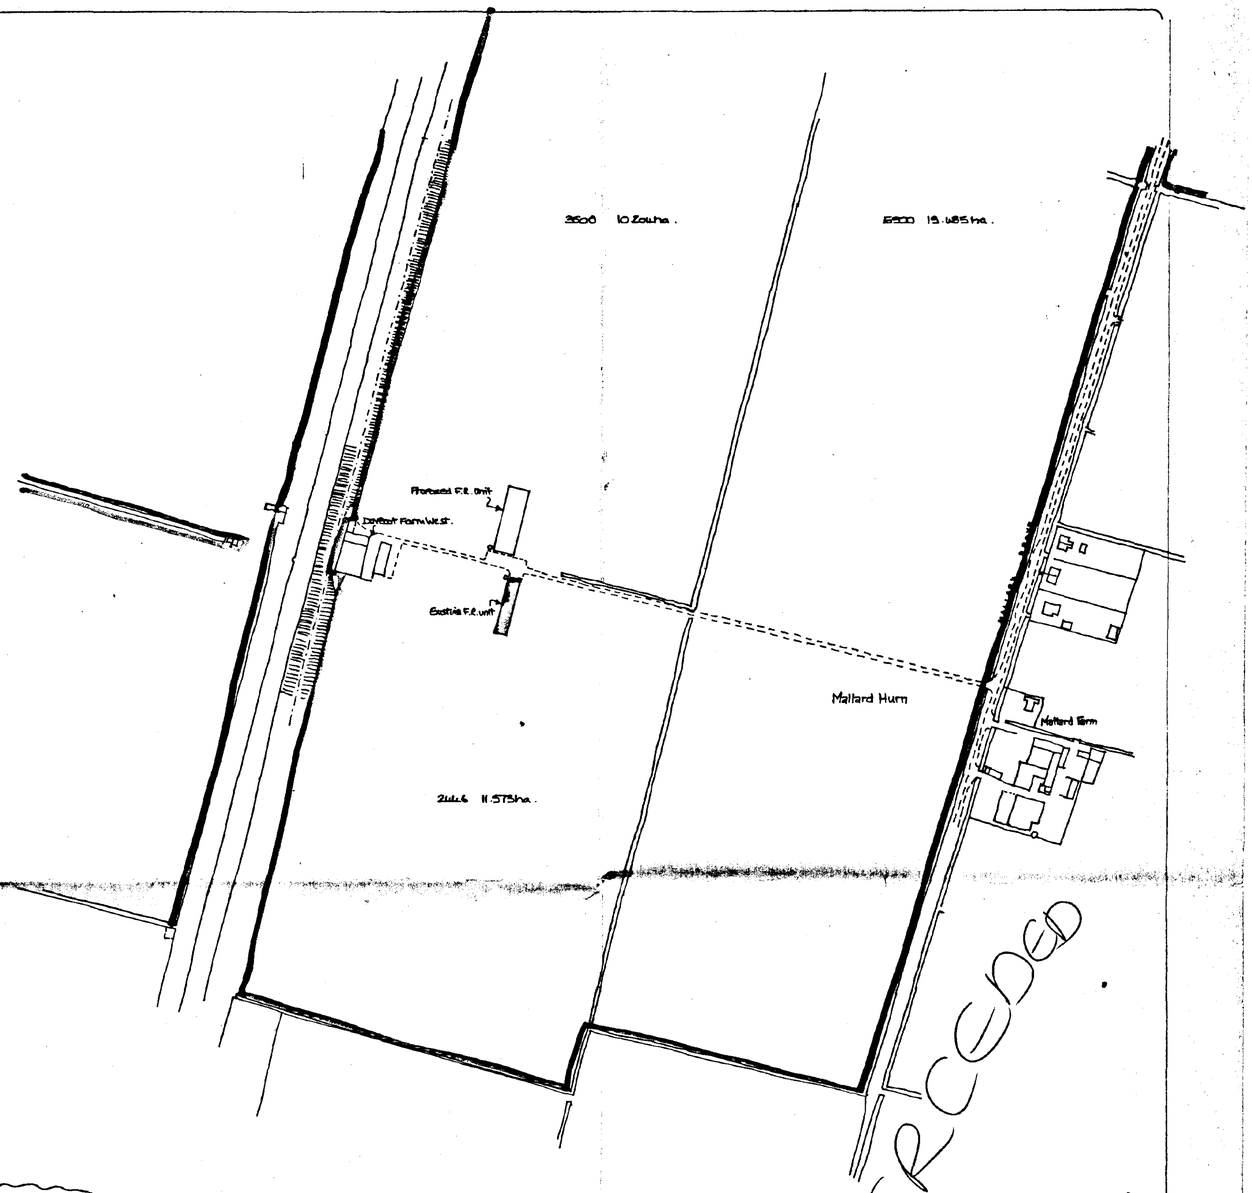

LOCATION PLAN. SCALE 1:2500 • OS MAP REF TF/7273468 NORTH ↑

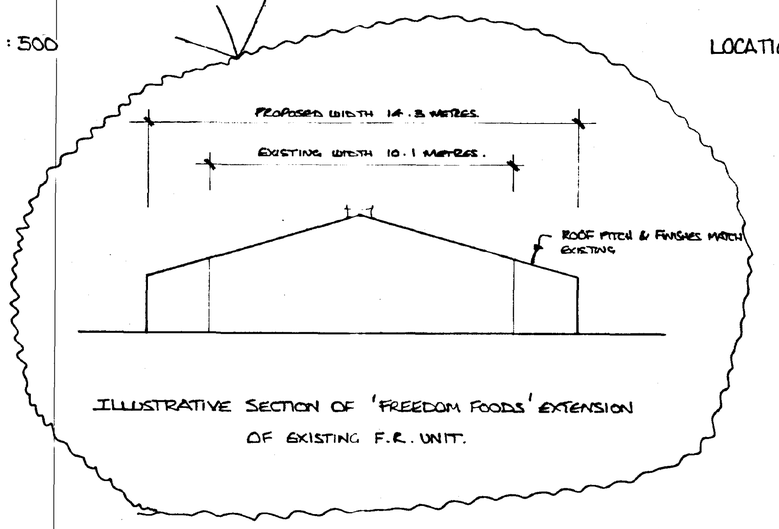

ILLUSTRATIVE SECTION OF 'FREEDOM FOODS' EXTENSION OF EXISTING F.R. UNIT.

* GENERAL INFO NOTE. EXISTING F.R. UNITS ARE REQUIRED TO CONVERT TO RSPCA FREEDOM FOOD SPECIFICATION. THIS INVOLVES (IN PART) THE ADDITION OF 'LITTER' AREAS TO A SPECIFIED FLOOR AREA RATIO. THIS WORK TO BE CARRIED OUT BETWEEN FLOCKS TO MINIMISE DISRUPTION & STRESS TO THE FLOCK. (ANTIC. JAN 1997)

ANY EXTRACT FROM THE ORDNANCE SURVEY MAP IS WITH THE PERMISSION OF HER MAJESTY'S STATIONERY OFFICE CROWN COPYRIGHT LICENCE No. AR369111X

Received

SOUTH HOLLAND DC
HOUSING & PLANNING
13 SEP 1996
Ref: 0860/96

John Bowler (Agriculture) Ltd
Ivy Court, Willington Road, Etwall
Derby DE65 6JG
Tel: 01283 734171


Contract. EXTEND EXISTING F.R. UNIT FOR RSPCA FREEDOM FOODS / PROPOSED ADDITIONAL 3000 BIRD FREE RANGE EGG PRODUCTION UNIT AT DOVECOTE FARM DONINGTON.

Detail. PROPOSED SITE & LOCATION PLANS.


Date. SEPTEMBER 1996

Drawing No. 441/1


Scale. 1 TO 500 / 1 TO 2500.

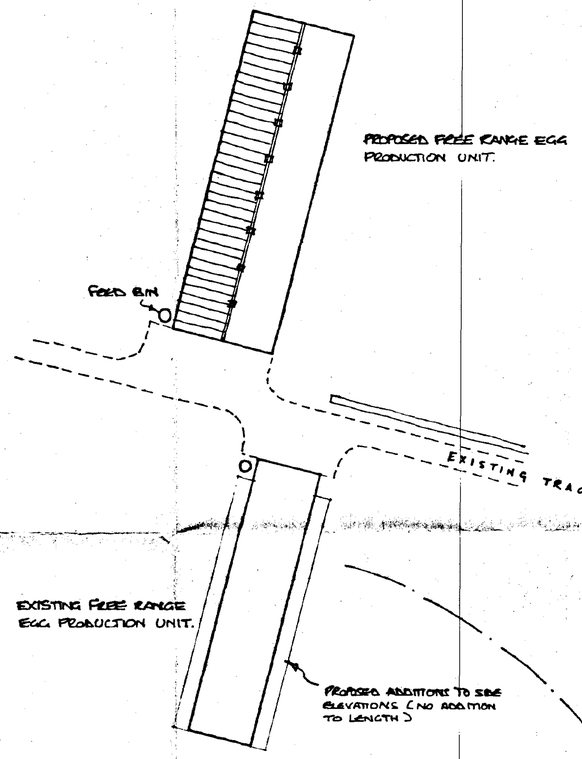

PROPOSED SITE PLAN • SCALE 1:500

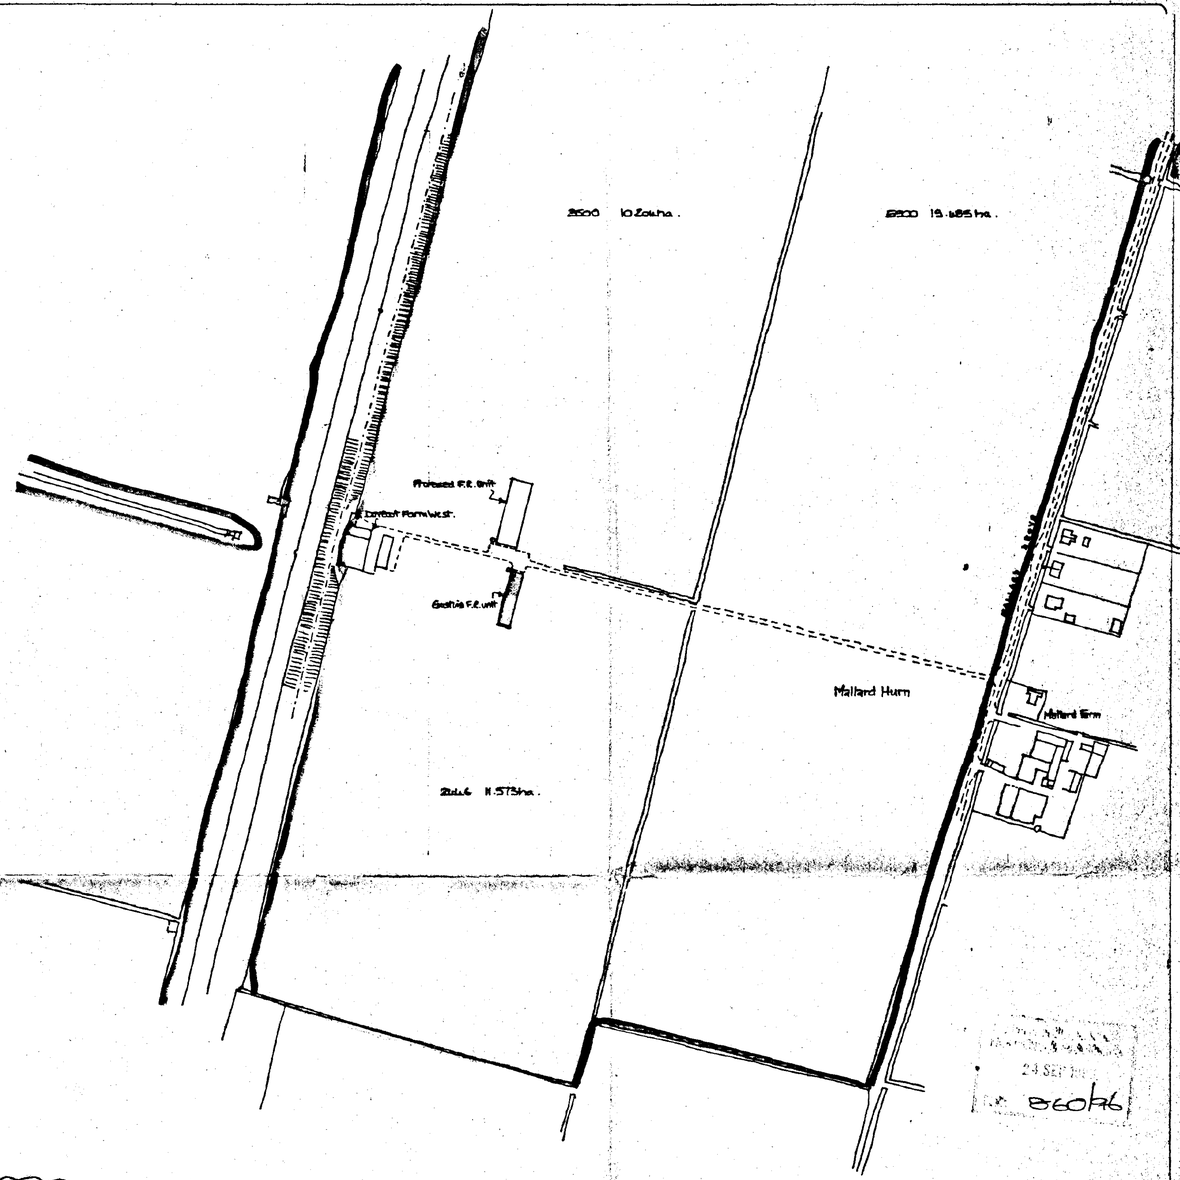


LOCATION PLAN. SCALE 1:2500 • OS MAP REF TF17273468 NORTH ↑

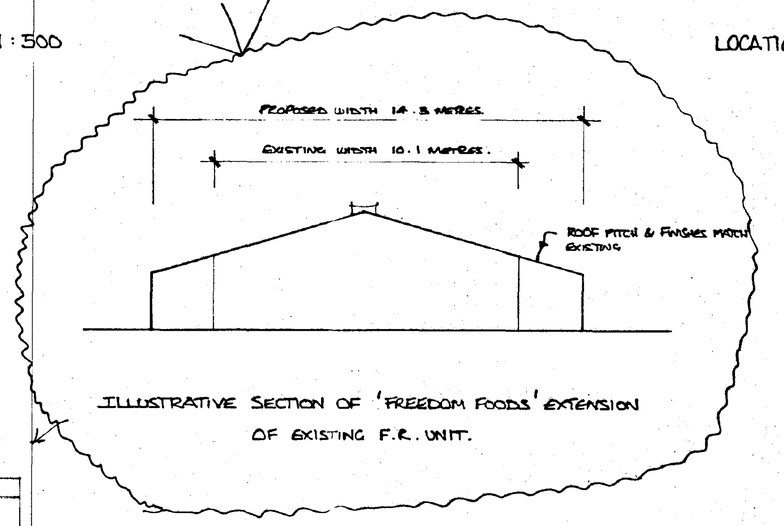

ILLUSTRATIVE SECTION OF 'FREEDOM FOODS' EXTENSION OF EXISTING F.R. UNIT.

* GENERAL INFO NOTE. EXISTING F.R. UNITS ARE REQUIRED TO CONVERT TO RSPCA FREEDOM FOOD SPECIFICATION. THIS INVOLVES (IN PART) THE ADDITION OF 'LITTER' AREAS TO A SPECIFIED FLOOR AREA RATIO. THIS WORK TO BE CARRIED OUT BETWEEN FLOCKS TO MINIMISE DISRUPTION & STRESS TO THE FLOCK. (ANTIC. JAN 1997)

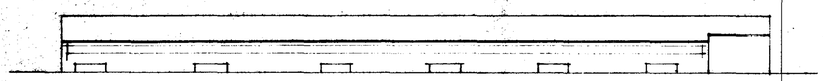

1:200 ILLUSTRATIVE SOUTH EAST ELEVATION (OPPOSITE ELEVATION SIMILAR) OF EXISTING UNIT WITH EXTENSIONS.

ANY EXTRACT FROM THE ORDNANCE SURVEY MAP IS WITH THE PERMISSION OF HER MAJESTY'S STATIONERY OFFICE CROWN COPYRIGHT LICENCE No. AR369111X

24 SEP 1996
B60/96

DETERMINED PLAN

Rev A. 13.09.96 1:200 ELEV OF EXTG UNIT ADDED.

John Bowler (Agriculture) Ltd
Ivy Court, Willington Road, Etwall
Derby DE65 6JG
Tel: 01283 734171

Contract. EXTEND EXISTING F.R. UNIT FOR RSPCA FREEDOM FOODS & PROPOSED ADDITIONAL 8000 BIRD FREE RANGE EGG PRODUCTION UNIT AT DOVECOTE FARM DONINGTON.

Detail. PROPOSED SITE & LOCATION PLANS.

Date. SEPTEMBER 1996

Scale. 1 TO 500 / 1 TO 2500.

Drawing No. 441 / 1A