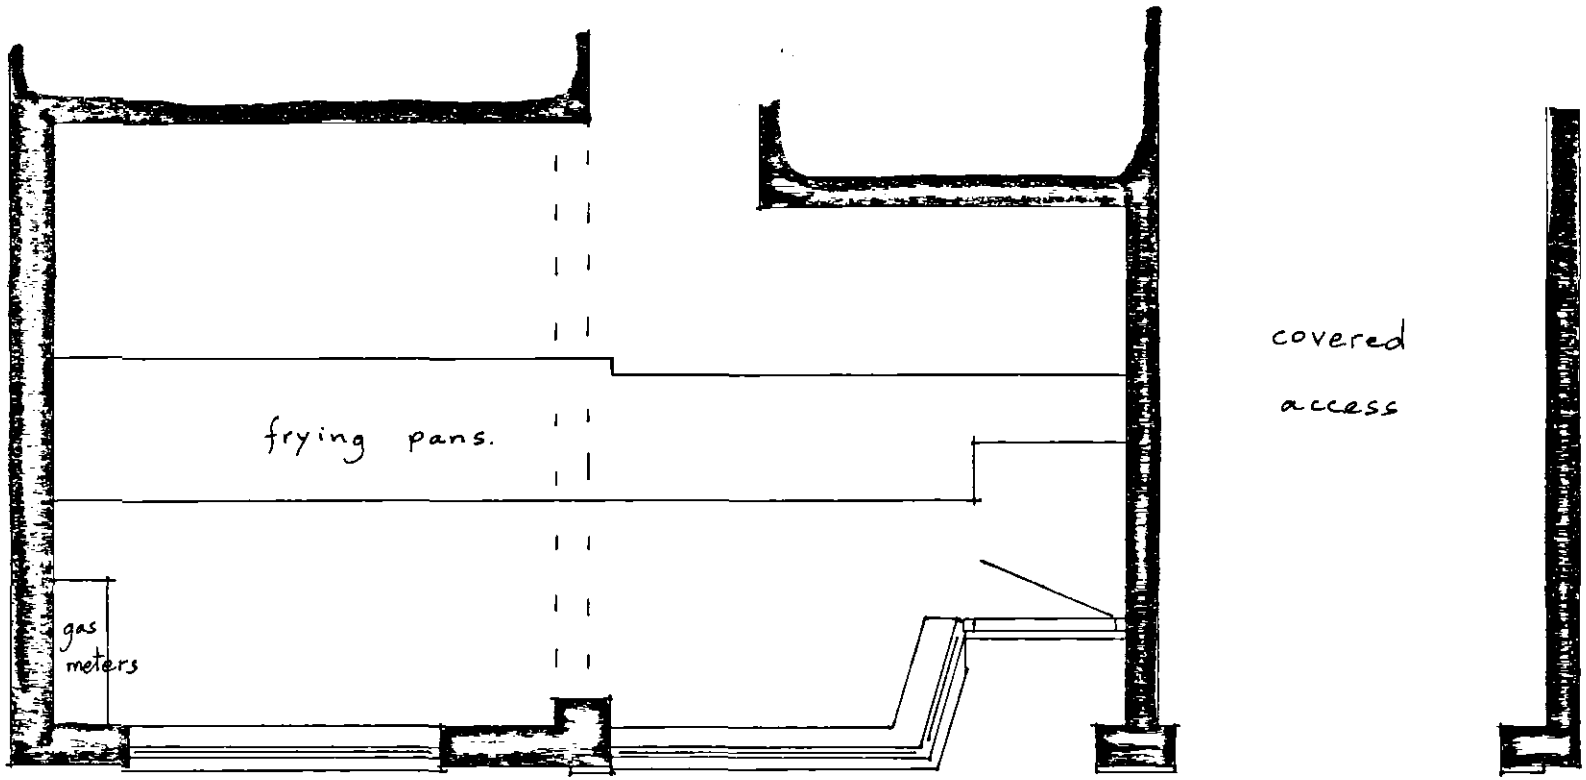


"Jacks" Fish Shop,
High Street, DONINGTON.

Existing floor plan
Scale 1 : 50th

DETERMINED PLAN

14 JUL 2003
0873/03

BUILDING DESIGN and PLANS

ALWYN ROFFE,
1, Green Lane,
SPALDING, Lincs. PE11 2YB
tel : 01775 - 723 680