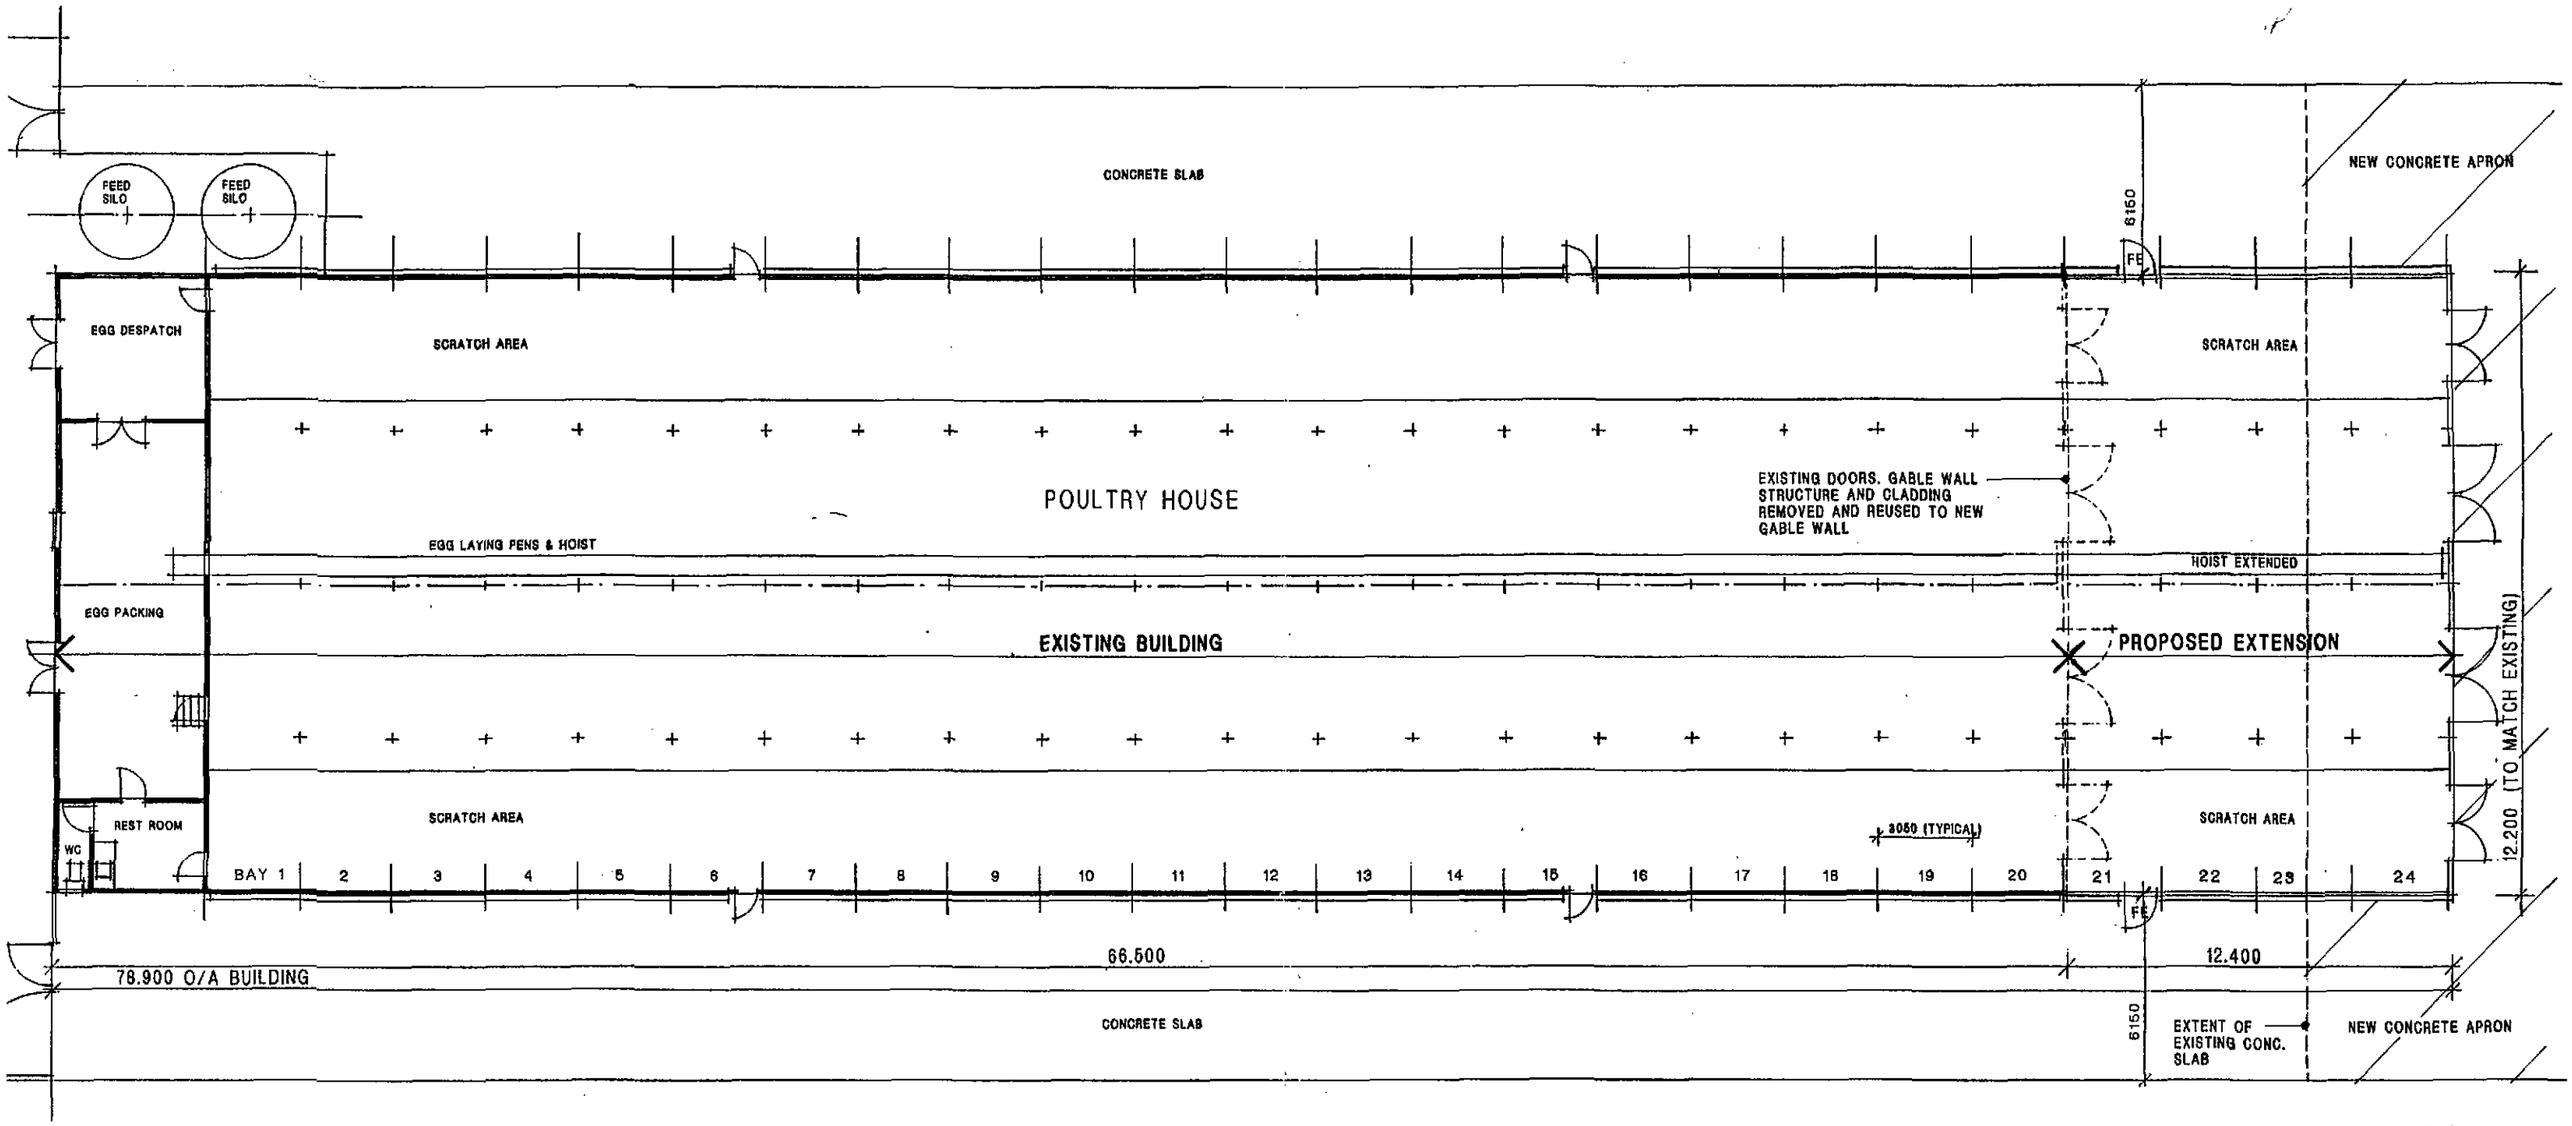


PLAN AS PROPOSED

SCALE 1/200

FLOOR AREAS
CALCULATED OVER EXTERNAL WALLS

EXISTING BUILDING	66.5m x 22.2m	=	1343.3m2
EXTENSION	12.4m x 20.2m	=	250.4m2
			1593.7m2 COMBINED TOTAL

SHDC
Planning & Development
18 OCT 2010
Ref: 0873-10


DRAWING STATUS
PLANNING APPLICATION PURPOSES ONLY

CLIENT DOVECOTE FARMING

PROJECT PROPOSED EXTENSION TO EXISTING FREE RANGE EGG PRODUCTION POULTRY UNIT
DOVECOTE FARM, MALLARD HURN
DONINGTON, SPALDING, LINCS PE11 4XE

SCALE 1/200
DATE OCT 10
DRAWING NUMBER 2592/A3/P23

R B & S HAYWARD (Architectural Technicians)
30 Beckside, Scopwick, Near Lincoln LN4 3NX
Telephone: 01526-320923
Email – hayward.roy1@btinternet.com

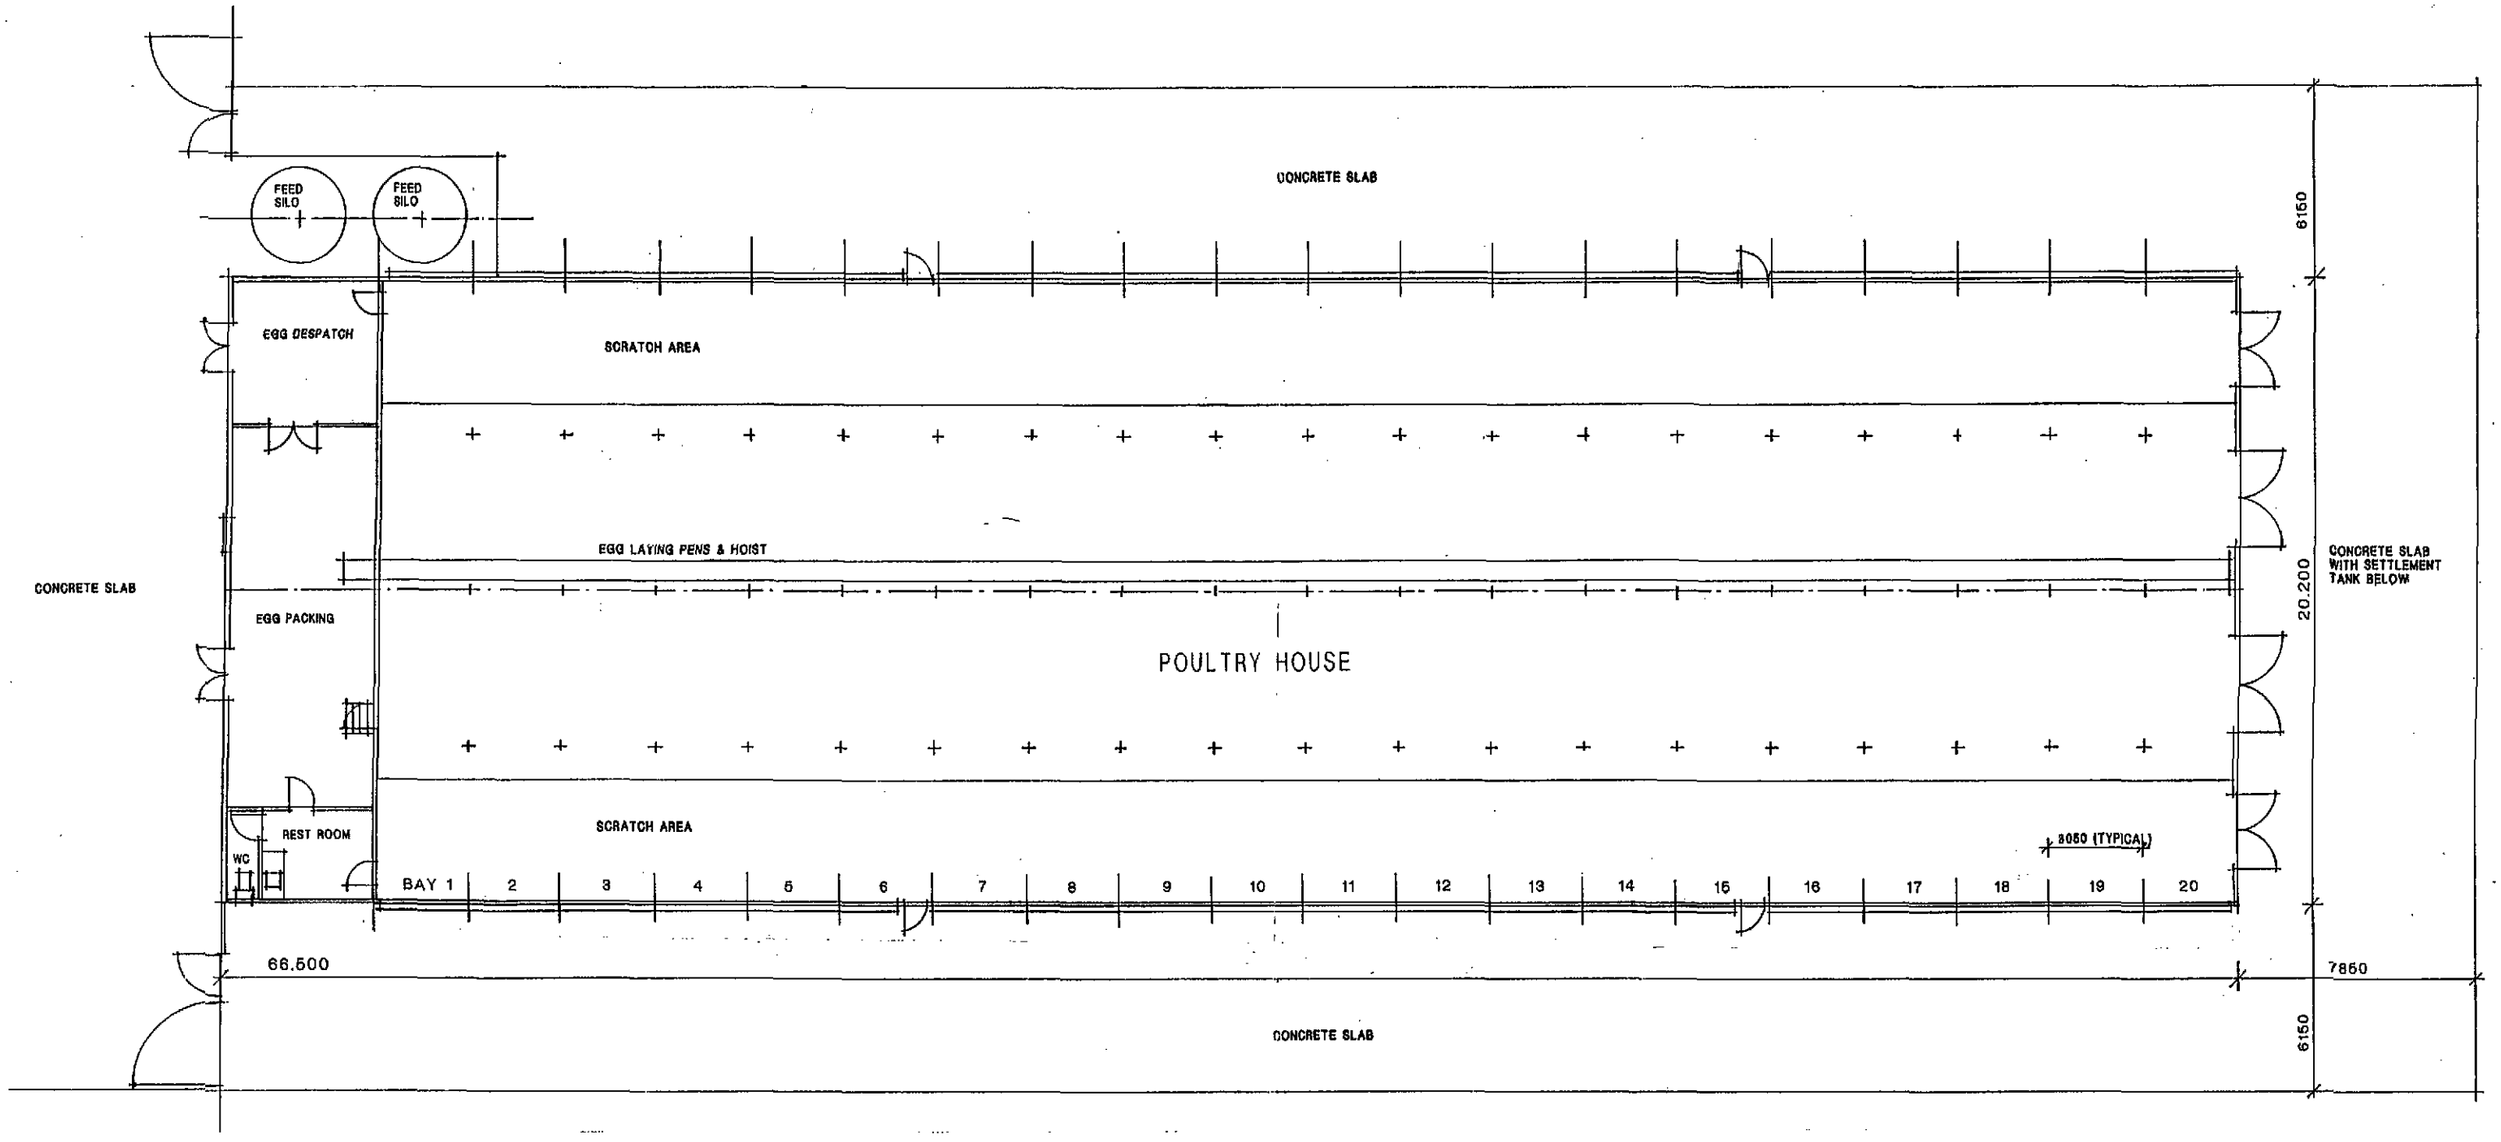

PLAN AS EXISTING

FLOOR AREA CALCULATED OVER EXTERNAL WALLS = 1343.3m2

SHDC
Planning & Development
18 OCT 2010
Ref: 0873-10


DRAWING STATUS
PLANNING APPLICATION PURPOSES ONLY

CLIENT
DOVECOTE FARMING


PROJECT
PROPOSED EXTENSION TO EXISTING FREE RANGE EGG PRODUCTION POULTRY UNIT
DOVECOTE FARM, MALLARD HURN
DONINGTON, SPALDING, PE11 4XE

SCALE 1/200
DATE OCT 10
DRAWING NUMBER 2592/A3/P22


R B & S HAYWARD (Architectural Technicians)
30 Beckside, Scopwick, Near Lincoln LN4 3NX
Telephone: 01526-320923
Email – hayward.roy1@btinternet.com

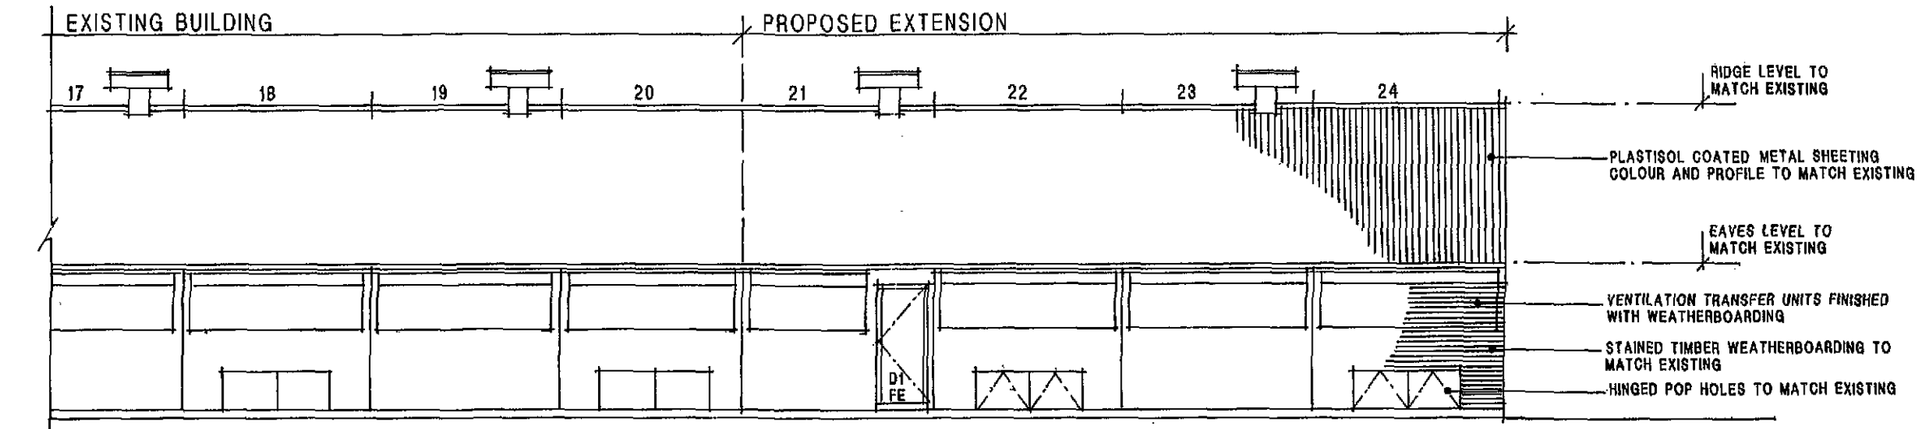

NORTH ELEVATION / AS PROPOSED

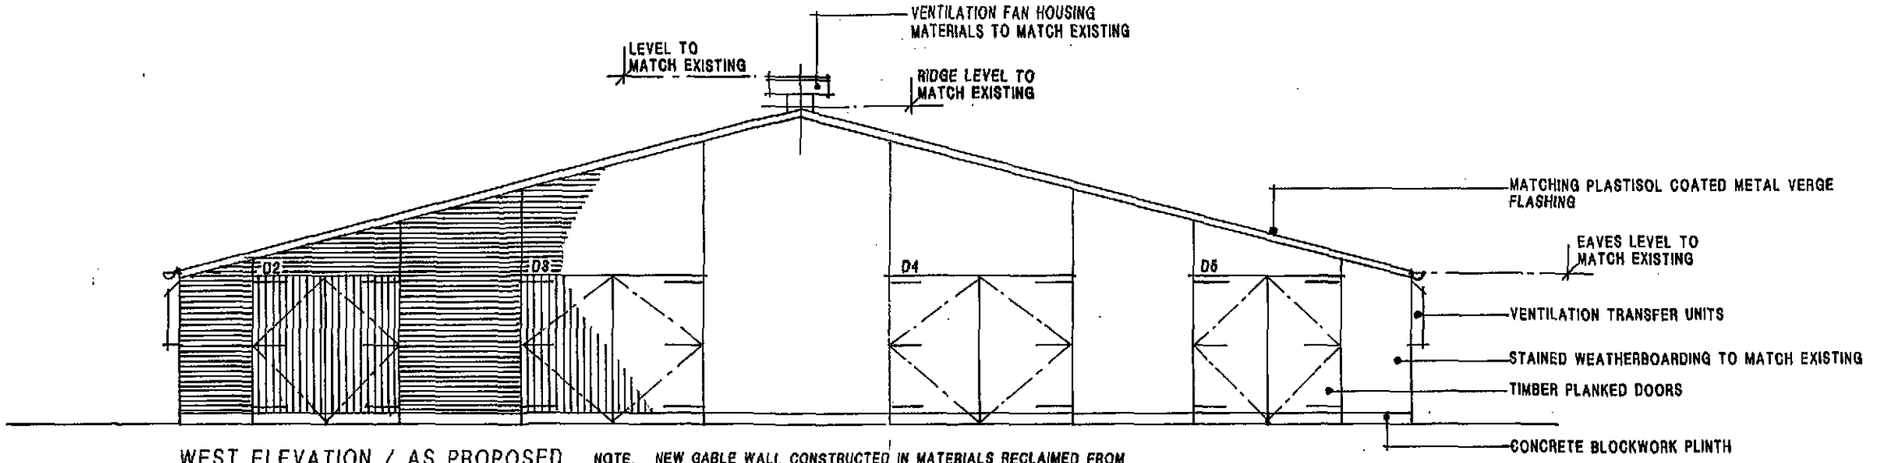

WEST ELEVATION / AS PROPOSED NOTE. NEW GABLE WALL CONSTRUCTED IN MATERIALS RECLAIMED FROM EXISTING GABLE WALL

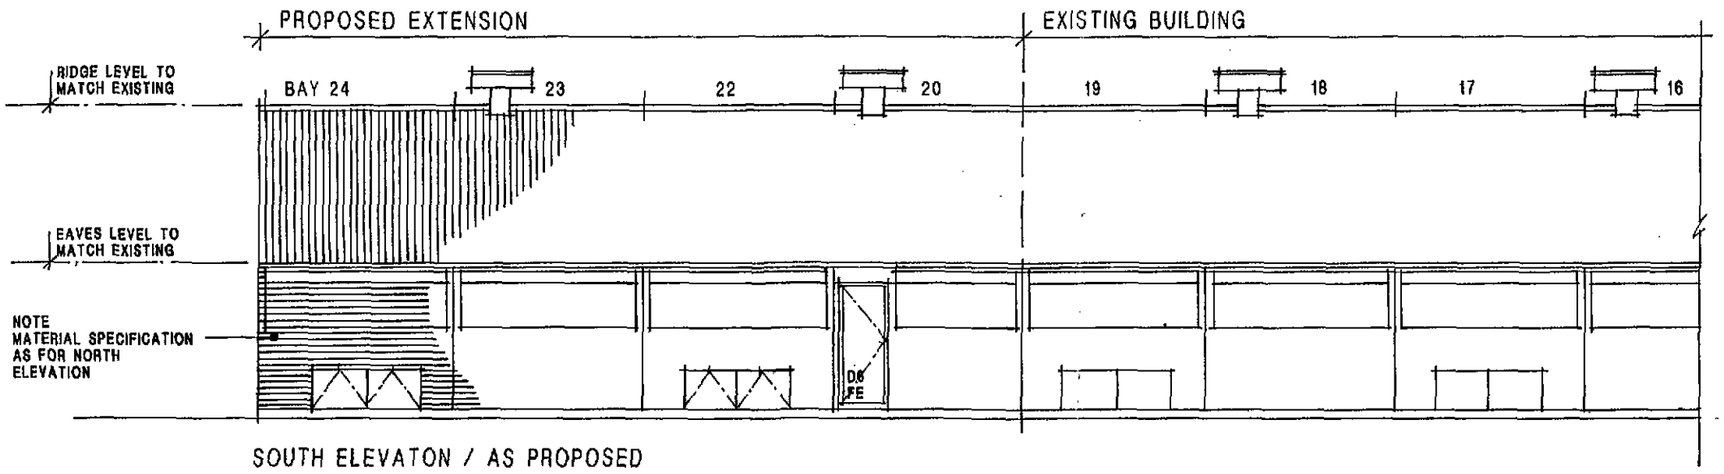

SOUTH ELEVATON / AS PROPOSED

SHDC
Planning & Development
18 OCT 2010
Ref: 0873-10

DRAWING STATUS
FOR PLANNING APPLICATION PURPOSES ONLY

CLIENT DOVECOTE FARMS


PROJECT PEOPOSED EXTENSION TO EXISTING FREE RANGE EGG PRODUCTION POULTRY UNIT DOVECOTE FARM, MALLARD HURN DONINGTON, SPALDING LINGS. PE11 4XE

SCALE 1/100

DATE OCT 10


DRAWING NUMBER 2592/A3/P26

R B & S HAYWARD (Architectural Technicians)
30 Beckside, Scopwick, Near Lincoln LN4 3NX
Telephone: 01526-320923
Email – hayward.roy1@btinternet.com

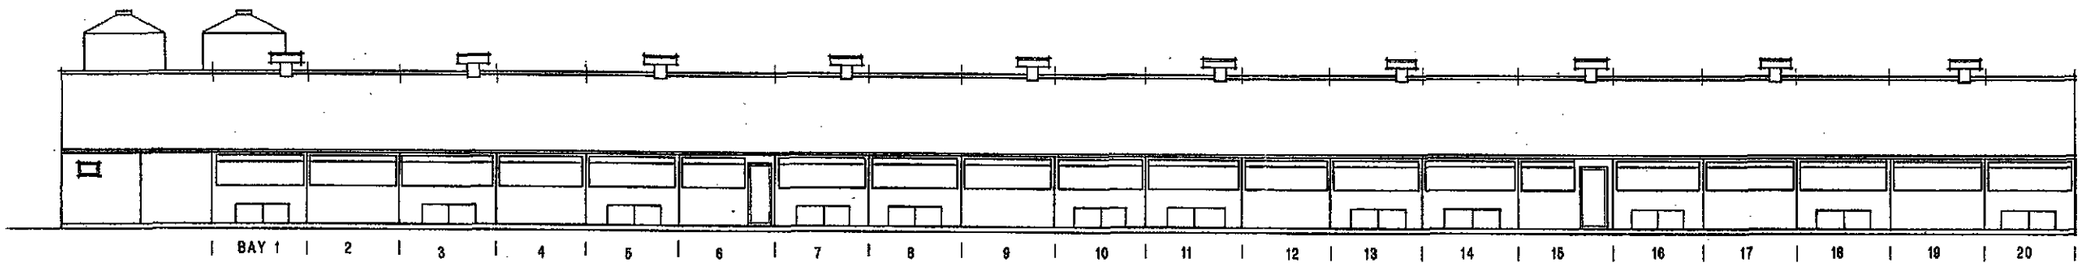


NORTH ELEVATION / AS EXISTING


SHDC
Planning & Development
18 OCT 2010
Ref: 0873-10

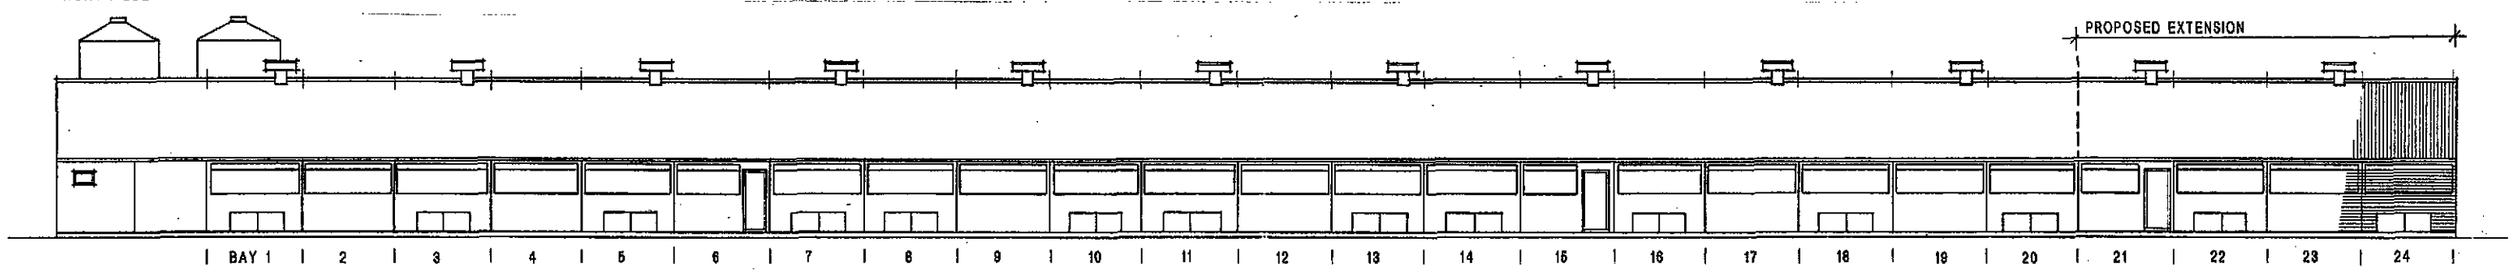


NORTH ELEVATION / AS PROPOSED

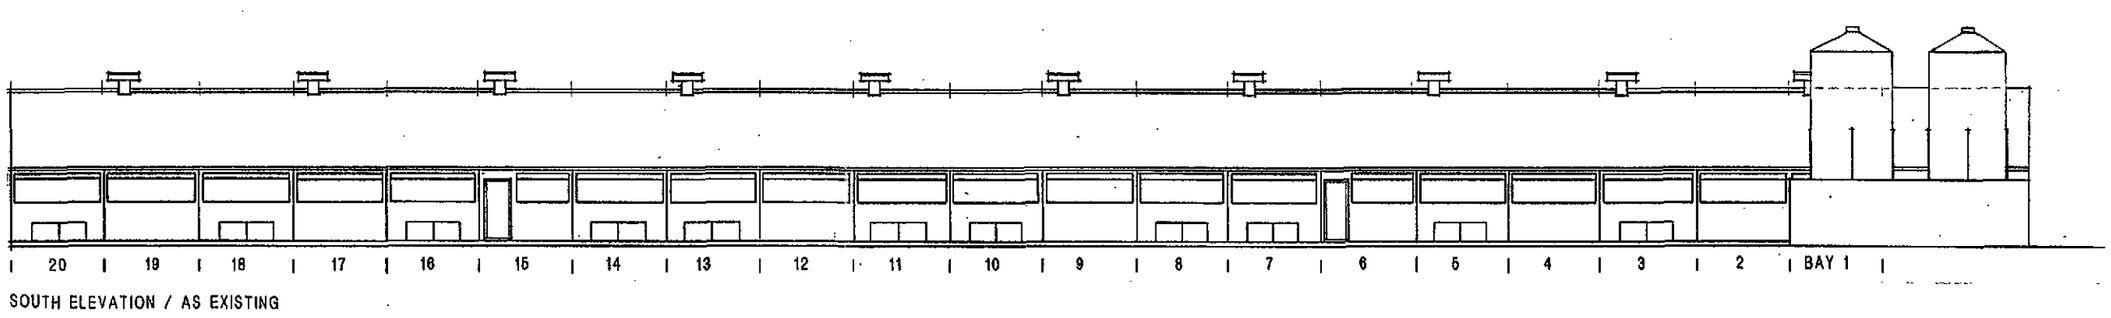


SOUTH ELEVATION / AS EXISTING

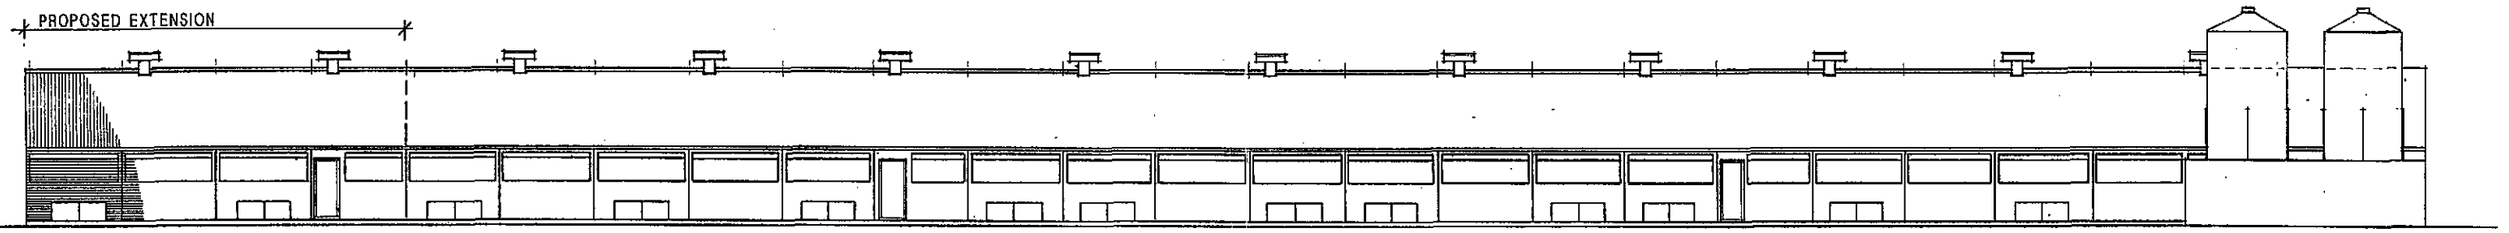

SOUTH ELEVATION / AS PROPOSED

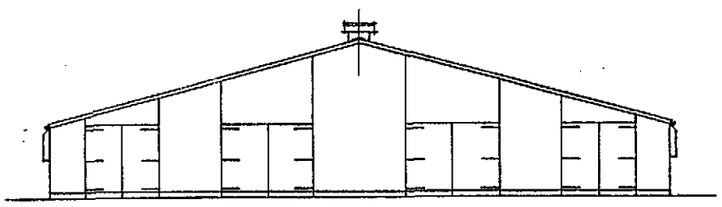

WEST ELEVATION / AS EXISTING

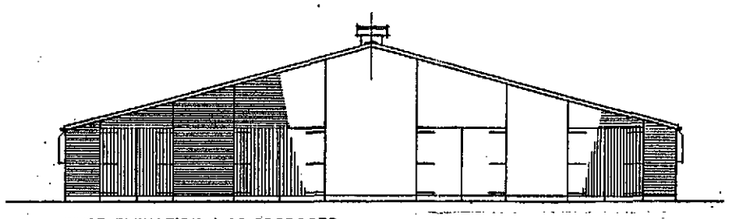

WEST ELEVATION / AS PROPOSED

EXTENSION MATERIAL SPECIFICATION

ROOF. PLASTISOL COATED GALVANISED METAL SHEETING WITH COLOUR AND PROFILE TO MATCH EXISTING

WALLS. STAINED TIMBER WEATHERBOARDING WITH CONCRETE BLOCKWORK PLINTH ALL TO MATCH EXISTING

ROOF VENTILATION HOUSING. WALL VENTILATION UNITS. POP HOLES AND DOORS ALL TO MATCH EXISTING


DRAWING STATUS
PLANNING APPLICATION PURPOSES ONLY

CLIENT
DOVECOTE FARMS

PROJECT
PROPOSED EXTENSION TO EXISTING FREE RANGE EGG PRODUCTION POULTRY UNIT
DOVECOTE FARM. MALLARD HURN
DONINGTON. SPALDING. LINCS PE11 4XE

SCALE 1/200
DATE OCT 10
DRAWING NUMBER 2592/A3/P25

R B & S HAYWARD (Architectural Technicians)
30 Beckside, Scopwick, Near Lincoln LN4 3NX
Telephone: 01526-320923
Email – hayward.roy1@btinternet.com

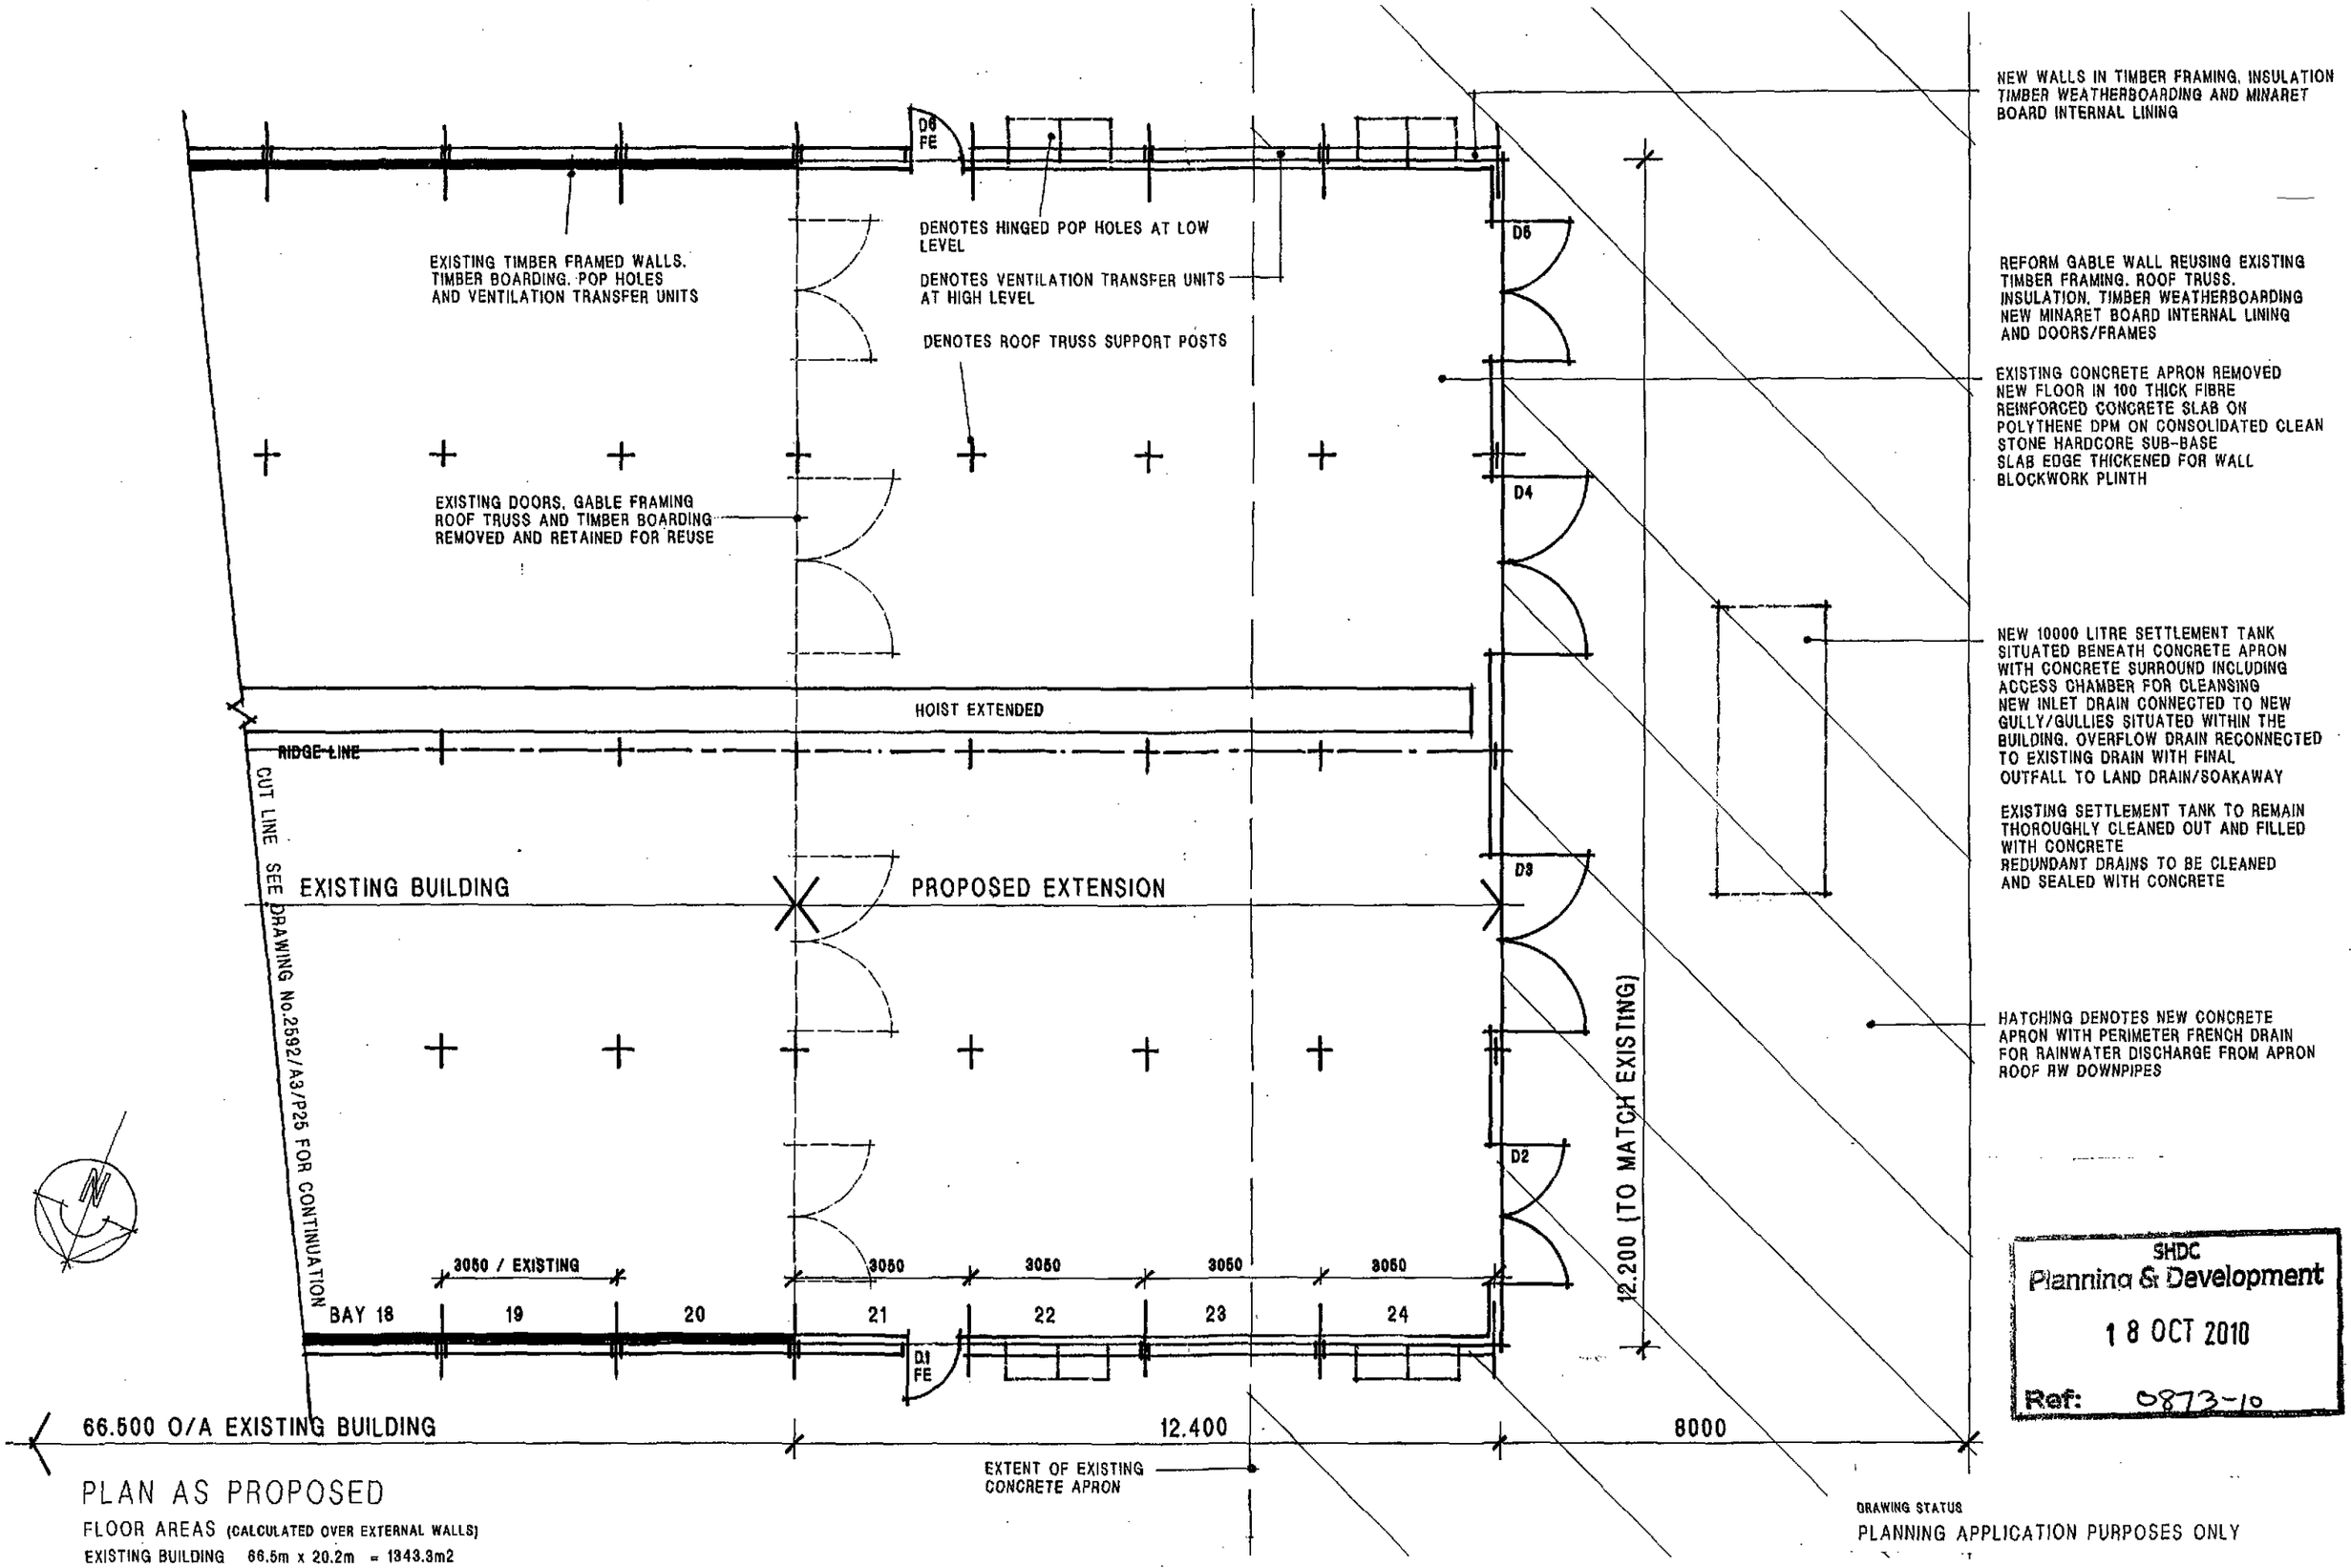

SHDC
Planning & Development
18 OCT 2010
Ref: 0873-10

PLAN AS PROPOSED

FLOOR AREAS (CALCULATED OVER EXTERNAL WALLS)

EXISTING BUILDING	66.5m x 20.2m	=	1343.3m2
EXTENSION	12.4m x 20.2m	=	250.4m2
			1593.7m2 COMBINED TOTAL


DRAWING STATUS
PLANNING APPLICATION PURPOSES ONLY

CLIENT DOVECOTE FARMING

PROJECT PROPOSED EXTENSION TO EXISTING FREE RANGE EGG PRODUCTION POULTRY HO DOVECOTE FARM. MALLARD HURN DONINGTON. SPALDING. LINCS PE11 4XE

SCALE 1/100
DATE OCT 10
DRAWING NUMBER 2592/A3/P24

R B & S HAYWARD (Architectural Technicians)
30 Beckside, Scopwick, Near Lincoln LN4 3NX
Telephone: 01526-320923
Email – hayward.roy1@btinternet.com

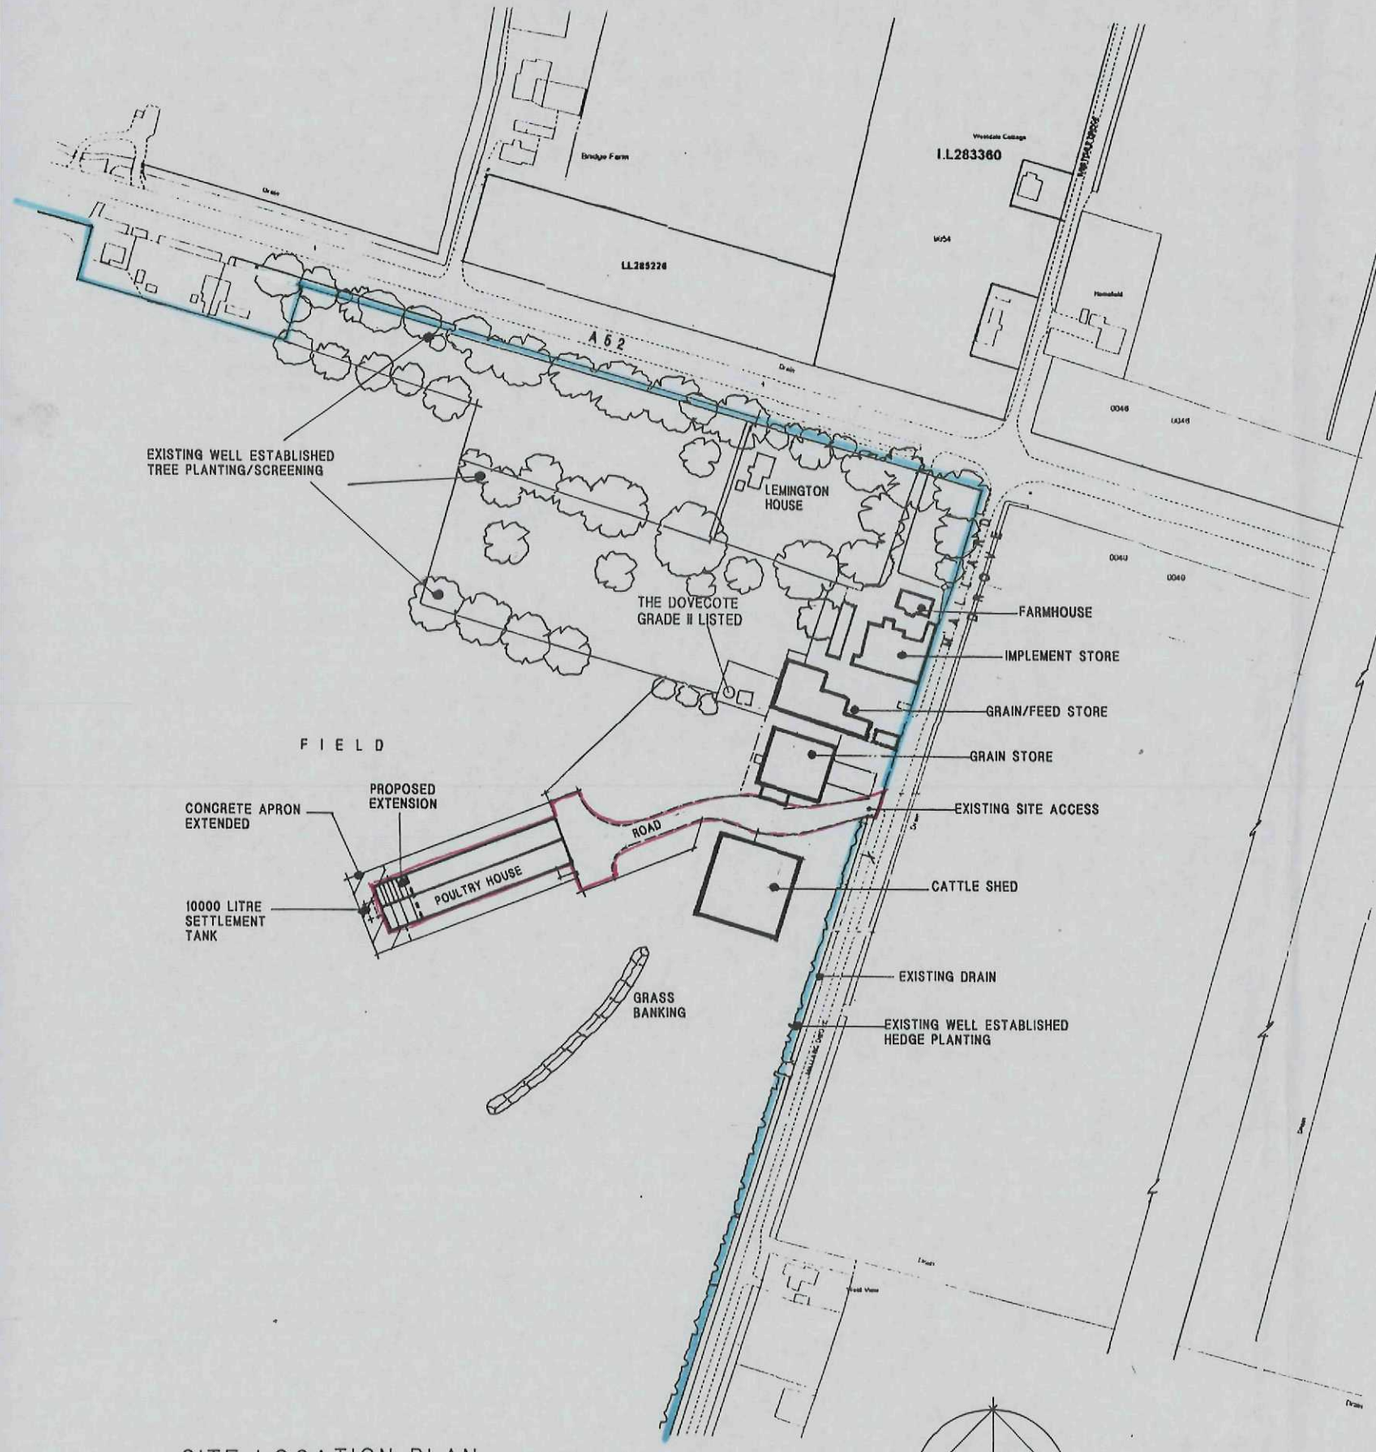

SITE LOCATION PLAN SCALE 1/1250



SITE LOCATION PLAN SCALE 1/10,000
FOR IDENTIFICATION OF OTHER LAND THAN THE APPLICATION SITE OWNED BY THE APPLICANT

SHDC
Planning & Development
18 OCT 2010
Ref: 0873-10

CLIENT: DOVECOTE FARMING	SCALE: AS SHOWN
PROJECT: PROPOSED EXTENSION TO EXISTING FREE RANGE EGG PRODUCTION POULTRY UNIT DOVECOTE FARM. MALLARD DROVE DONINGTON. SPALDING. LINCS PE11 4XE	DATE: OCT 10
	DRAWING NUMBER: 2692/A3/P20

DRAWING STATUS
PLANNING APPLICATION PURPOSES ONLY

R B & S HAYWARD (Architectural Technicians)
30 Beckside, Scopwick, Near Lincoln LN4 3NX
Telephone: 01526-320923
Email – hayward.roy1@btinternet.com