

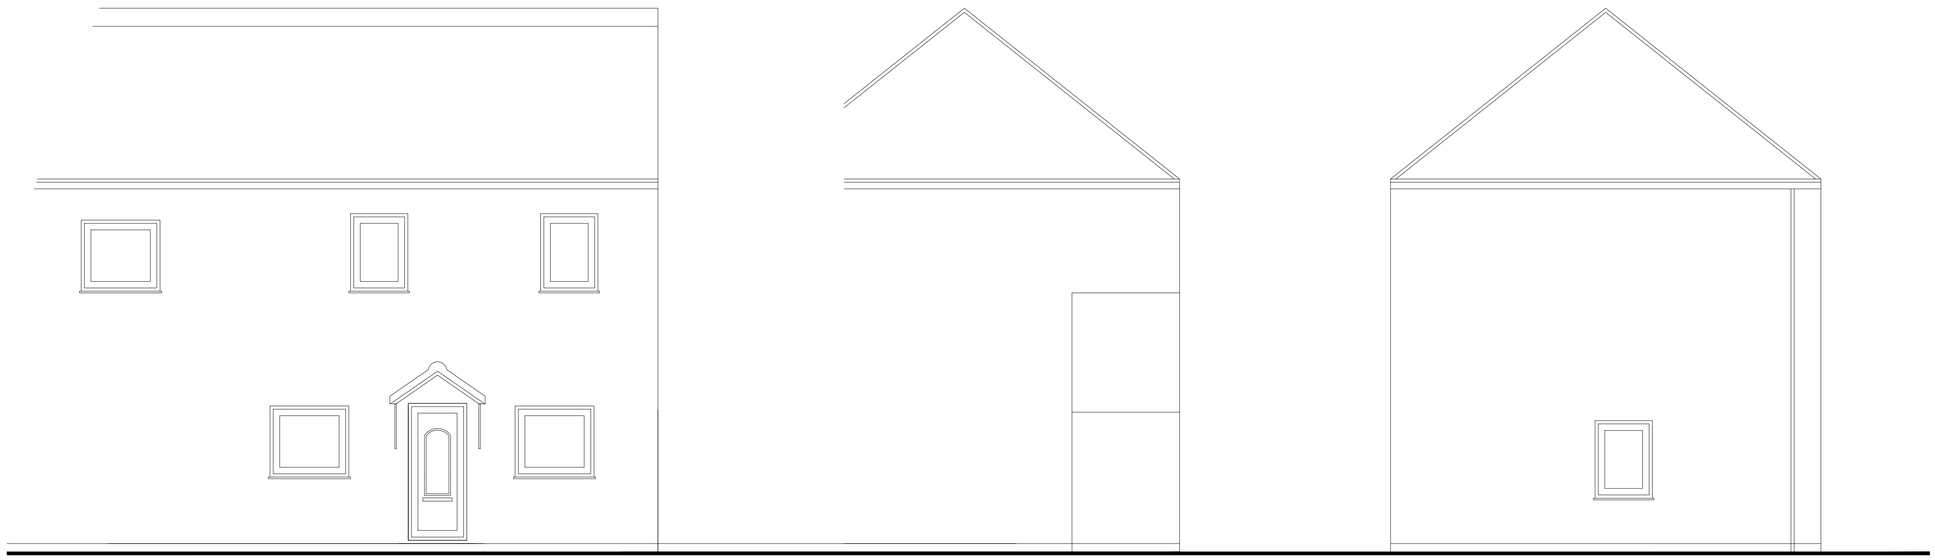


Rear Elevation

Side Elevation

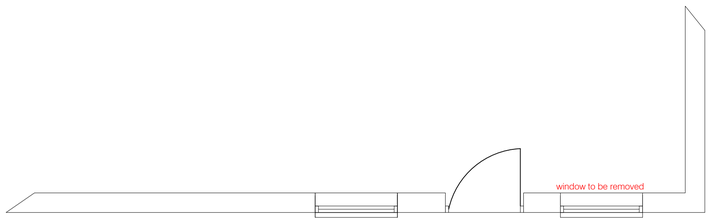

GROUND FLOOR PLAN

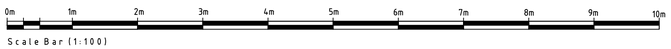

Notes

All dimensions must be checked on site and not scaled from this drawing, any discrepancies to be reported the office below.

The Contractor shall make a survey of the site and shall be responsible for obtaining all dimensions and levels necessary for the proper construction of works

Client

NEEDLEY

Job Title

Rabbit Hills Farm, Mill lane, Bicker Lincolnshire, PE20 3AD

Drawing Title

SURVEY

©Copyright

ELEVATION

ELEVATION DESIGN LTD

DESIGN - CONSTRUCTION
PROJECT MANAGEMENT

16 Wright Street Hull HU2 8JU

Telephone 01482 221155
Fax 01482 221105

forename@elevationdesign.org.uk

Revisions	Date	Description	DR	CH

Status

SURVEY

Scale	Date
A3- 1:100	09.08.2021

Drawn By	Checked	Approved
KS		

Drawing No.	Rev
1001/350/01	