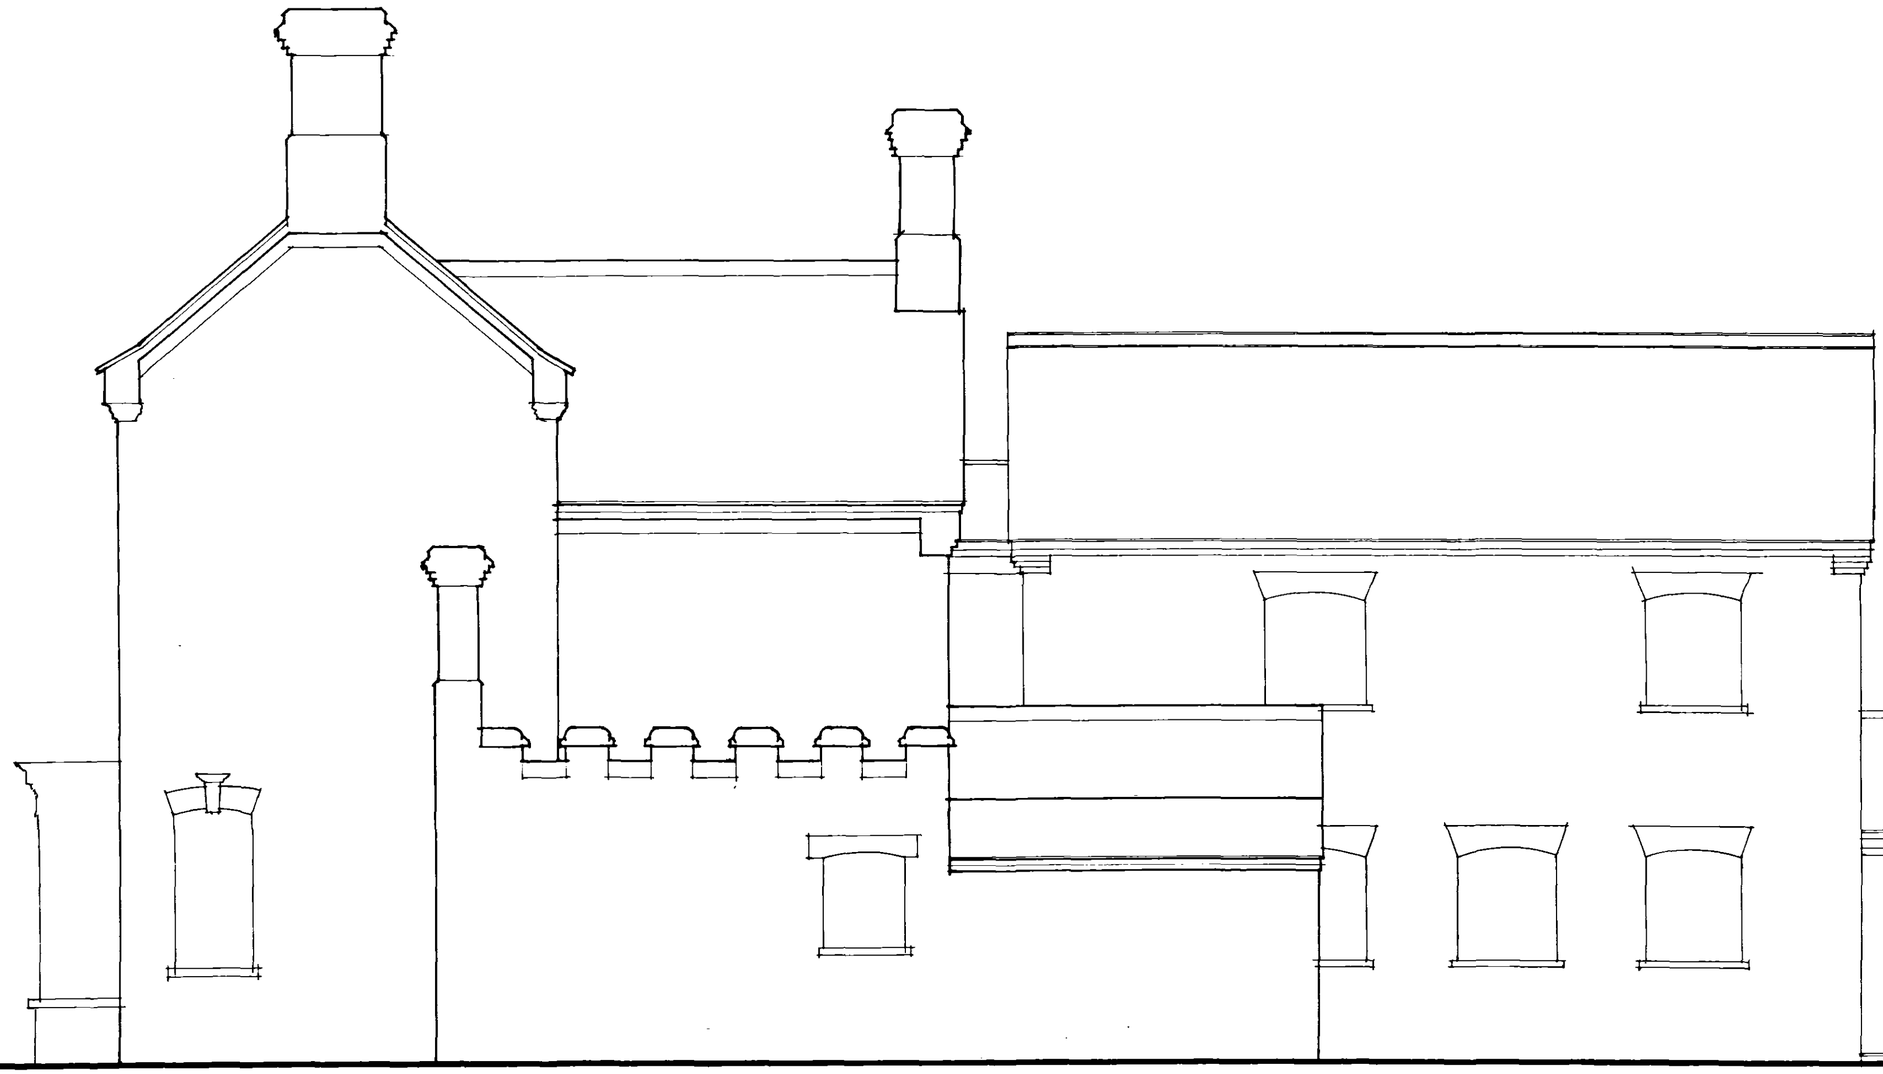


WEST ELEVATION - PROPOSED [as viewed from entrance roadway]

AMENDED PLAN

Ref. A1

SHDC
PLANNING & DEVELOPMENT
17 AUG 2006
Ref. 0790/06

MATTHEW FLINDERS
RESIDENTIAL HOME
2 STATION STREET
DONINGTON SPALDING
LINCS PE11 4UQ
PROPOSED EXTENSION

ELEVATION

DRAWING NO.	04:26:09
DATE	AUG 2006
SCALES	1:50
AMENDMENTS	

DETERMINED PLAN

bds
barnhay design services
architectural technologists
The Limes, Cowbridge
Boston, Lincolnshire PE22 7AY
tel & fax 01205 367185
mobile 0788 7787777