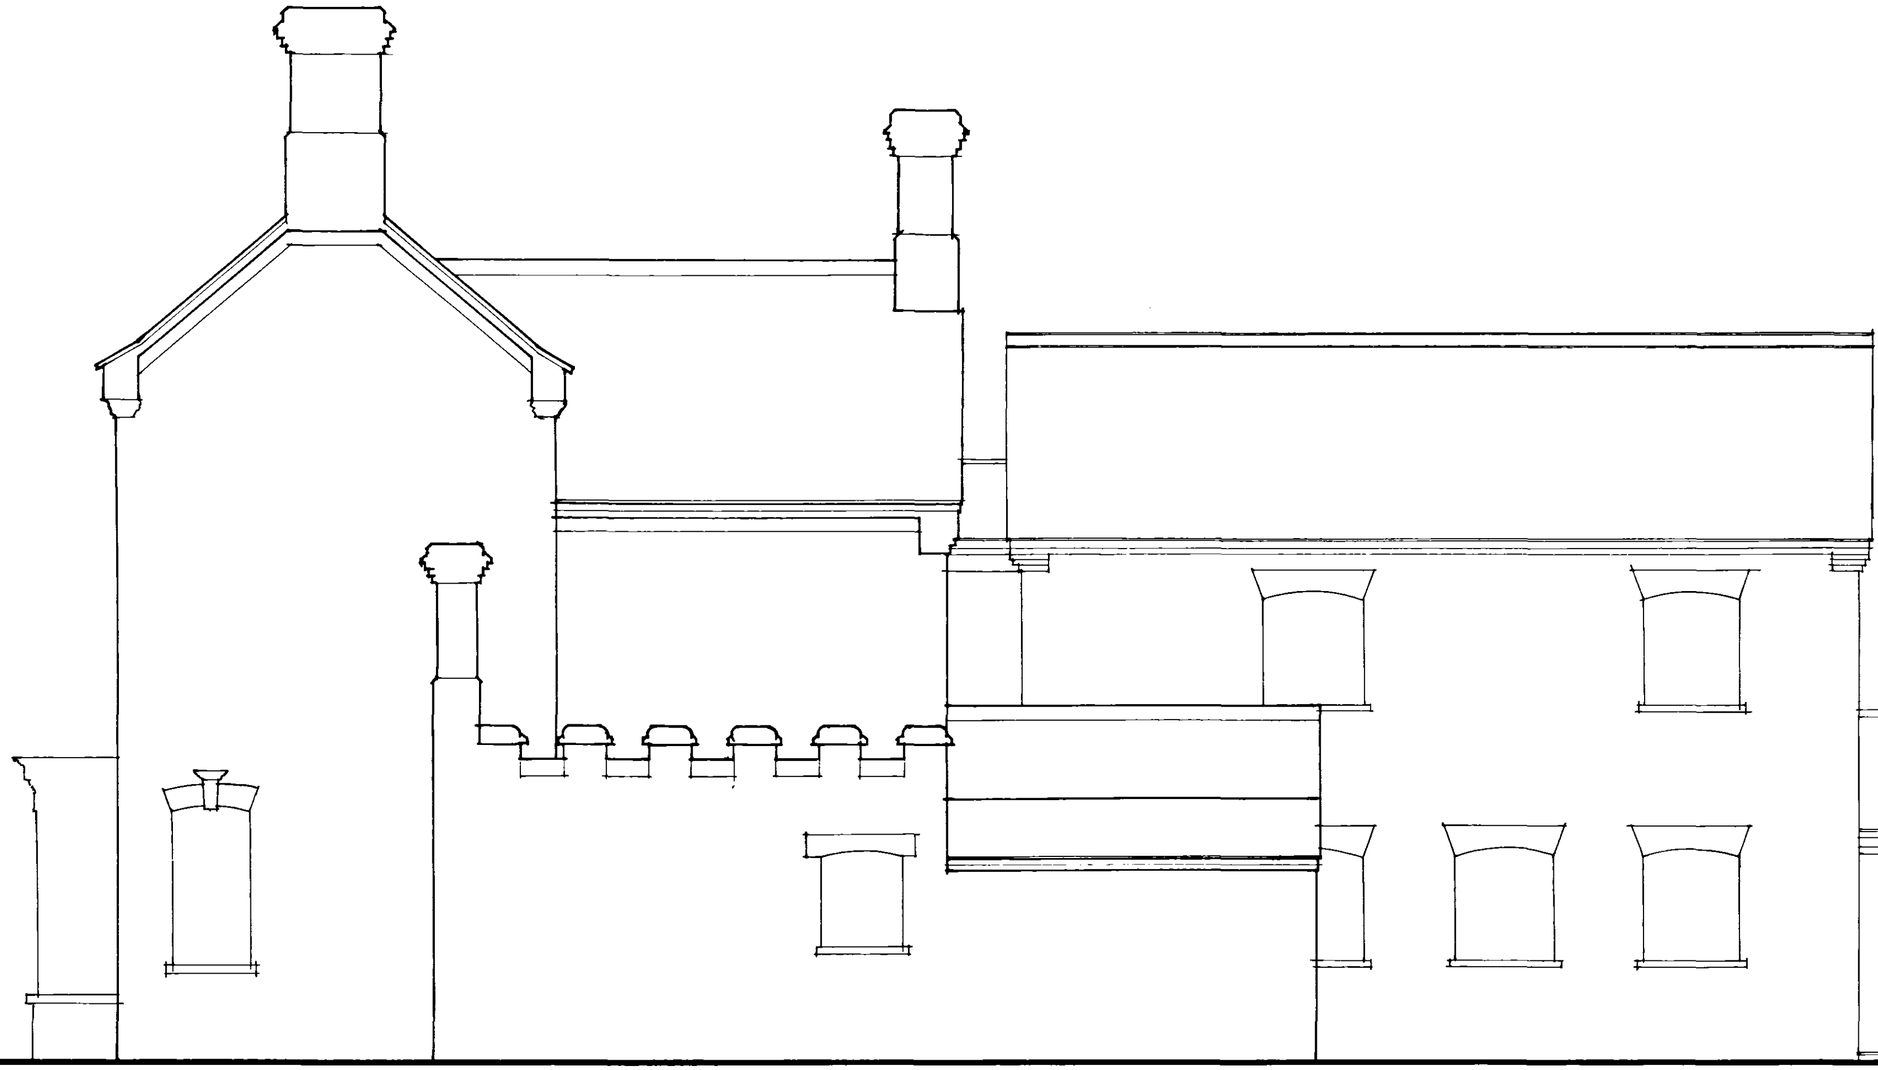


WEST ELEVATION - PROPOSED

MATTHEW FLINDERS
RESIDENTIAL HOME
2 STATION STREET
DONINGTON SPALDING
LINCS PE11 4UQ
PROPOSED EXTENSION

ELEVATION

DRAWING NO. B410/06
DATE 04:26:09 AUG 2006
SCALES 1:50
AMENDMENTS

barnhay design services
architectural technologists
The Limes, Cowbridge
Boston, Lincolnshire PE22 7AY
tel & fax 01205 367185
mobile 0788 7787777