
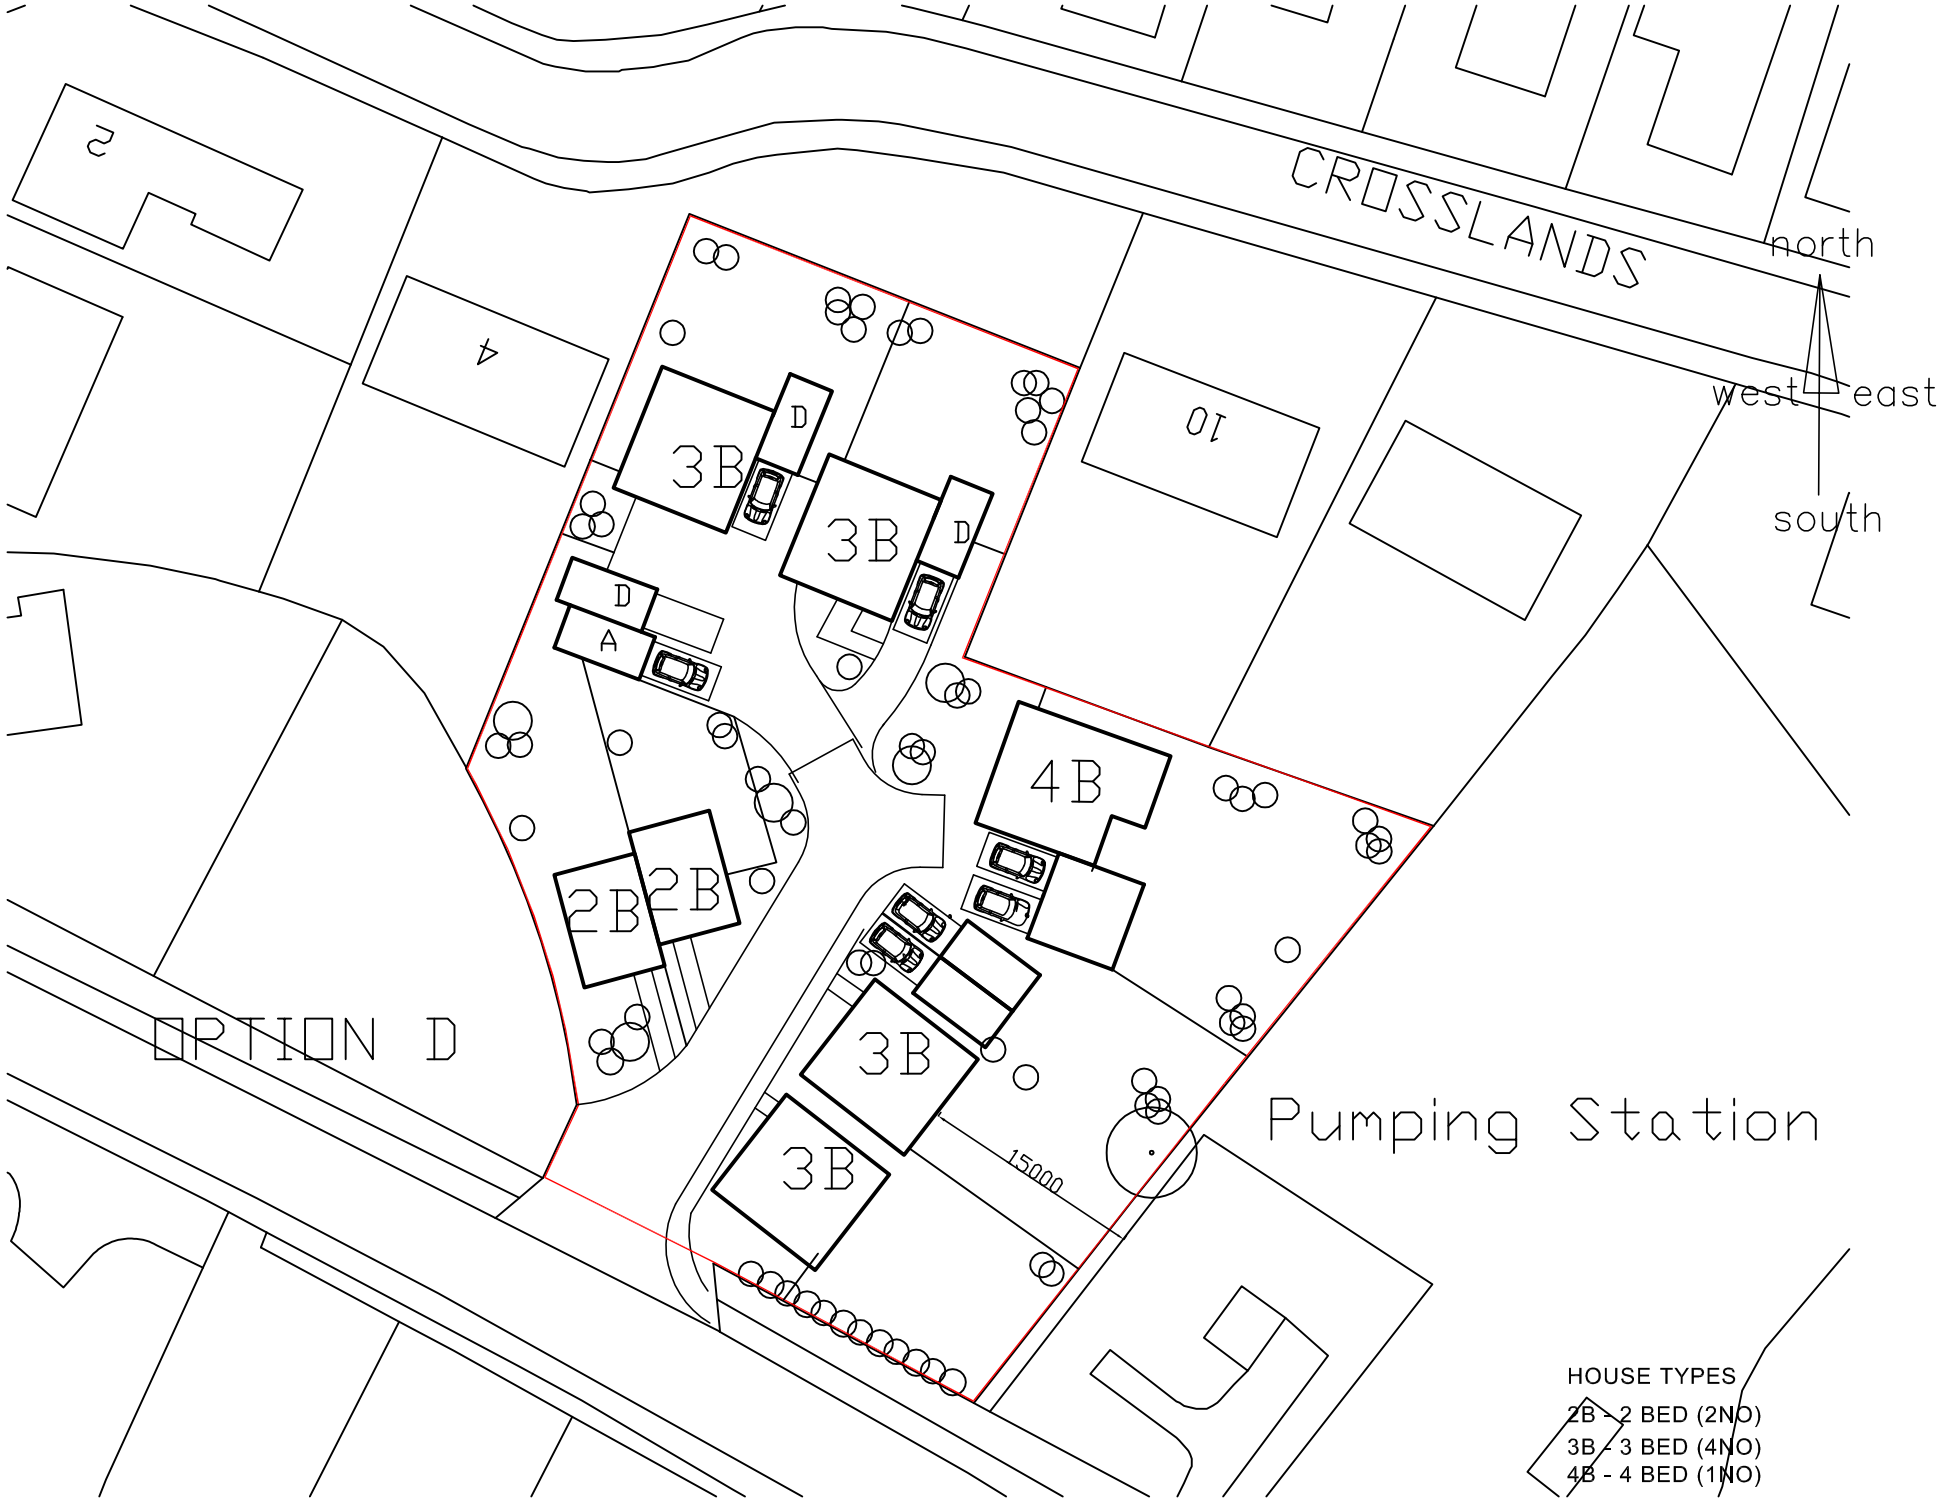


HOUSE TYPES

2B - 2 BED (2NO)
3B - 3 BED (4NO)
4B - 4 BED (1NO)

SITE PLAN 1-500

0 2 4 6 8 10
METRES

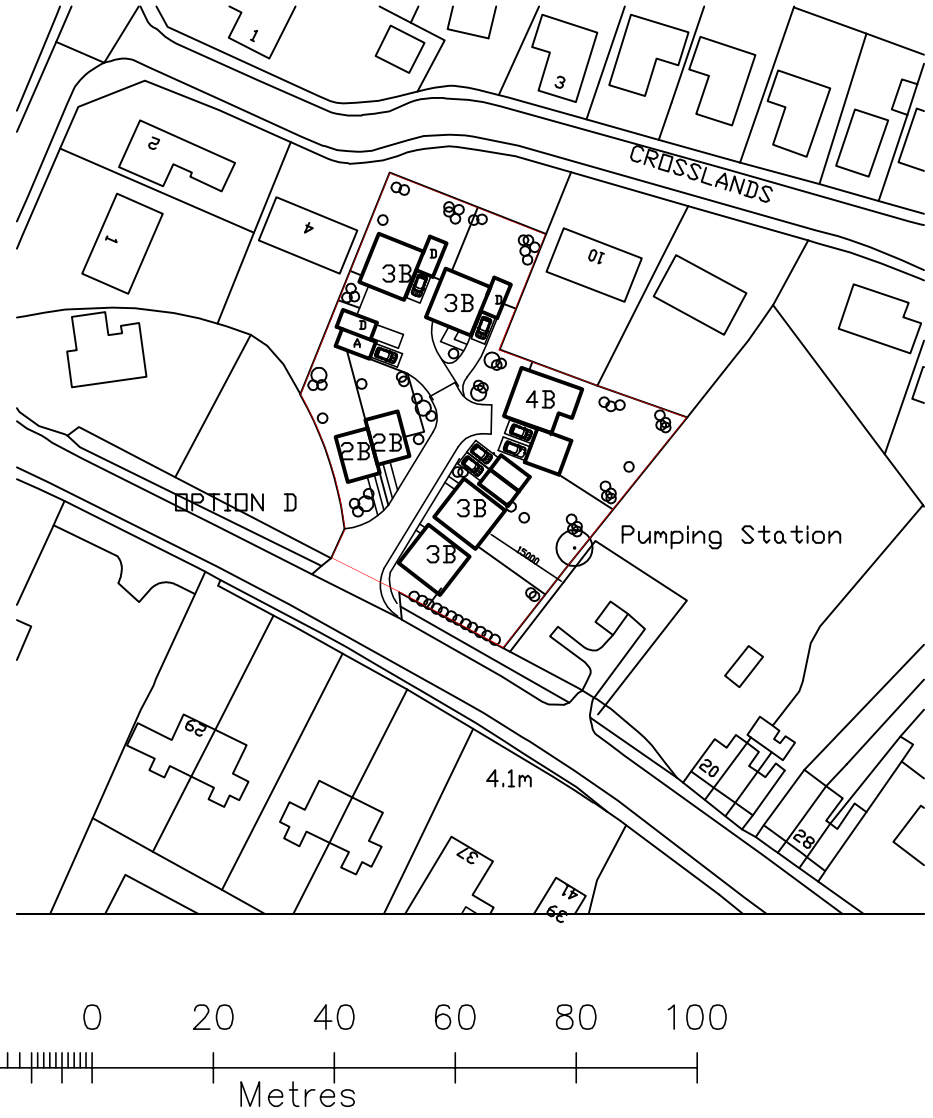

20 0 20 40 60 80 100
Metres

SITE LOCATION PLAN 1-1250

Rev	Date	Detail
A	27/5/17	PLOTS NEAREST PUMPING STATION MOVED

i-LID DESIGN
INTERIOR DESIGN | ARCHITECTURE | PROJECT MANAGEMENT
28-29 Maxwell Road, Peterborough PE2 7JE
Tel: 01733 396181 info@i-lid.co.uk
www.i-lid.co.uk

Client: JON COOK

Job Title:
PROPOSED NEW DWELLINGS
LAND AT QUADRING ROAD
DONINGTON
LINCS

Scale: 1-500/1250 @ A3 Date: 30/11/16

Drawing Title: OPTION C
SCHEME SITE AND LOCATION PLAN

Drawing No.: 235-01SK08 Revision: A

ALL DRAWINGS ARE THE COPYRIGHT OF I-LID DESIGN

OPTION C