




REAR ELEVATION

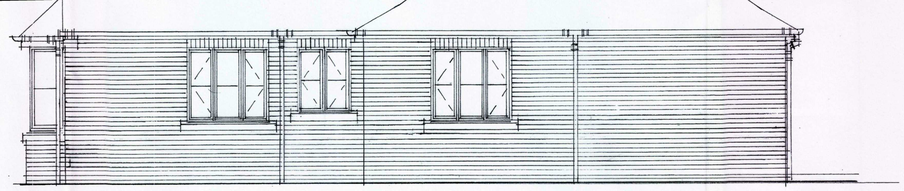

SIDE ELEVATION

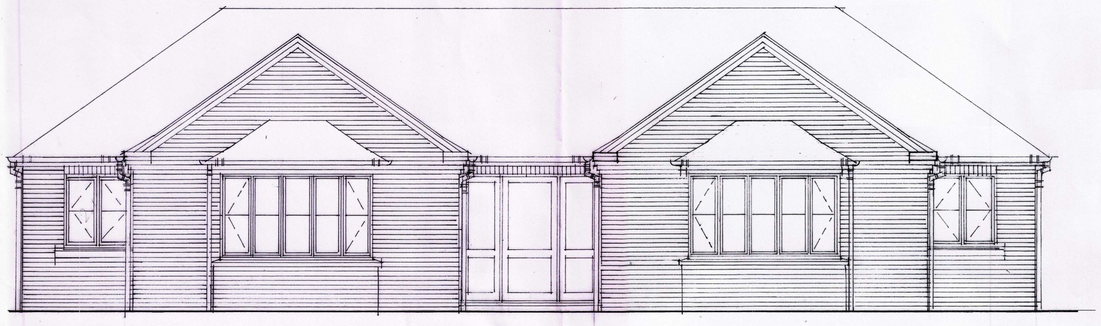



FRONT ELEVATION

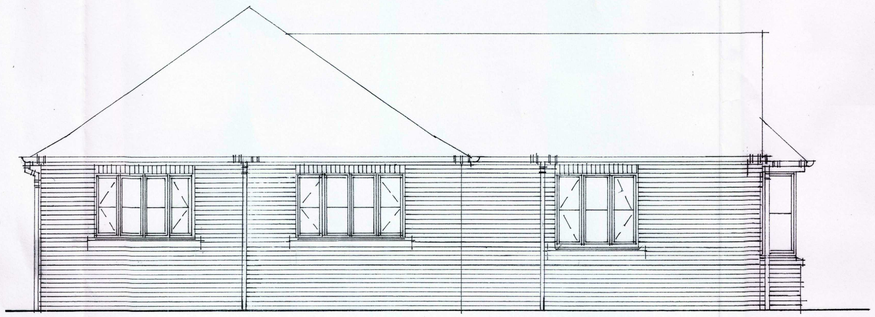


SIDE ELEVATION

notes:

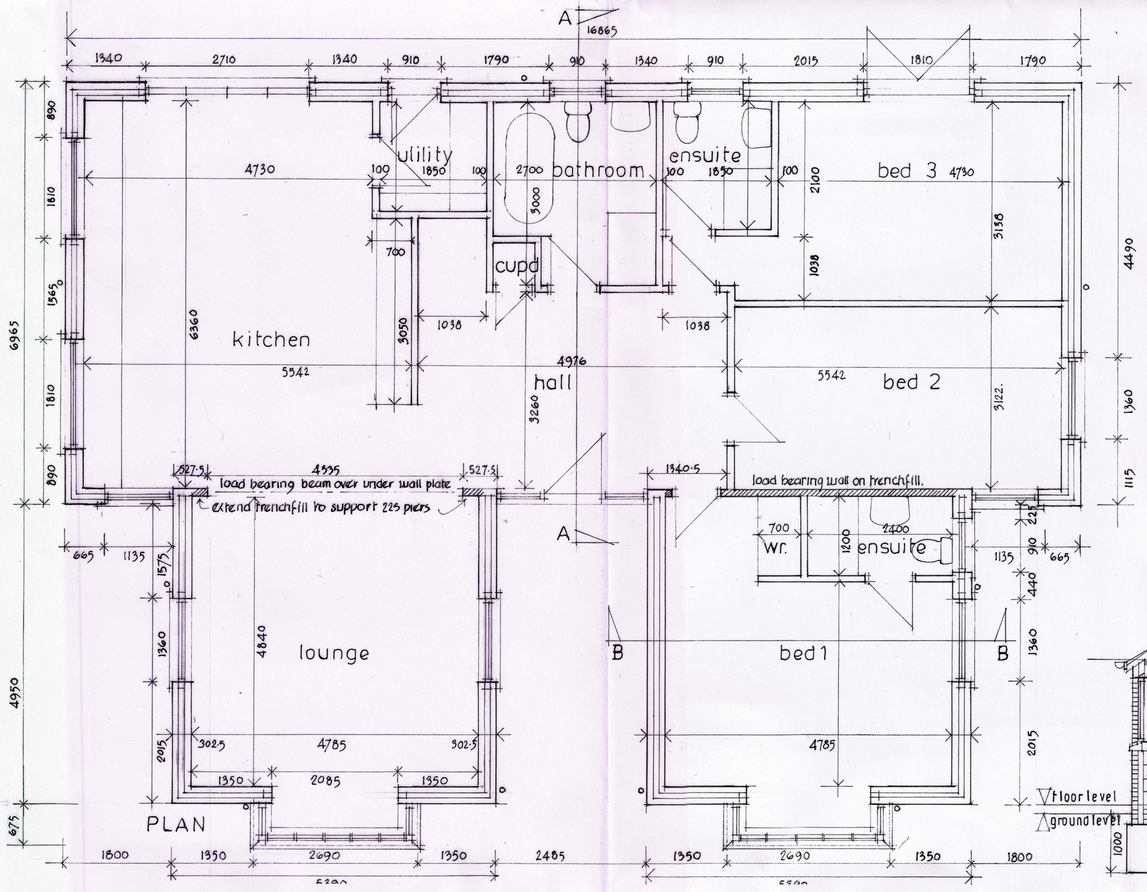


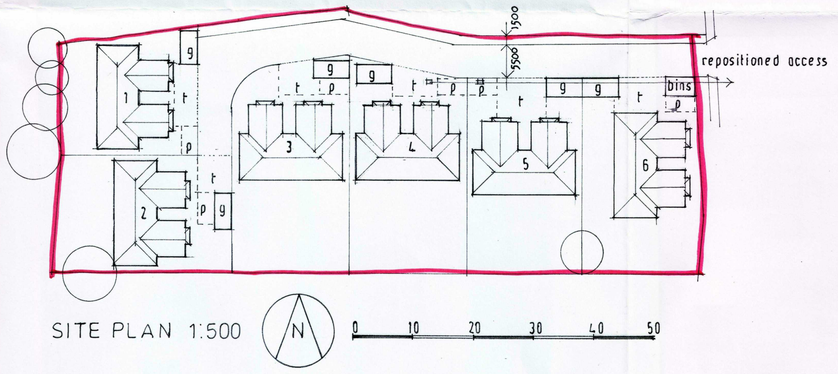

SITE PLAN 1:500

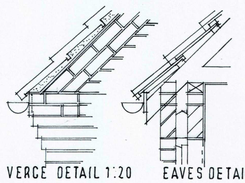

VERGE DETAIL 1:20 EAVES DETAIL 1:20

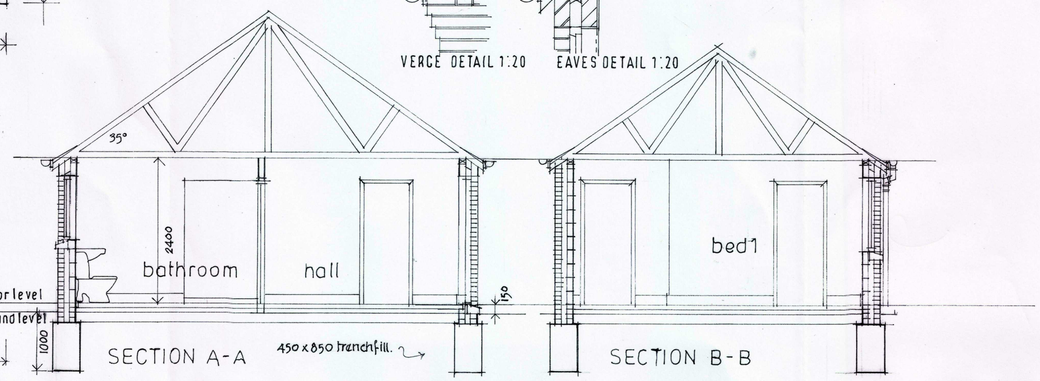

J.J. & J. HARTLEY

J. J. Hartley, M.C.I.A.T., M.C.I.O.B.
PRINCIPAL

Architectural and Project Management Services
Interior Design Consultants and Surveyors

109 Fulbridge Road, Peterborough, PE1 3LE
Tel: 01733 707012
Email: jjhartleypeterborough@gmail.com

job:
MR.G. BARRON
3 MALTING LANE
DONINGTON
SPALDING
PE11 4XJ

6 no. bungalows

drg:
plan, elevations and sections.

scale: 1:50, 1:20 and 1:500
date: 11 10 20
drawn by: j.j.h.
drg. no.: 4671/3