

This drawing is copyright and may not be altered, traced, copied, photographed or used for any purpose other than that for which it is issued without written permission from J.J. Hartley.


revisions:
A 16.11.20 new foul drains shown.
B. 18.11.20 all doors & windows numbered & dimensioned.
C. 24.11.20 garage details added.

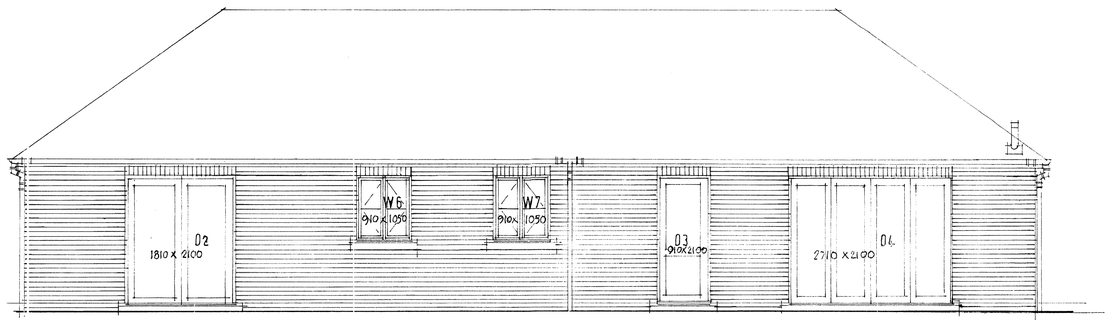


REAR ELEVATION

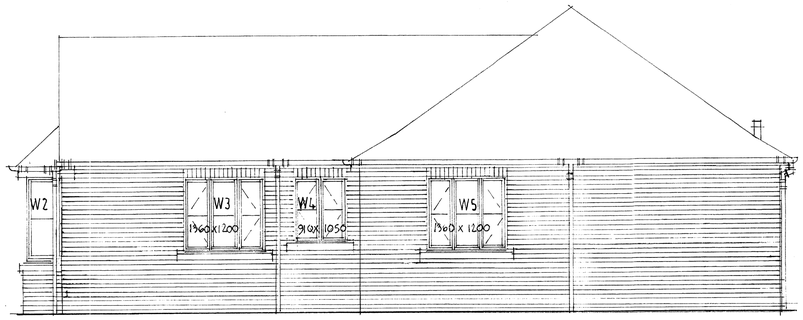


SIDE ELEVATION

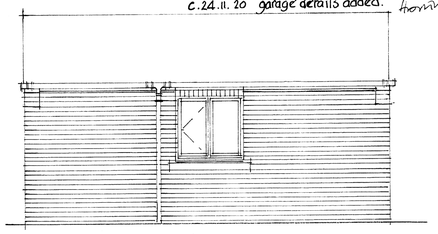


SIDE ELEVATION

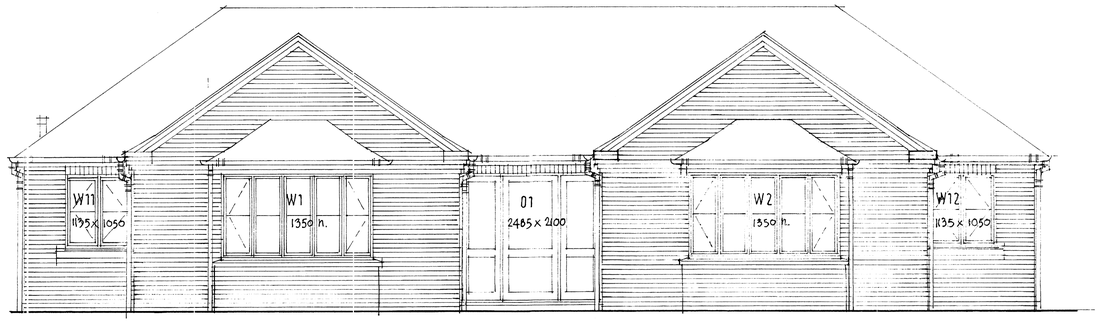



FRONT ELEVATION

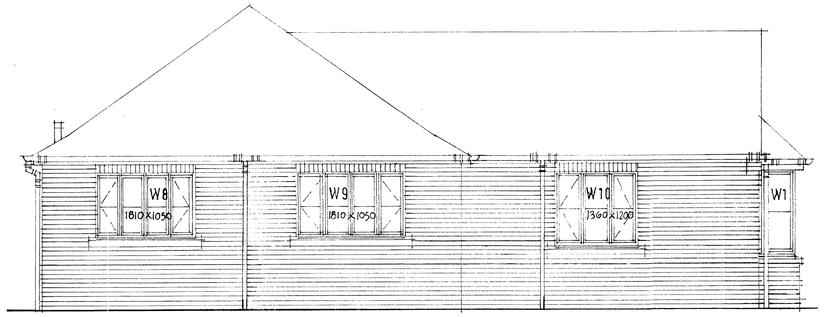


SIDE ELEVATION

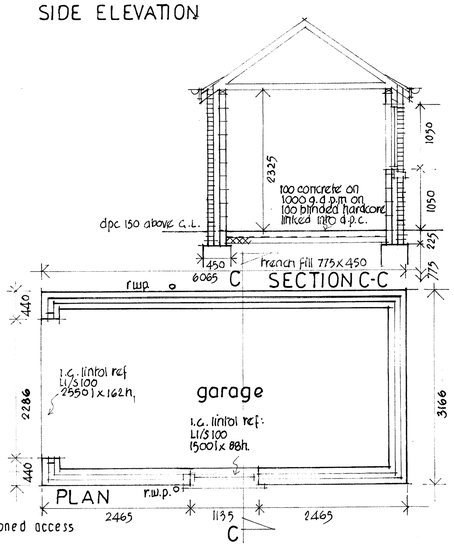

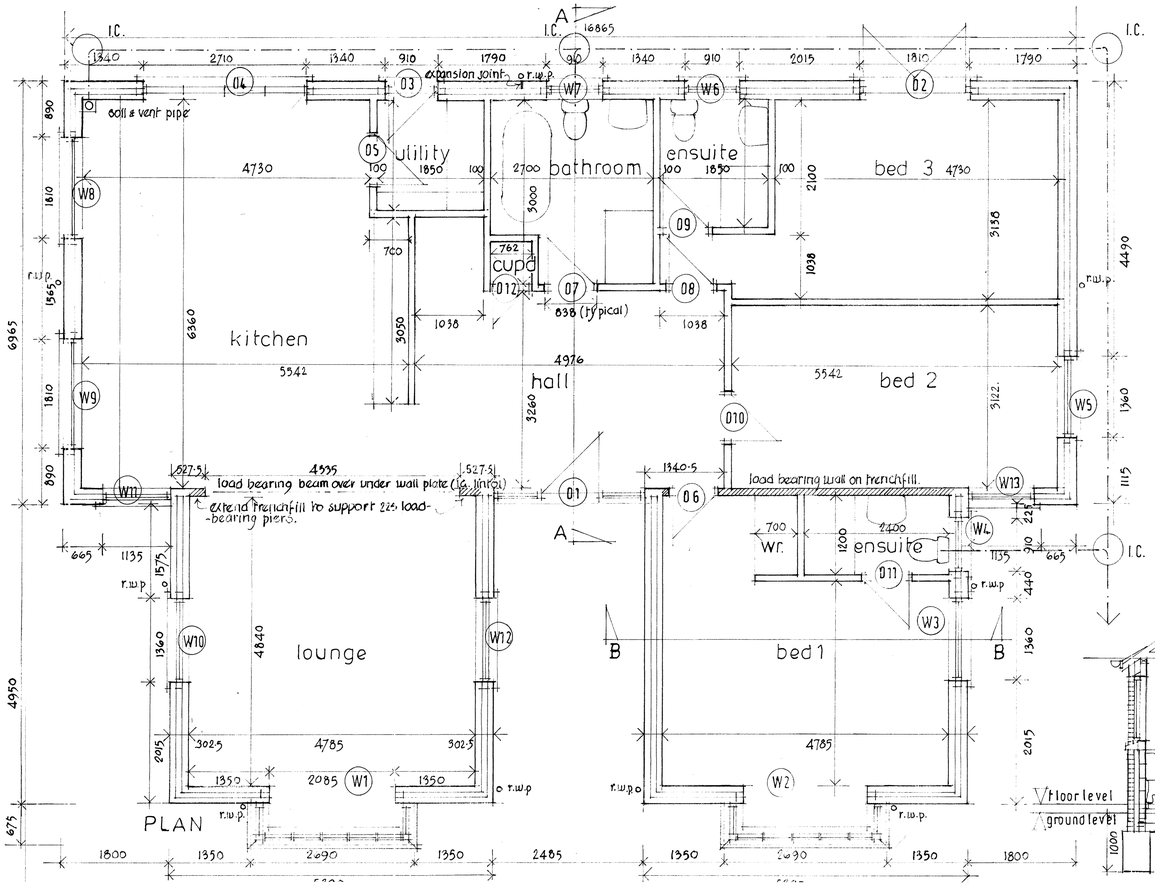


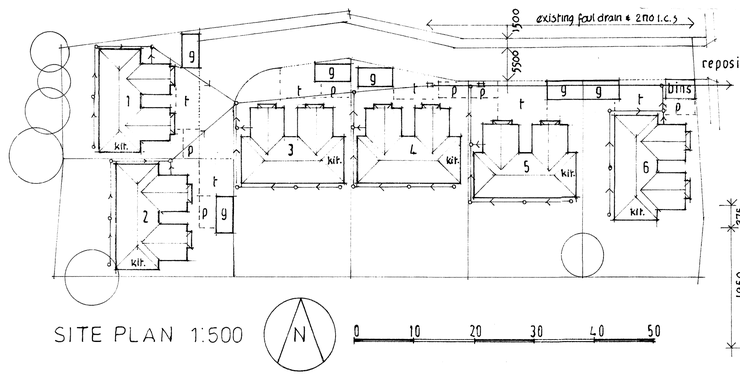


SITE PLAN 1:500 N 0 10 20 30 40 50

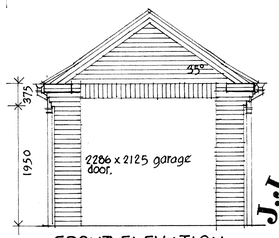

FRONT ELEVATION

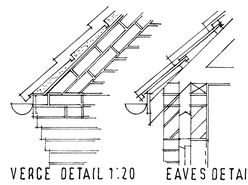

VERGE DETAIL 1:20 EAVES DETAIL 1:20

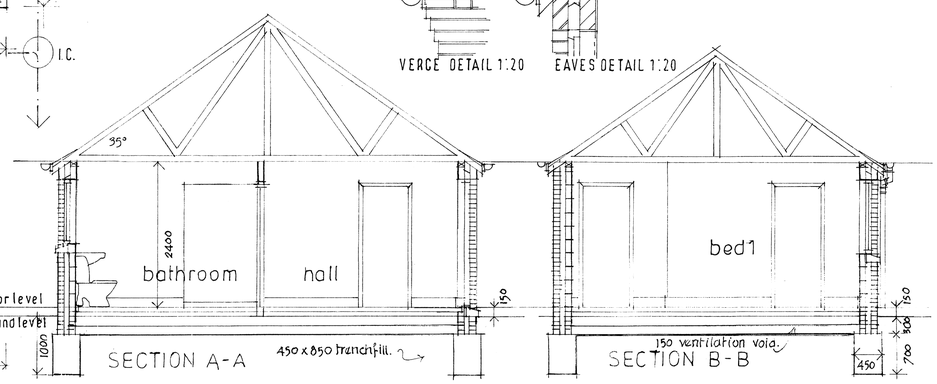

SECTION A-A SECTION B-B

J.J. & J. HARTLEY

J. J. Hartley, M.C.I.A.T., M.C.I.O.B.
PRINCIPAL

Architectural and Project Management Services
Interior Design Consultants and Surveyors

109 Fulbridge Road, Peterborough, PE1 3LE
Tel: 01733 707012
Email: jjhartleypeterborough@gmail.com

job:
MR.G.BARRON
3 MALTING LANE
DONINGTON
SPALDING
PE11 4XJ

6 no. bungalows

drg:
plan, elevations and sections.

scale: 1:50, 1:20 and 1:500
date: 11 10 20
drawn by: j.j.h.
drg. no.: 4671/3C