
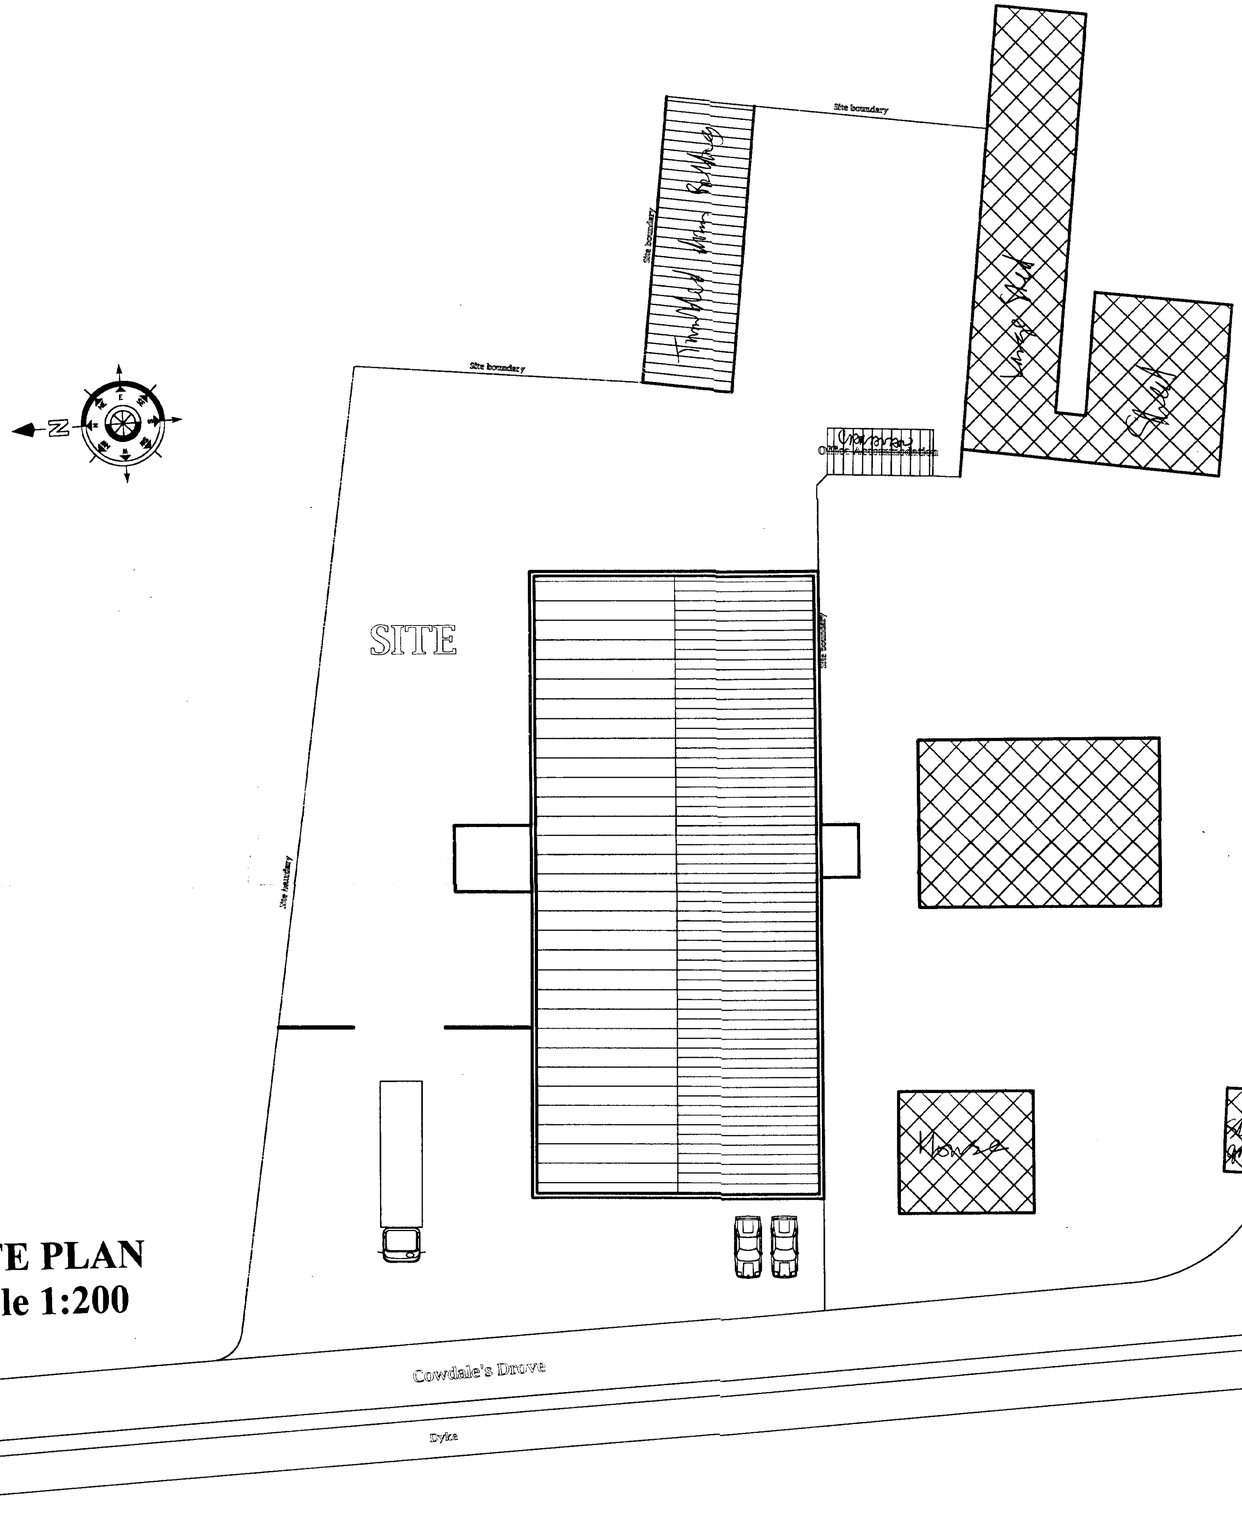



**SITE PLAN**
**Scale 1:200**

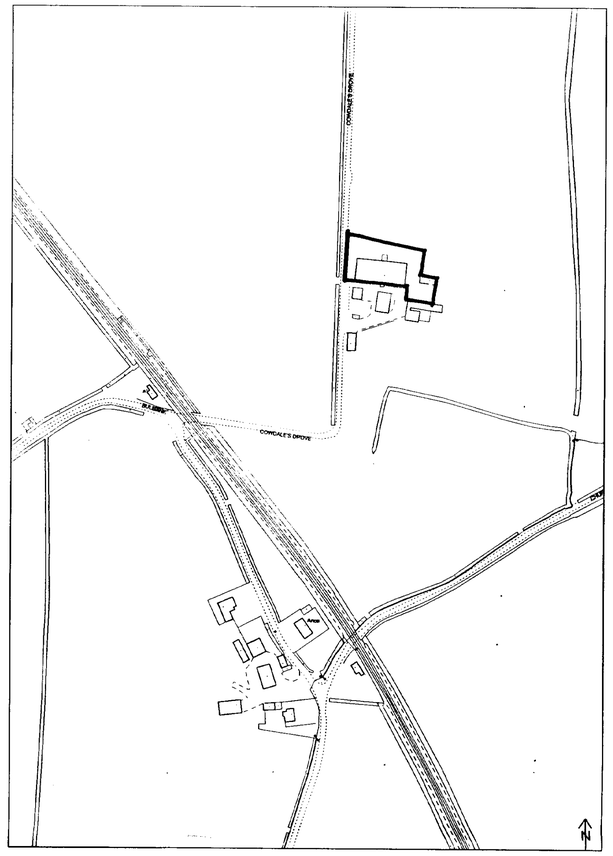


(c) Crown Copyright South Holland District Council LA 079413 2002 TF2133NW 1:2500

**LOCATION PLAN**

DETERMINED
PLAN

Plann DC
Development
- 6 AUG 2002
0908/02

JOHN D LYNCH
partnership
CHARTERED ARCHITECTS

*Client:-*
**South Lincs Pallet Supplies**

*Project:-*
**Retrospective Change of Use**

*Drawings*
**Site Plan & Location Plan**

| *Date :* | *Drawn* |
|---|---|
| **July 2002** | **JDL** |
| *Job No.* **1571** | *Drawing No.* **AL/1** |
| *Scale.* **1:200 & 1:2500** | *Revision No.* |