


PROPOSED FRONT ELEVATION 1:50

SECTION AA

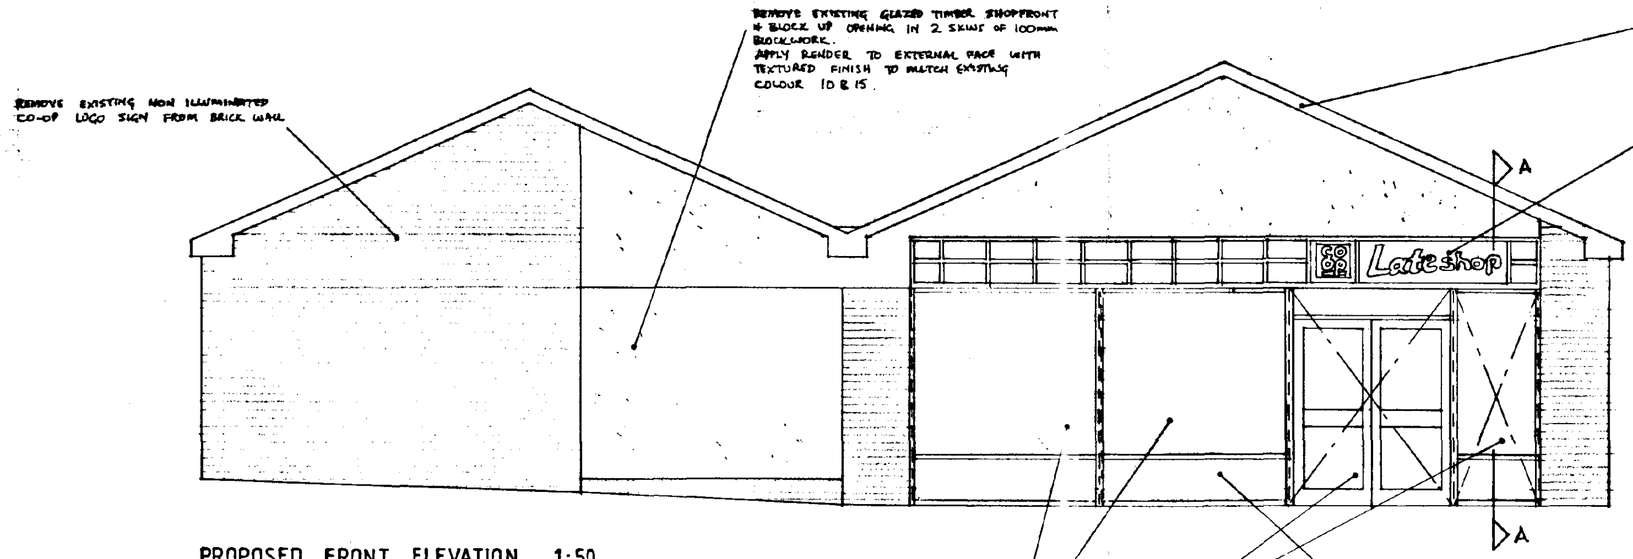

EXISTING FRONT ELEVATION 1:50

REV B SEPT '95 ADDITIONAL NOTES ADDED.

REV A. AUG 95 SHOPFRONT DETAILS AMENDED TO ALUMINIUM FRAMED UNITS. LATE SHOP SIGN – REPOSITIONED.

DETERMINED PLAN

SOUTH HOLLAND DC HOUSING & PLANNING 19 SEP 1995 Ref: 0927/95

GREATER NOTTINGHAM CO-OP
A Branch of CWS Retail
DEVELOPMENT DEPARTMENT
REGIONAL OFFICE
SWINEY WAY TOTON
NOTTINGHAM NG9 6GZ
TEL. 0115 9463343
FAX 0115 9461872

location
111 BRANCH
MARKET PLACE
DONINGTON

title
PROPOSED NEW SHOPFRONT

SCALE	1:50
DATE	AUG 95
DRAWN	JR
CHECKED	

Drg. No. MPD 4/2
Rev. B

REV	DESCRIPTION	DATE	BY
A	COMMON CHANGES / SIGN OFF ADDED	31-7-95	JR
B	LAYOUT CHANGES	3-8-95	JR
C	COMMOD. PROFILES ADDED	11-8-95	JR
D	COMMOD. CHANGES	14-8-95	JR
E	B/RESI NOTES ADDED	18-8-95	JR
F	COMMOD / PROFILE CHANGES	23-8-95	JR
G	OVEN ADDED / COMMOD. CHANGES.	24-8-95	JR
H	EXTRA CONSTRUCTION NOTES ADDED.	25-8-95	JR

STAFF ROOM (Redecorate & fit new notice board)

FEMALE TOILETS (Redecorate)

MALE TOILETS (Redecorate)

Repair threshold in floor grade epoxy

Fit plywood panel & 16sq.metal sheet up to top of midrail on inner face of L & B doors

Existing roller shutter to be retained

Clad out wall in sheet steel up to 1220mm high & fit 3x50x150 swd bumper rails. Corners to be fitted with 75x75mm metal angle protection.

Take down existing timber Remploy racking & fit 600mm deep Longspan racking (Ex. Scoop Stockroom + 21 Arnold)

Provide new worktops & base drawer units

MANAGERS OFFICE upgrade

safe

Fix new FD30 SC/S door complete with v.p.

16' MEAT M/D - NEW

4 x 1·25m PRODUCE

PLANTS

TEL. CUSTOMER NOTICES

TROLLEY PARK

Fit CMB trolley guardrail

Fit 2no. manually operated roller shutter in positions indicated

Refit & pipe up existing Thermoscreen over new doors

Take out existing timber shopfront & replace with new powder coated aluminium shopfront (finished BS 10B15) with new recessed entrance/exit doors in new position

Existing matting

ENTRANCE

WAREHOUSE

Existing Mains Electric Cupboard

Remove plastic strip curtain & fit new solid core door & frame c/w vision panel

Remove existing laminated protective cladding to walls & clad out in Vekaclad hygenic wall cladding (full ht)

whb

sink

BUTCHERY PREP. AREA

CUTTING BLOCK

(New Altro Safety flooring)

20' DAIRY M/D Existing resited & upgraded

Block up opening in 1/2 hr F/R construction

s/s Prep table Existing

FIRE EXIT

NEW 8'x6' F/F COLD RM. (integral)

2 Door CHILLER F/F BREAD

Attend to existing door mechanisms

SPIRITS STORE

PLANT ROOM

DAIRY COLD ROOM UPGRADE

BUTCHERY COLD ROOM UPGRADE

DELI COLD ROOM

Apply metal plating over door & fit with clutch screws

Veka clad walls & ceilings in these coldrooms to cover exposed timber fillets. Install new Fermod shelving as required.

Clear up existing vegetation

Cut back existing Altro safety flooring to this line

Take up existing vinyl tiles & apply new 300x300 H/D vinyl tiles to area indicated

SCHWARTZ

oven

screen

Existing s/s sink unit

Existing s/s prep bench

1.2m DELI S/O (NEW)

Repositioned whb

FIRE EXIT

Form new Fire Exit door opening

Brick up existing Fire Exit door

PUDD/DESS. | UHT MILK | FRUIT | CAKE & BREAD

PRO END 6 | 5 4 3 2 1 1 1 1 | 34 BAKE OFF BREAD

7 7 8 8 9 9 10 10

CANNED VEG | DRIED VEG | SOUP | FISH / MEAT

BISCUITS | CRISPS / SNACKS | CONFECTIONARY

COUNTLINE BISCUITS 15 | 14 14 14 13 13 13 12 12 | 11 COUNTLINE CONFECTIONARY

16 16 16 17 17 17 17 20A

CEREALS incl. MINI CEREALS | PET FOOD | BABY FOOD & TOILETRIES

STATIONARY LIMPET | PAPERWARE | PET CARE LIMPET | HEALTH & BEAUTY | RAZOR LIMPET

TIGHTS | 19 19 19 | 18 18 18

GREETING CARDS SPINNER | 21 21 21 22A 22 22 22 23 ICE CREAM

HOUSEHOLD | FOILS | DETERGENTS

SAUCE / PICKLES | CONDIMENTS | SAUCE MIXES | HOME BAKING | PRESERVES incl. MINI JAMS

SUGAR EGGS 28 | 27 27 26 25 24 24 33 | 2 DOOR CHILLER

29 29 29 30 30 30 30

HOT BEVERAGES | SOFT DRINKS

9m. HGD FROZEN FOOD

AUDIO TAPES

SPIRITS

N.L.

ACCESS.

TOBACCO

WINE 32 32 32

CHILLER

BEER 31 31

BEER 31 31 Box Corner

Apply Corporate vinyl window graphics to inner face of glazed Shopfront - solid type (to obscure security grilles & rear of fixtures)

Security grilles to be fitted to inner face of new shopfront behind graphics.

Take out existing timber glazed shopfront & block up opening in 2 skins of 100mm blockwork rendered to outer face & finished in textured finish to match upper element, paint BS 10B15

Wall fixtures to be 2350 high c/w canopy brackets. 300 deep red feature pelmet & fluorescent pelmet lighting

DETERMINED PLAN

	SIGNITURE	DATE
AREA MANAGER		
OPERATIONS MANAGER		
CHILLED FROZEN FOODS MANAGER		
BUTCHERY MANAGER		
PRODUCE MANAGER		
MERCHANDISING MANAGER		
GROUP DEVELOPMENT MANAGER		
GROUP OPERATIONS MANAGER		

	PRESENT	RECOMM.	PROPOSED	OPPORTUNITIES	✓
SALES AREA					
TURNOVER TOTAL					
FROZEN FOOD					
S.L.DAIRY					
FRESH MEAT					
PRODUCE					
AMBIENT GROCERY					
DELICATESSEN					
REFURB. DATE					

SALES AREA

Suspended ceilings — Install new 600 x 600 Armstrong Dune ceiling tiles in exposed white exposed lay-in grid suspended ceiling system set at from FFL.

Heating — Lower existing surface mounted ceiling heaters to u/s of new suspended ceiling. Disconnect existing thermoscreen over existing entrance door and refix pipe up over new entrance.

Lighting — Install 1200 x 600 recessed modular fittings (4 lamp) complete with metal louvred diffusers within new suspended ceiling to provide 1000 lux at 1000 mm above f.f.l. Sealed recessed modular light fittings to be fitted over Deli area.

Illuminated Exit Sign — Install sign to comply fully with BS 2560:1976

Emergency Lighting — Install emergency lighting to conform with Clause 10 BS 5266 Part 1: 1988

xxxxxx — Yeoman shield bumper protection rails to exposed walls & sheet protection to doors v.s. angle protection to exposed corners.

SOUTH HOLLAND DC HOUSING & PLANNING 19 SEP 1995 Ref: 0927/95

GREATER NOTTINGHAM CO-OP
A branch of CWS Retail
DEVELOPMENT DEPARTMENT
REGIONAL OFFICE
SWINEY WAY TOTON
NOTTINGHAM NG9 6QZ
TEL 0115 9463343
FAX 0115 9461872

location
111 BRANCH
MARKET PLACE
DONINGTON

title
PROPOSED REFURBISHMENT

SCALE	1:50
DATE	JULY 95
DRAWN	JR
CHECKED	

Drg. No. MPD 4/1

Rev. xxxxxxH