
NO DIMENSIONS TO BE SCALED FROM THIS DRAWING, ALL DIMENSIONS TO BE CHECKED ON SITE. ANY DISCREPANCIES WITH THE DRAWINGS TO BE REPORTED AND CLARIFIED PRIOR TO COMMENCING WORKS ON SITE, IF IN DOUBT – ASK. THIS DRAWING IS COPYRIGHT.



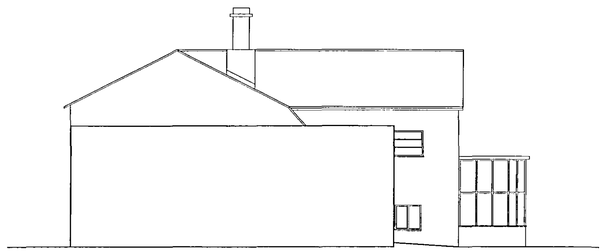


Existing rear and side elevations Scale 1:100




Existing front elevation Scale 1:100



Location Plan Scale 1:1250

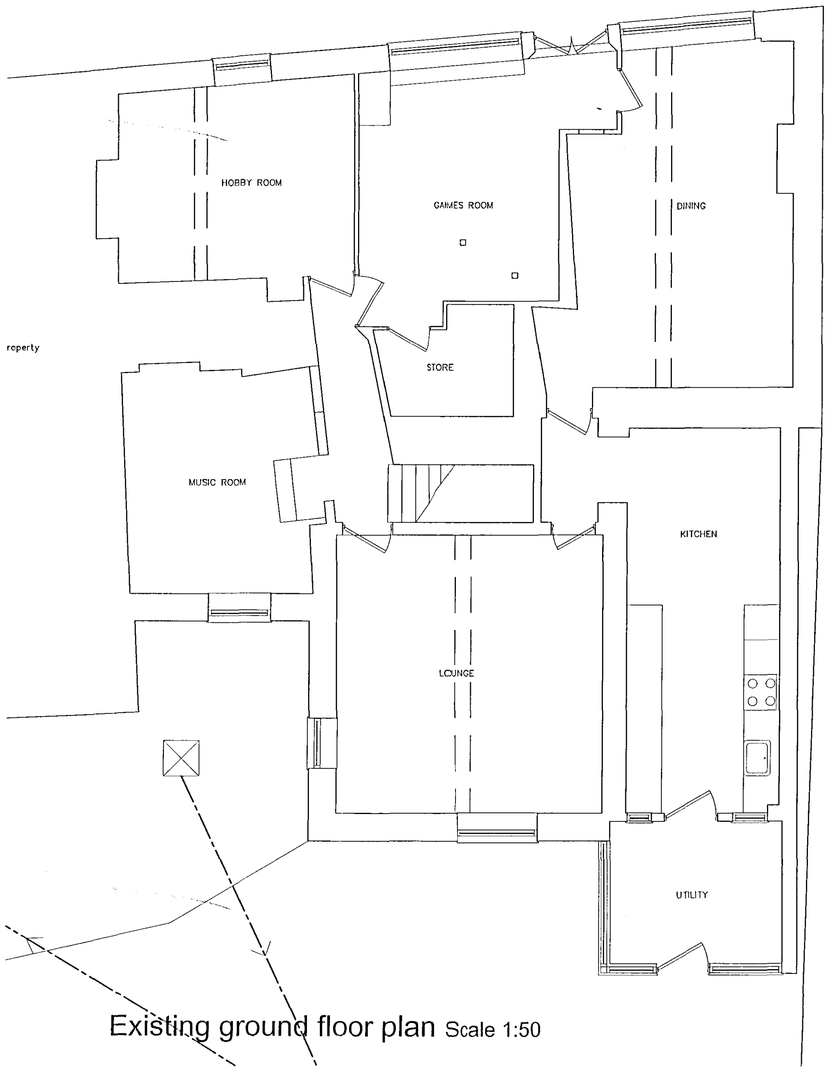

Existing ground floor plan Scale 1:50

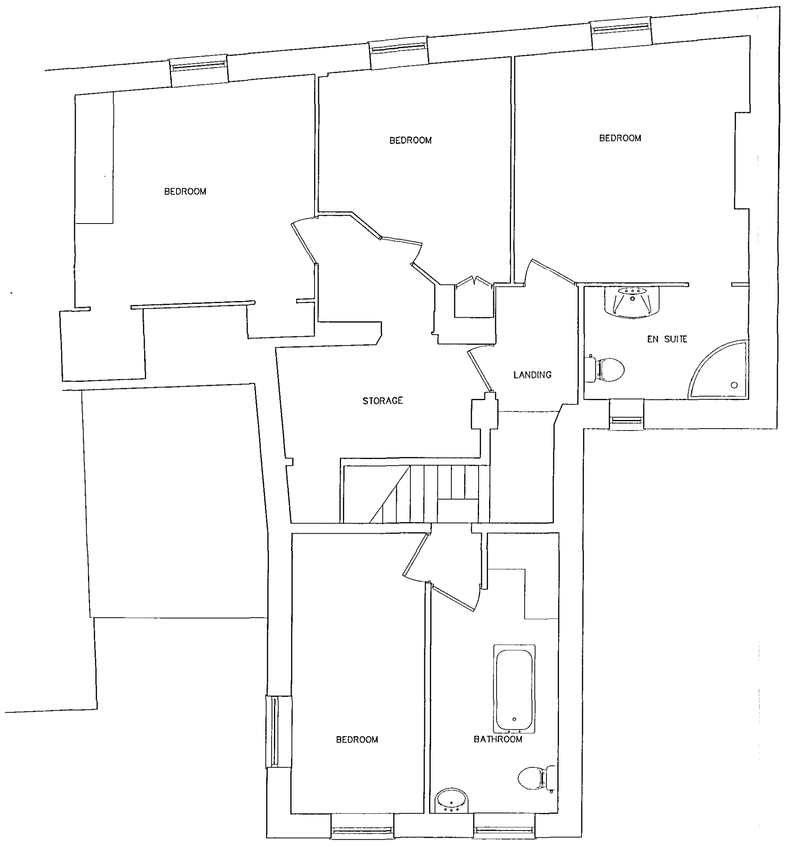

Existing first floor plan Scale 1:50

DETERMINED PLAN

0953/05

Rev.	Description
A	Existing drainage added
Date 07.07.05	Amended by A.S.

The **Martin** Design Partnership
Architectural Services

The Martin Design Partnership

Client Address:	Project Address:
Mr & Mrs Haynes 18 Market Place Donington Spalding Lincs PE11 4ST	18 Market Place Donington Spalding Lincs PE11 4ST
Project No: 0044/KH/05	**Drawn By:** Andy Smolinski
Drawing No: 001	**Revision:** A
Date: June 2005	**Scale:** Various
Drawing Title: Existing Plans & Elevations of House	
Issue Type: SURVEY	

Leatherline House Business Centre, Office Nine,
71 Narrow Lane, Aylestone, Leicester, LE2 8NA.
Tel: 0116 2832833
Fax: 0116 2832834

This drawing has been created in autoCAD. If in doubt ask.
Defined scale set at A1 only