

NO DIMENSIONS TO BE SCALED FROM THIS DRAWING, ALL DIMENSIONS TO BE CHECKED ON SITE. ANY DISCREPANCIES WITH THE DRAWINGS TO BE REPORTED AND CLARIFIED PRIOR TO COMMENCING WORKS ON SITE, IF IN DOUBT – ASK. THIS DRAWING IS COPYRIGHT.

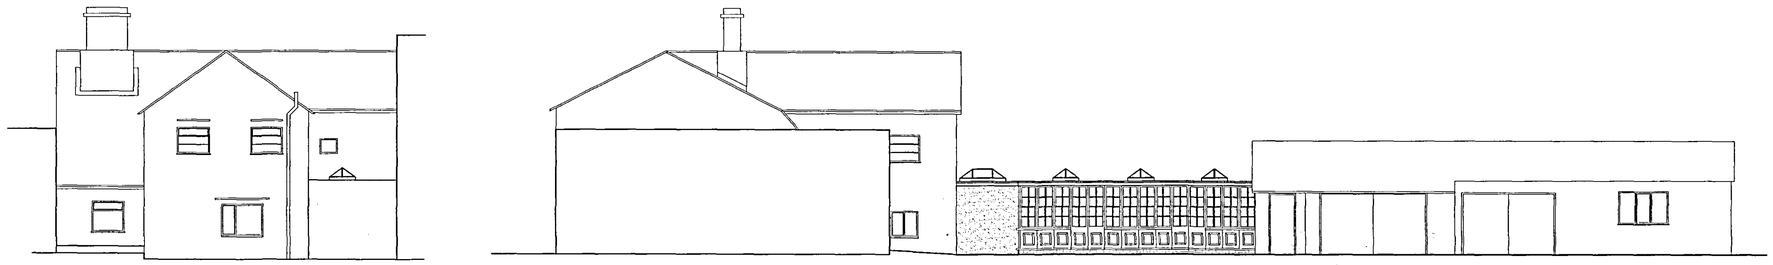


Proposed rear and side elevations Scale 1:100



Proposed front elevation Scale 1:100

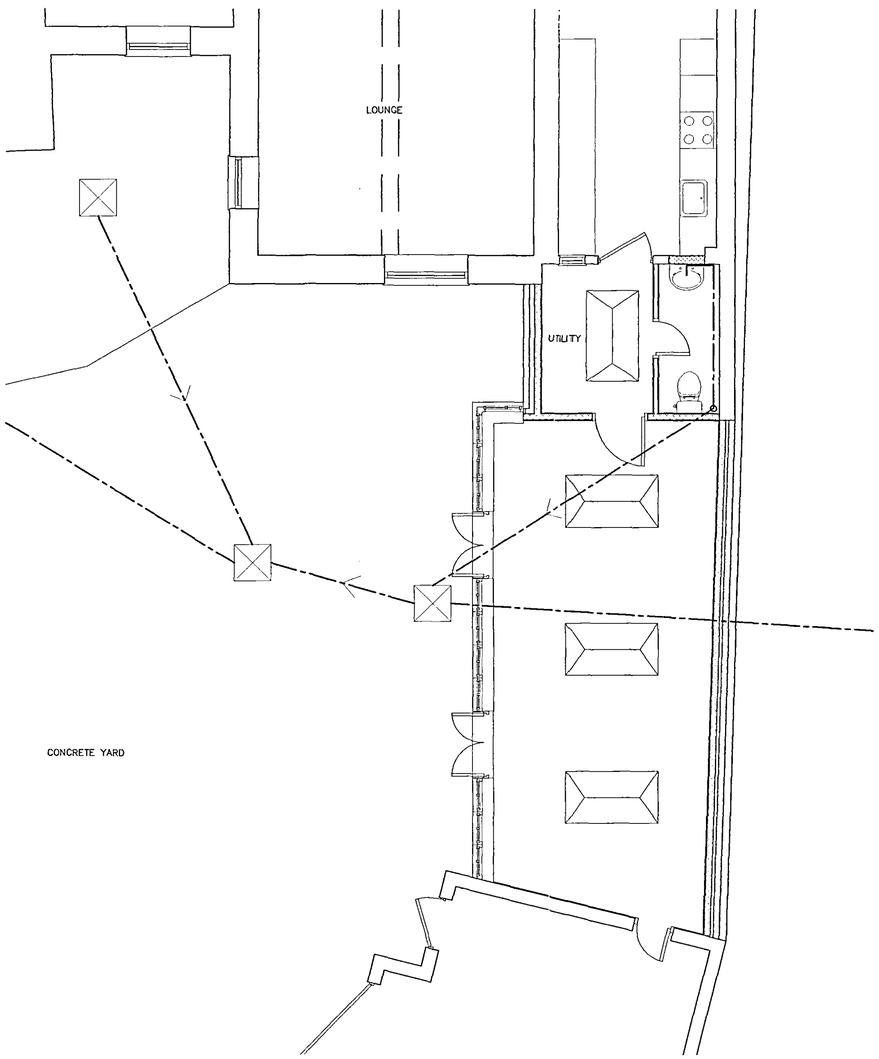

Proposed ground floor plan Scale 1:50

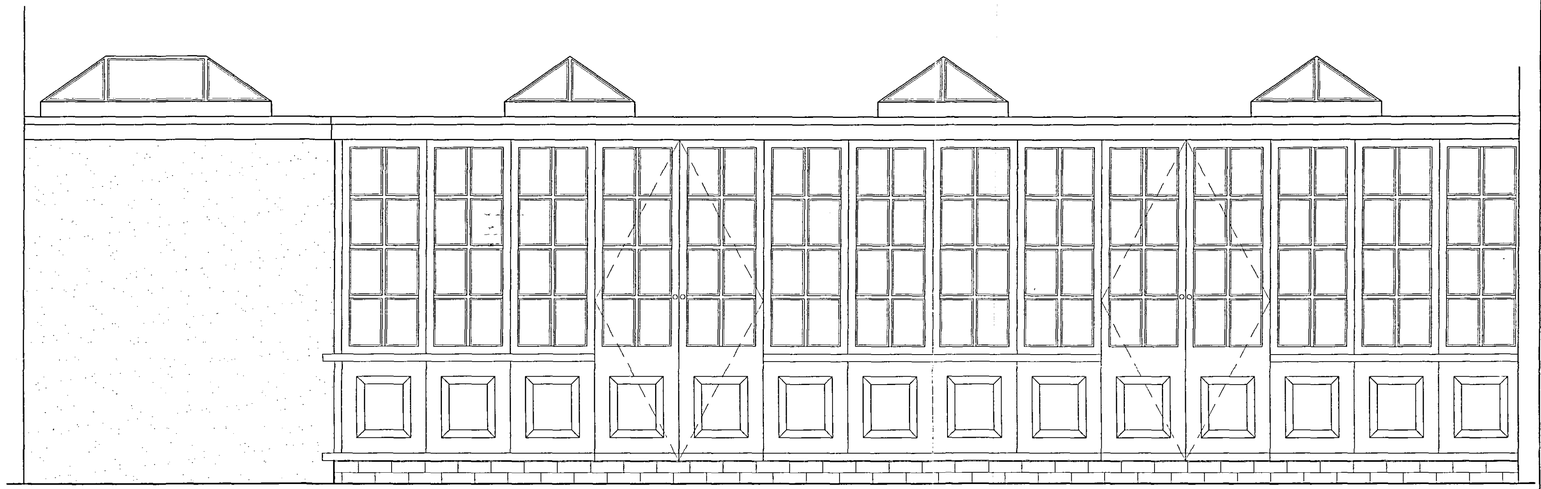

Proposed elevation of conservatory Scale 1:20



Block Plan Scale 1:500

AMENDED PLAN
Rel. A1

2 5 JUL 2005
0953/05

DETERMINED PLAN

Rev.	Description
A	Overall elevation at a scale of 1:100 amended to reflect enlarged elevation
Date 28.07.05	Amended by A.S.

The **Martin** Design Partnership
Architectural Services

The Martin Design Partnership

Client Address: Mr & Mrs Haynes, 18 Market Place, Donington, Spalding, Lincs, PE11 4ST	**Project Address:** 18 Market Place, Donington, Spalding, Lincs, PE11 4ST
Project No: 0044/KH/05	**Drawn By:** Andy Smolinski
Drawing No: 003	**Revision:** A
Date: June 2005	**Scale:** Various
Drawing Title: Proposed Plans & Elevations	
Issue Type: Design	

Leatherline House Business Centre, Office Nine, 71 Narrow Lane, Aylestone, Leicester, LE2 8NA.
Tel: 0116 2832833
Fax: 0116 2832834

This drawing has been created in autoCAD - If in doubt ask

Defined scale set at A1 only