

Do not scale directly from this drawing. All discrepancies are to be brought to the attention of the Practice.


The copyright to this drawing is owned by Trevor A Clay RIBA Ltd.

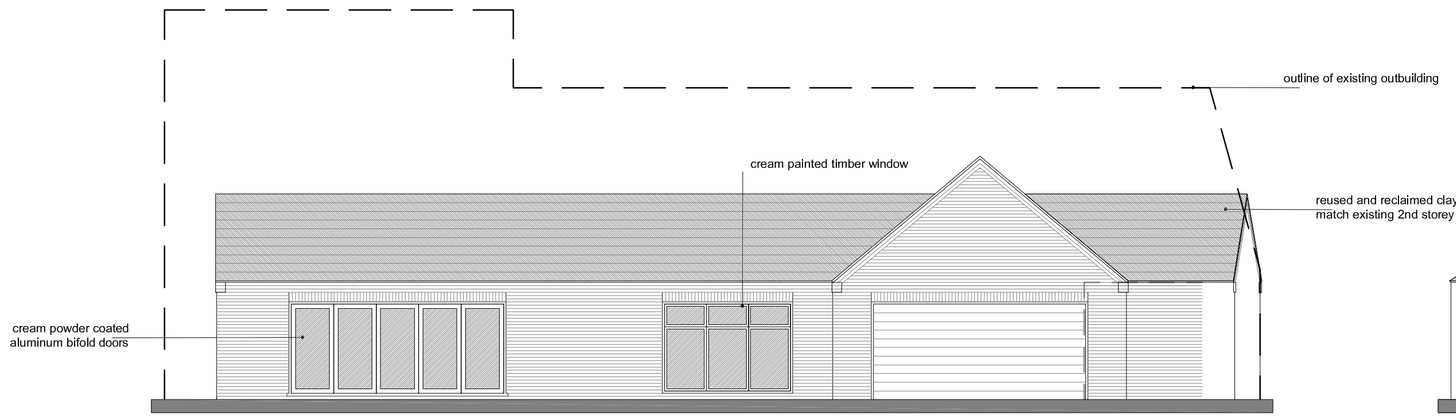


PROPOSED ELEVATION (south)

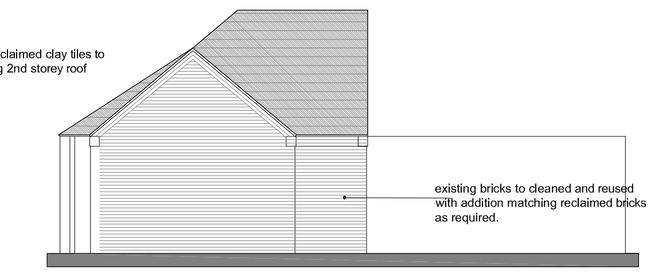


PROPOSED ELEVATION (west)

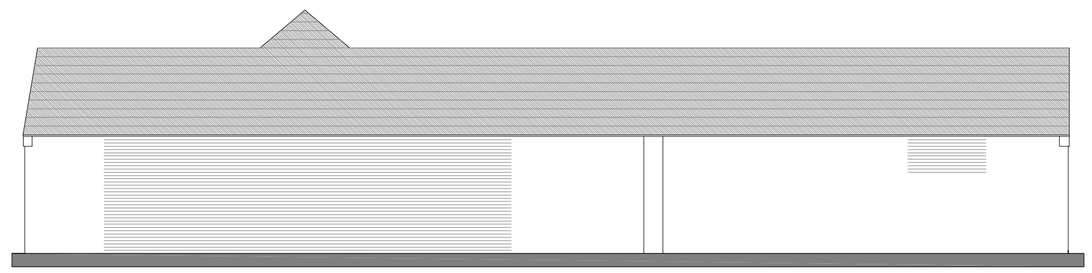

PROPOSED ELEVATION (north)

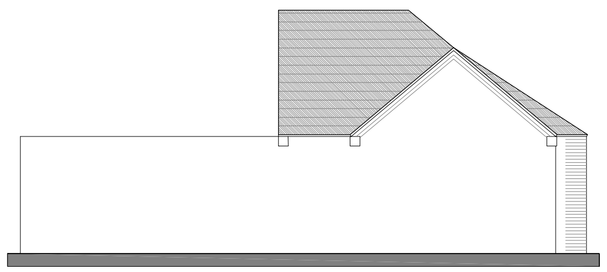

PROPOSED ELEVATION (east)

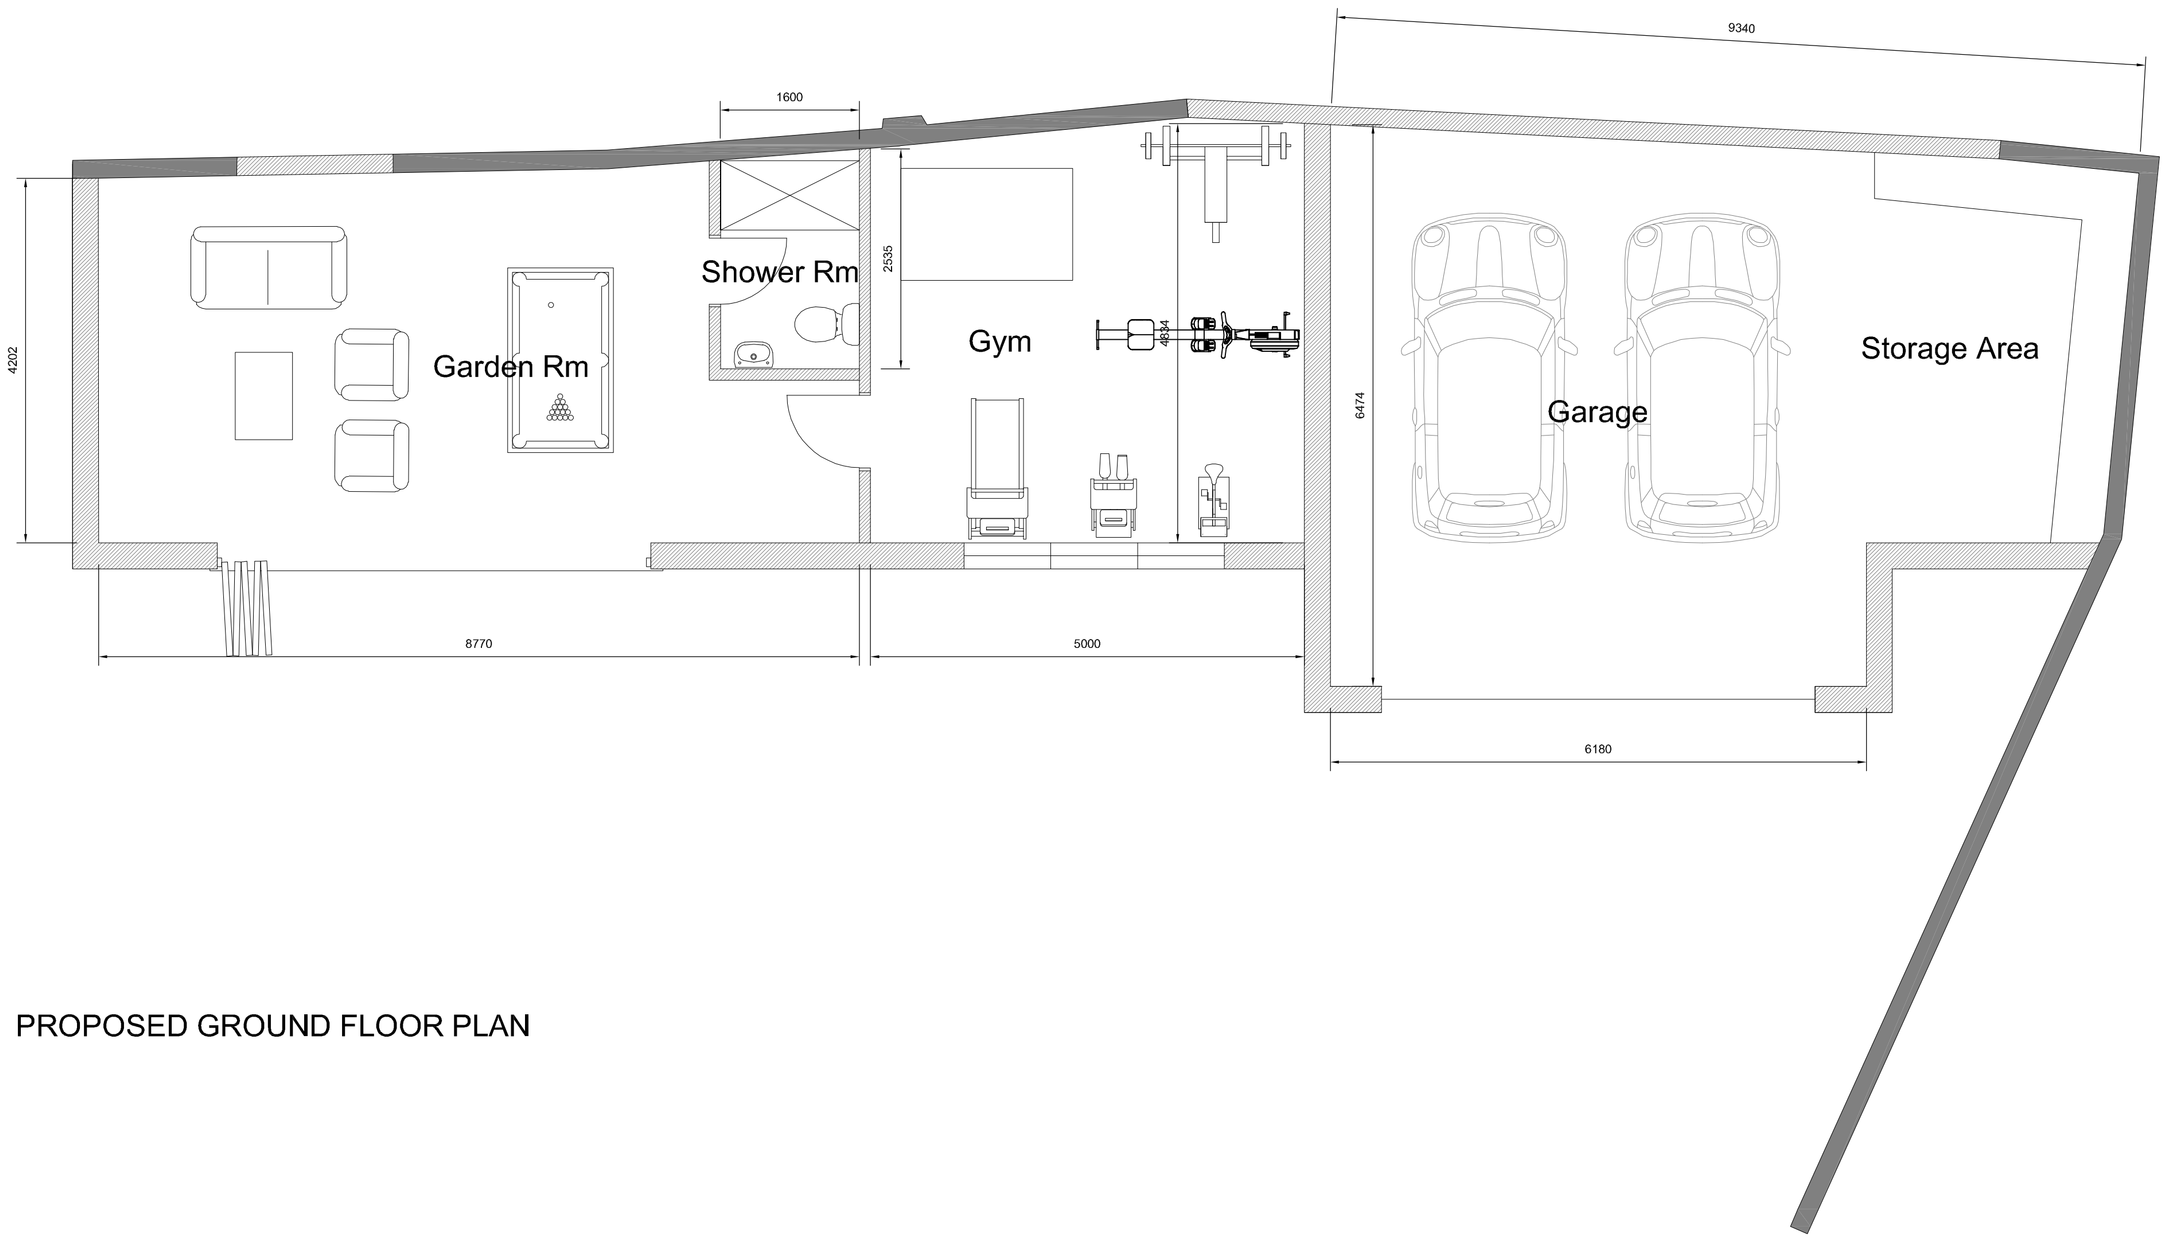

PROPOSED GROUND FLOOR PLAN

Revision	Date	Drawn	Description
Client	Mr M Coles		
Project	6 High Street, Donington		
Drawing	Planning (proposed)		
Scale	1:50, 1:100 @ A1	Drawn AWM Checked TAC	Date 26/04/2022
Drawing No.	22/608/PA/006		

Trevor A Clay RIBA Ltd, 14 Old Fendike Road, Weston Hills, Spalding, Lincs. PE126DD
01406 380027 07778 597975 trevor@tacarchitects.co.uk www.tacarchitects.co.uk