


Do not scale directly from this drawing. All discrepancies are to be brought to the attention of the Practice.
The copyright to this drawing is owned by Trevor A Clay RIBA Ltd.

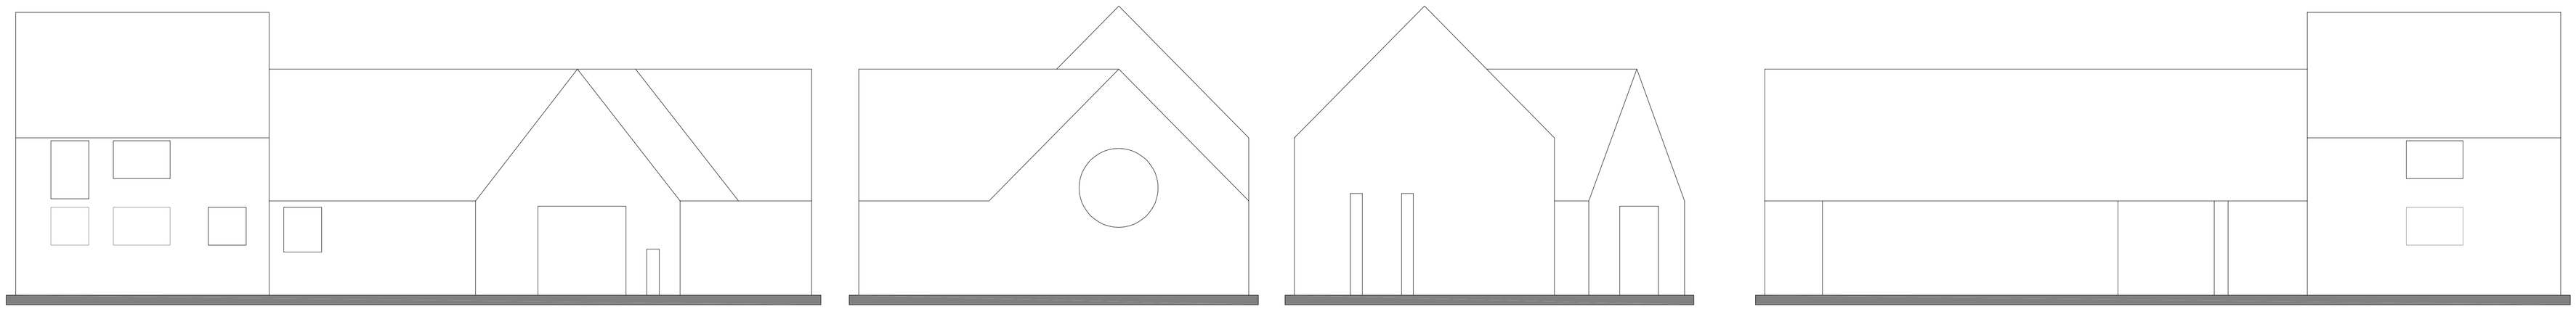


EXISTING ELEVATIONS

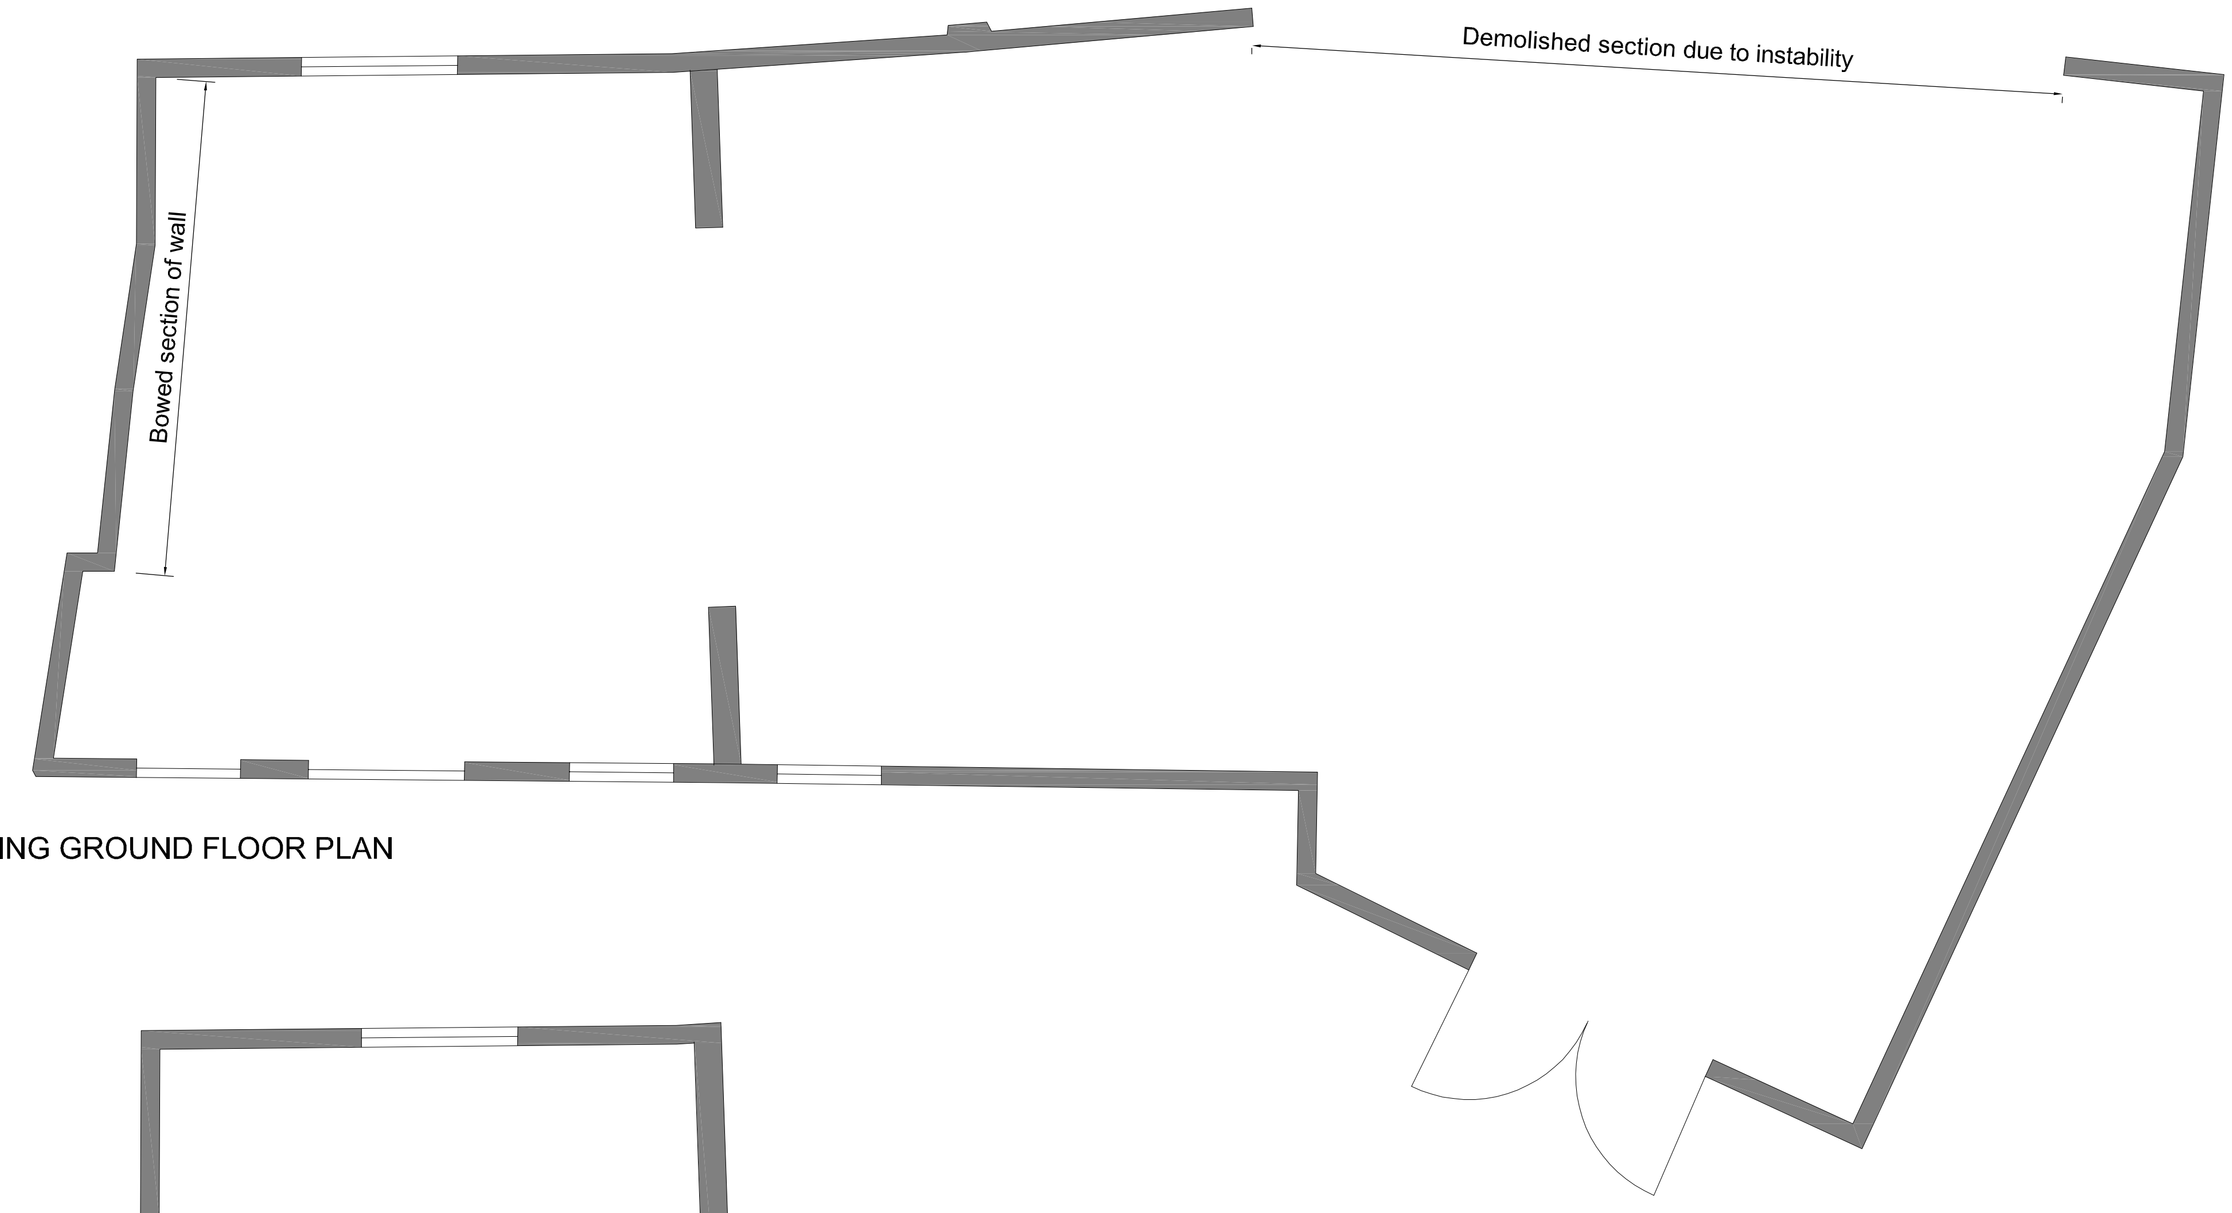

EXISTING GROUND FLOOR PLAN

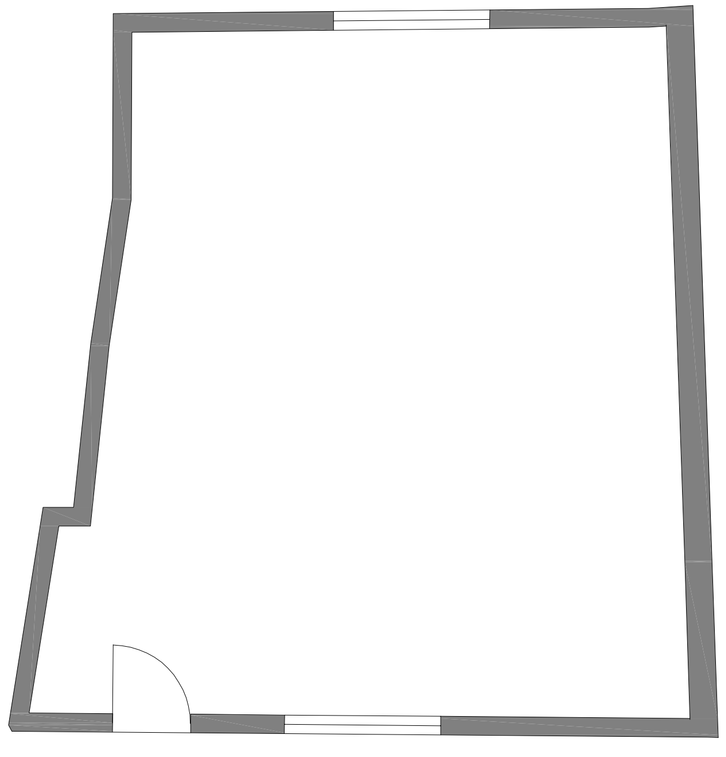


EXISTING FIRST FLOOR PLAN

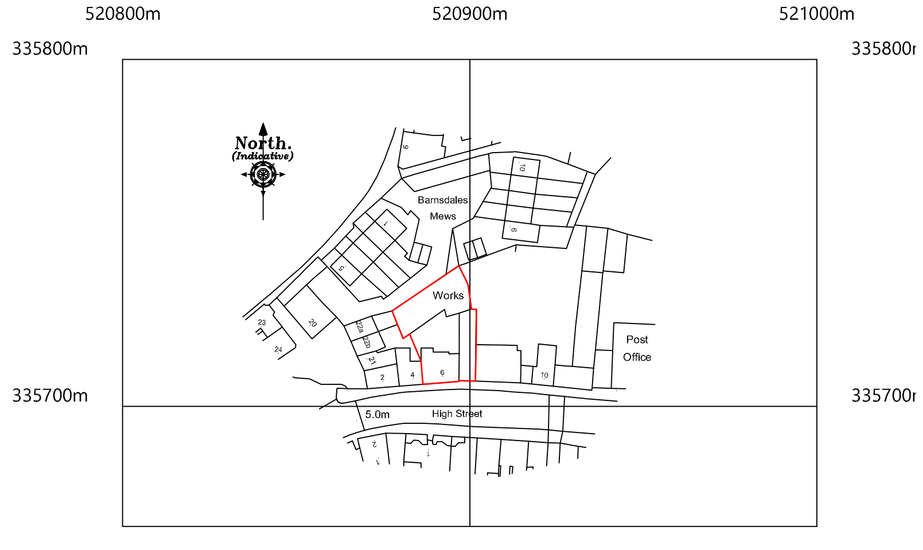

©Crown Copyright and database rights 2022 OS Licence no. 100019980

LOCATION PLAN

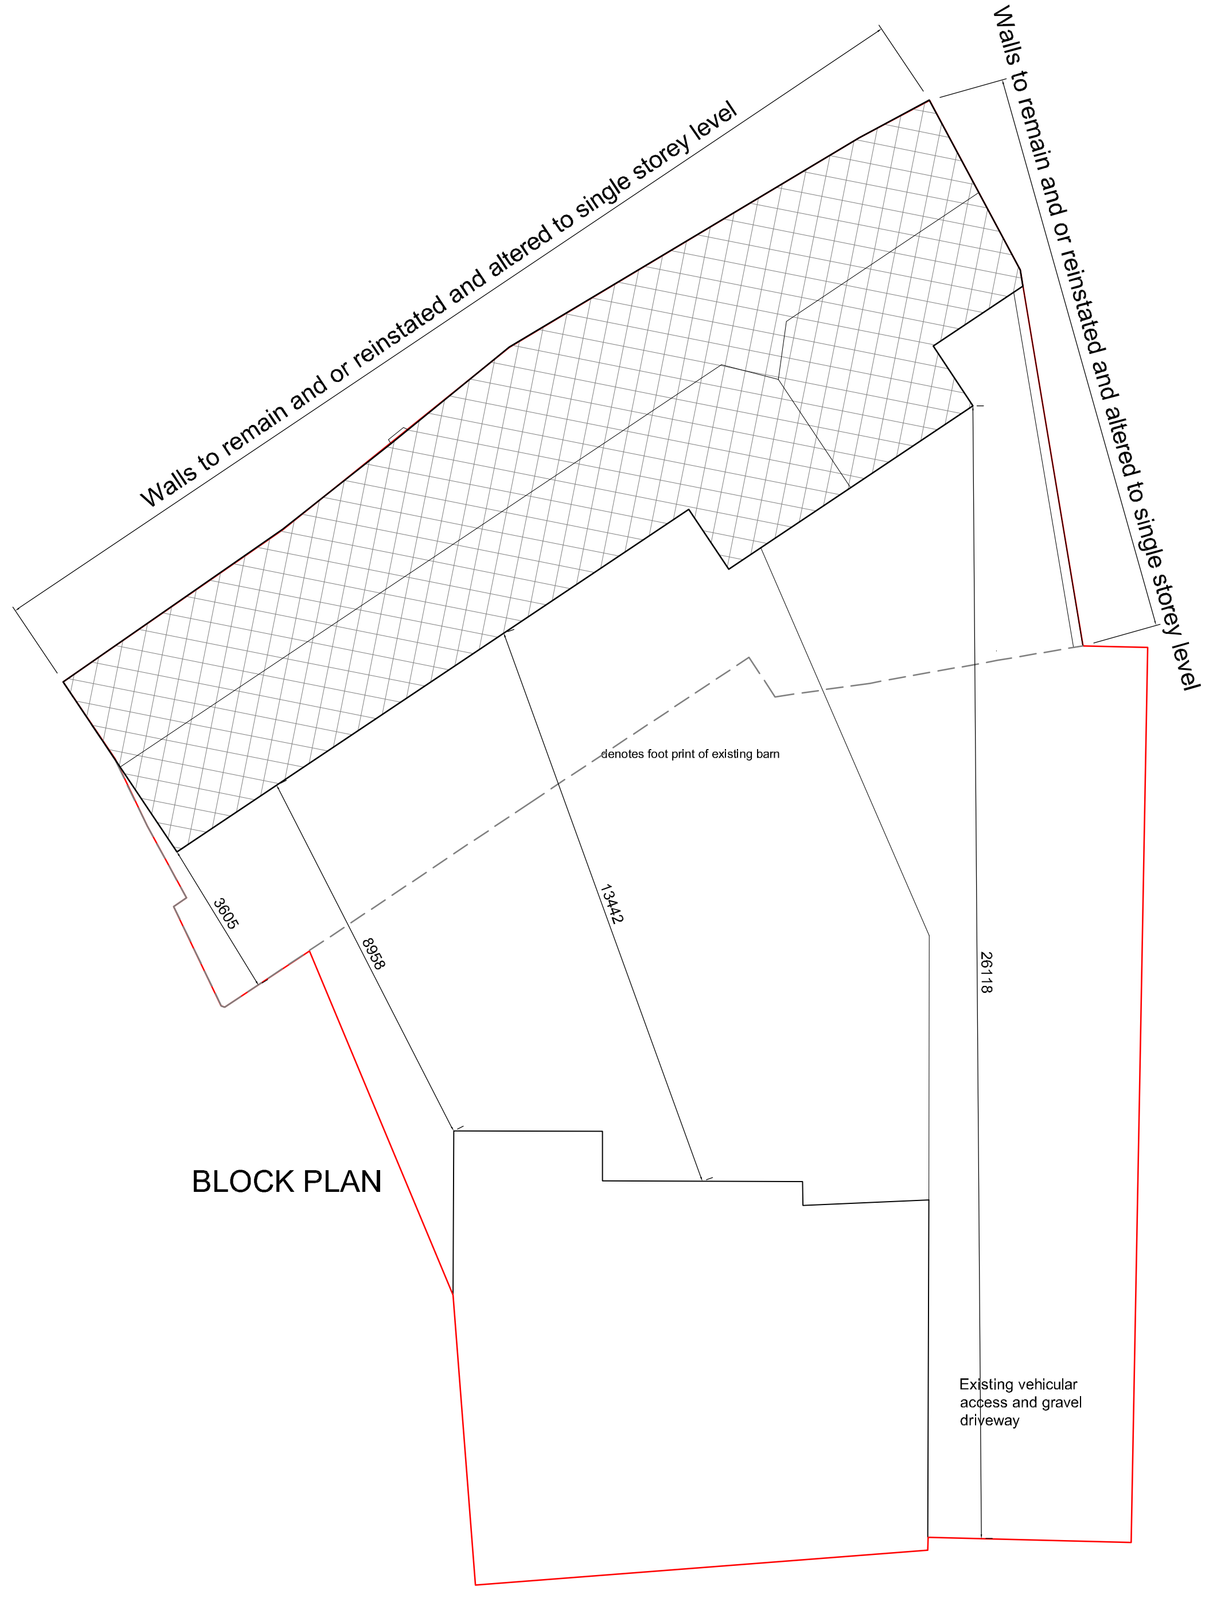

BLOCK PLAN

Revision	Date	Drawn	Description
Client	Mr M Coles		
Project	6 High Street, Donington		
Drawing	Planning (Existing floor, block and location plans)		
Scale	1:50, 1:100 & 1:1250 @ A1	Drawn AWM Checked TAC	Date 06/10/2022
Drawing No.	22/608/PA/004		

TAC ARCHITECTS

Trevor A Clay RIBA Ltd, 14 Old Fendike Road, Weston Hills, Spalding, Lincs. PE126DD
01406 380027 07778 597975 trevor@tacarchitects.co.uk www.tacarchitects.co.uk