0m 20m 40m 60m 80m 100m

VISUAL SCALE 1:1000 @ A1

0m 4m 8m 12m 16m 20m

VISUAL SCALE 1:200 @ A1

0m 2m 4m 6m 8m 10m


VISUAL SCALE 1:100 @ A1

0m 1m 2m 3m 4m 5m


VISUAL SCALE 1:50 @ A1




01 - Front Elevation
1 : 100

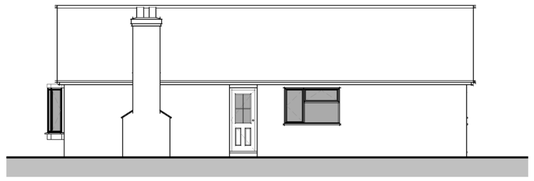

02 - Right Flank
1 : 100

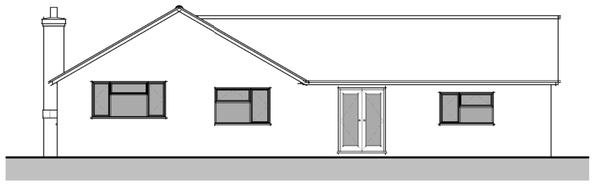


03 - Rear Elevation
1 : 100

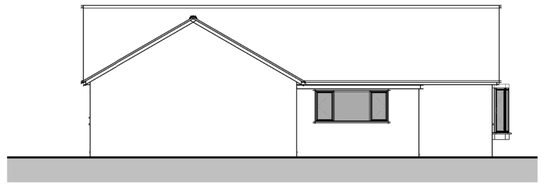

04 - Left Flank
1 : 100

001
6
03 - Rear Elevation

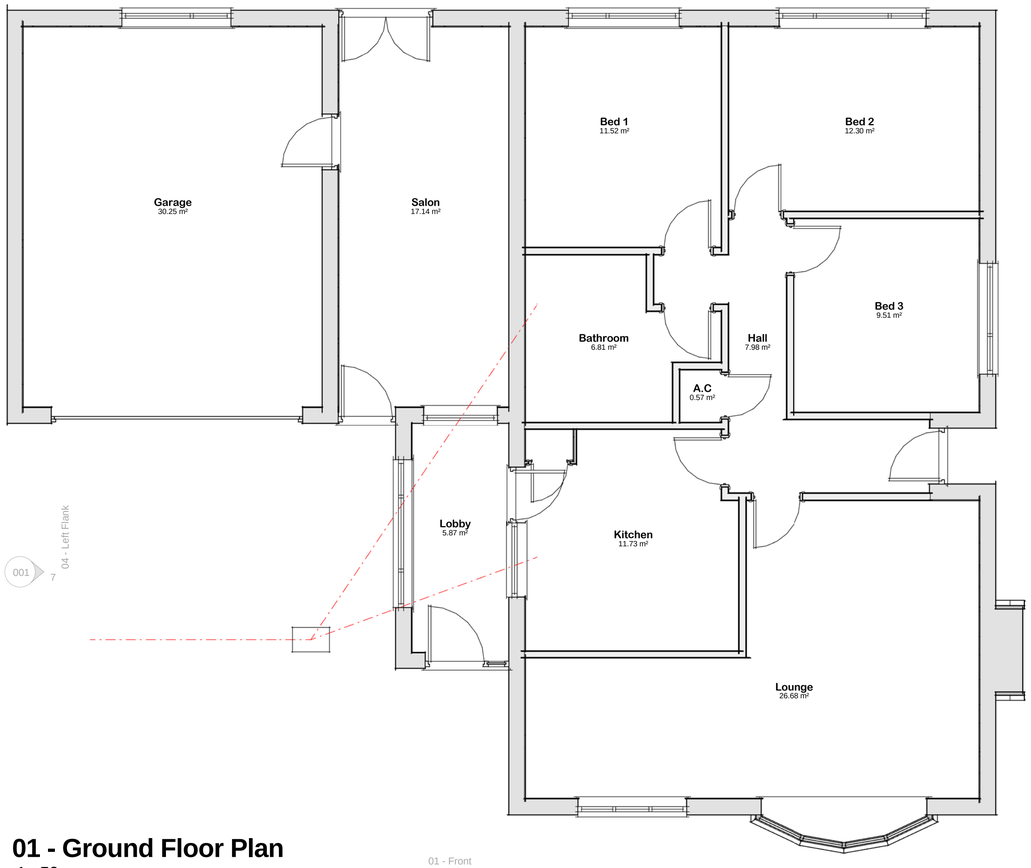

001
7
04 - Left Flank

01 - Ground Floor Plan
1 : 50

001
4
01 - Front Elevation


001
5
02 - Right Flank

Existing Room Schedule

Name	Area	Perimeter
A.C	0.55 m²	3.1 m
Bathroom	6.80 m²	11.9 m
Bed 1	11.50 m²	13.6 m
Bed 2	12.30 m²	14.2 m
Bed 3	9.50 m²	12.4 m
Garage	30.25 m²	22.2 m
Hall	8.00 m²	17.9 m
Kitchen	11.75 m²	14.2 m
Lobby	5.85 m²	10.6 m
Lounge	26.70 m²	24.6 m
Salon	17.15 m²	17.9 m
Grand total: 11	140.35 m²	162.5 m



3D View 1

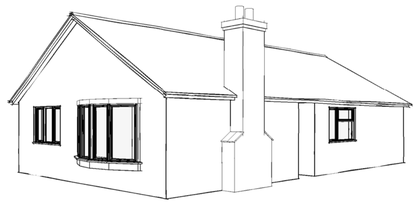

3D View 2

PLANNING ISSUE

Due to areas of the structure being covered, unexposed or otherwise inaccessible the notes / specifications of existing materials are subject to confirmation of site when it is feasible to expose the relevant areas of construction.

GENERAL CONDITIONS
Contractors are responsible for checking all dimensions on site when work commences and before ordering any materials.Any discrepancies should be brought to the attention of the Client for remedial action before commencing further.
All materials not specified to be of a standard suitable for the work proposed and be fit for purpose.All work to be in accordance with good building practise and all necessary BS codes for Workmanship on Building Sites.

Client:
Mr & Mrs Stanley

Site:
Lansivouri
Quadring Bank

Drg Title:
Existing Plans

remway Design Ltd

"Treetops", The Racegrounf, Spalding, PE11 3AP Tel : 01775 768 921

Date	Contract No	Drg No
12.02.15	2504	001