


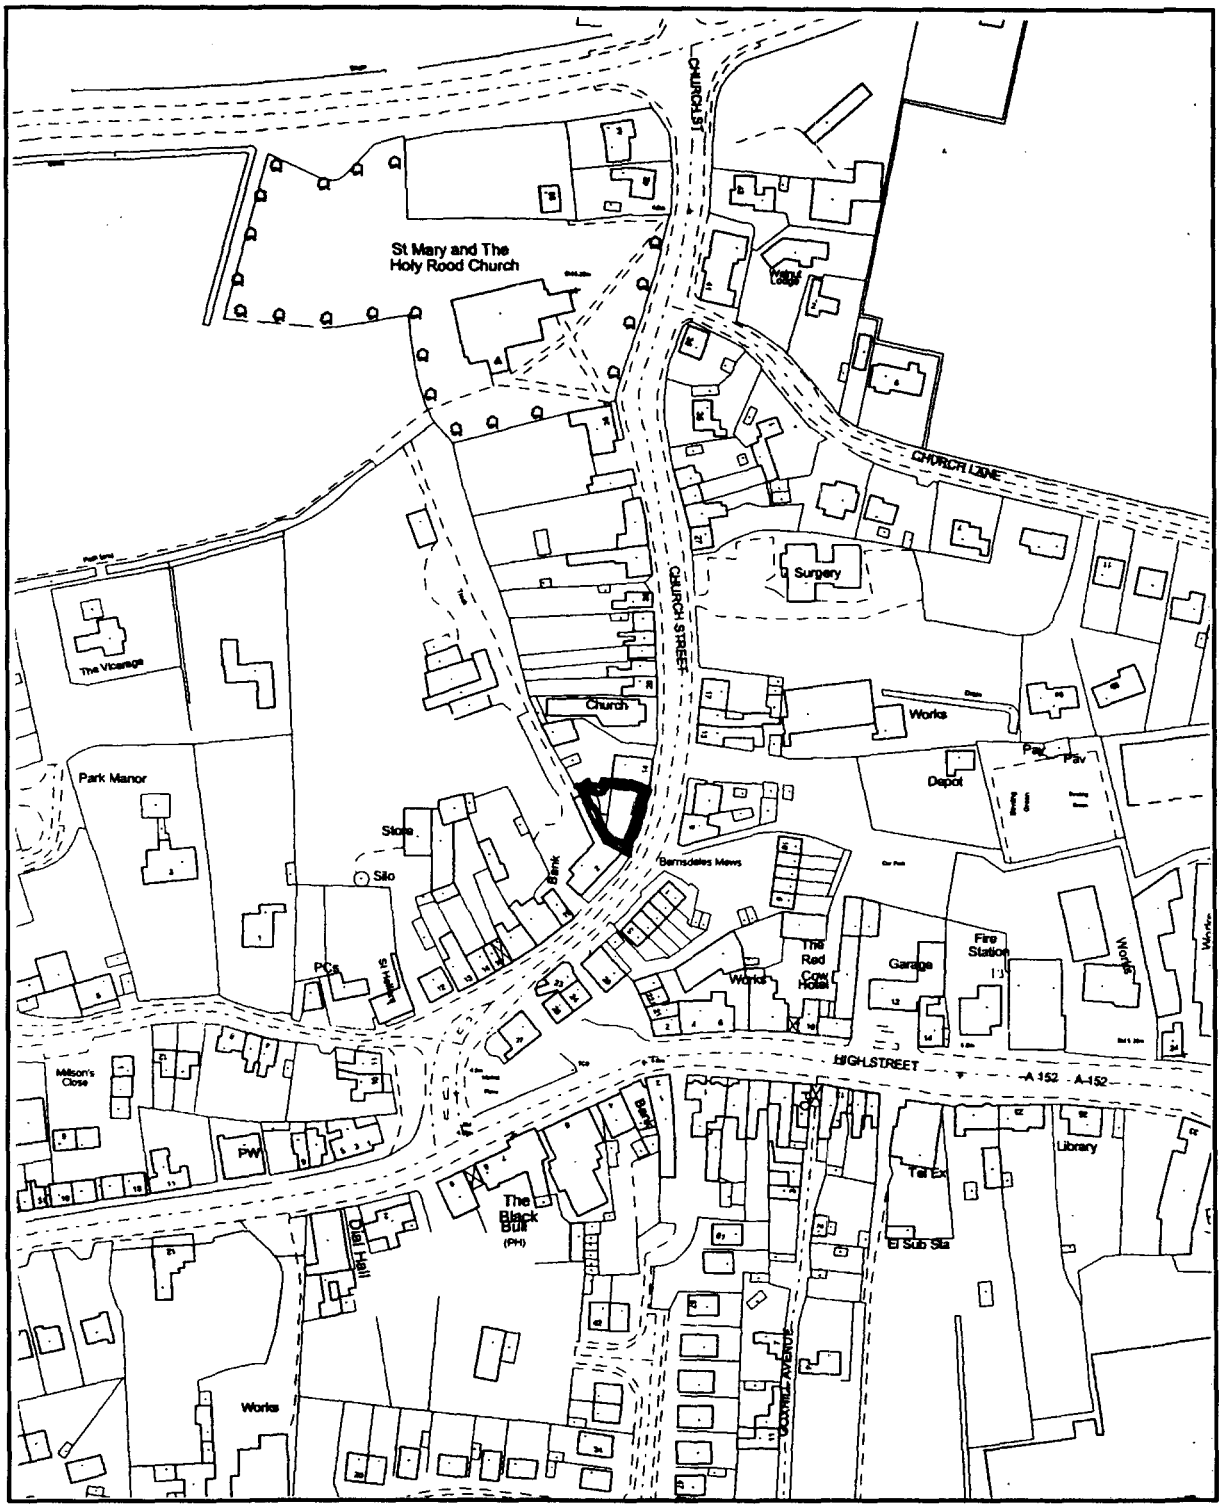


SITE LOCATION PLAN. 1:2500

COPIED UNDER ORDNANCE SURVEY
COPYRIGHT LICENCE NUMBER:-
AR 100037675

4 - 12 CHURCH STREET
DONINGTON
LINCS PE11 4UA

Cotleigh Consulting
586-588 GREEN LANES
LONDON N8 0RP
TEL: 020 8992 0111
FAX: 020 8889 5516
E-MAIL: consulting@cotleigh.co

Construction Project Design and Management Consultants

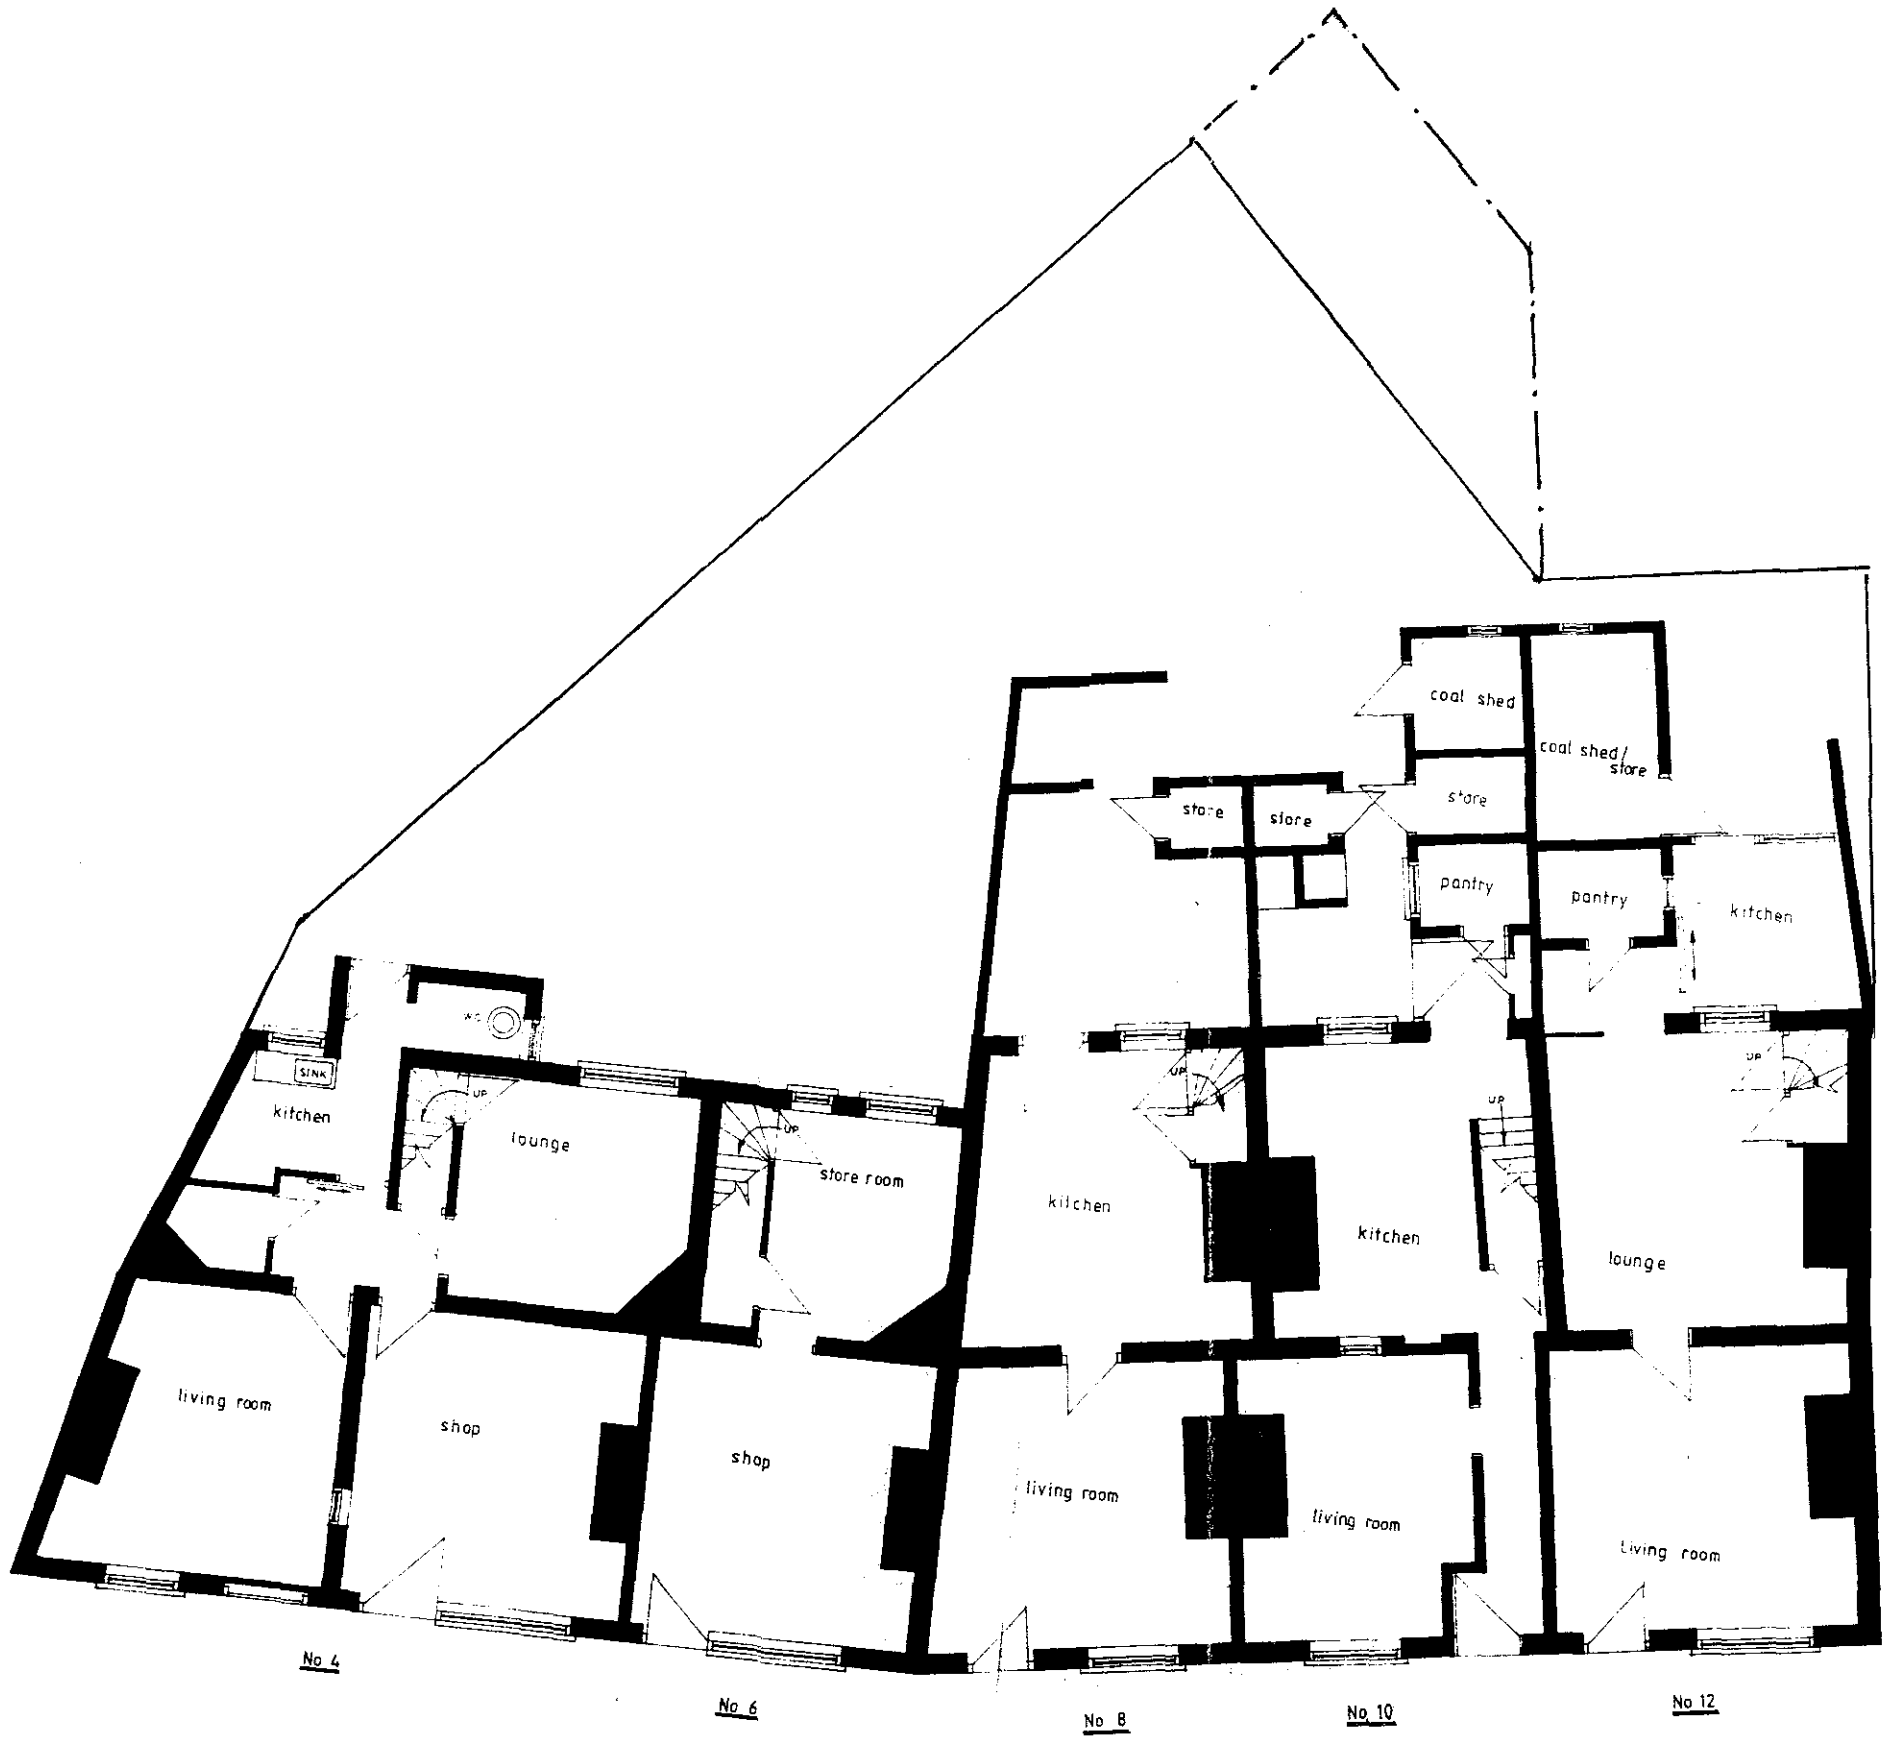

ORIGINAL BUILDING. GROUND FLOOR PLAN.

Cotleigh Consulting

Construction Project Design and Management Consultants

Project
4-12 CHURCH STREET
DONINGTON LINCS

Client
COTLEIGH

Drawing description
GROUND FLOOR PLAN OF BUILDINGS
PREVIOUSLY OCCUPYING SITE

Date	Drawn	Scale
JUNE 2002		1:100
Job No	Drawing No	Revision
CC3059	EB/002	

All dimensions to be checked on site. Do not scale. Any discrepancies between this drawing and other information to be reported to Cotleigh Consulting. This drawing is copyright.



FRONT ELEVATION

ELEVATION AS ORIGINAL BUILDING.

Cotleigh Consulting

Construction Project Design and Management Consultants


Project
4-12 CHURCH STREET
DONINGTON LINCS.

Client
COTLEIGH


Drawing Description
ELEVATIONS OF BUILDINGS
PREVIOUSLY OCCUPYING SITE

Date	Drawn	Scale
JUNE 2002		1:100
Job No	Drawing No	Revision
CC3059	EB/001	

All dimensions to be checked on site. Do not scale. Any discrepancy between this drawing and site information to be referred to Cotleigh Consulting. The drawing is copyright.

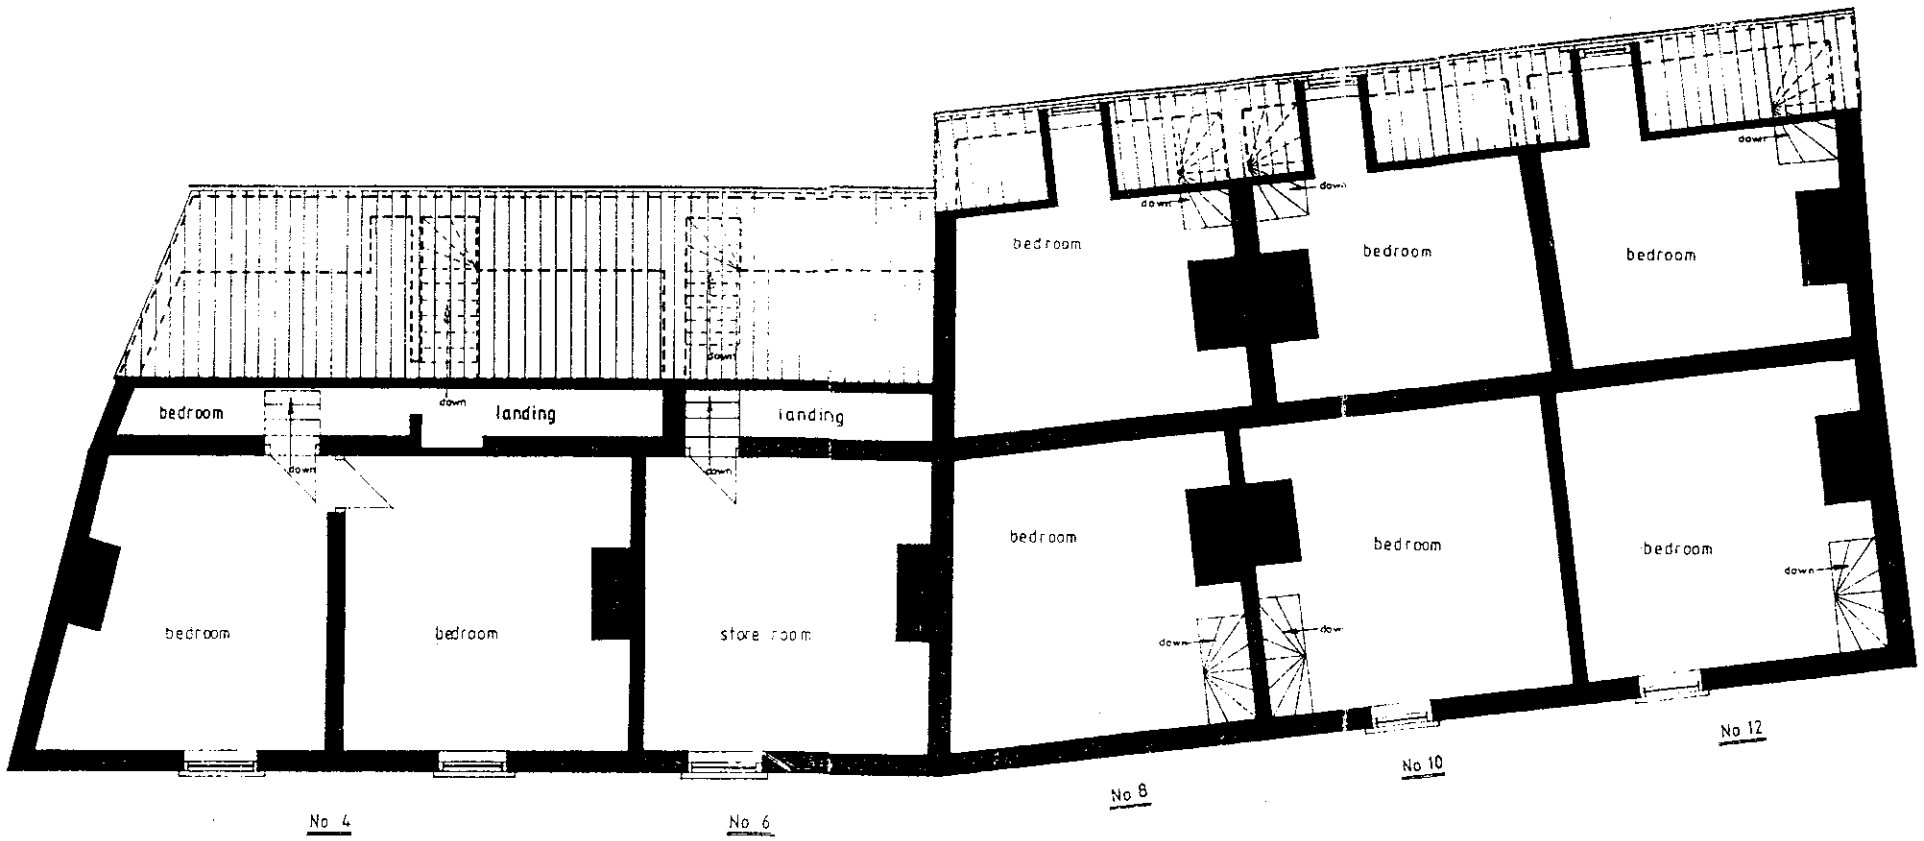

SECOND FLOOR

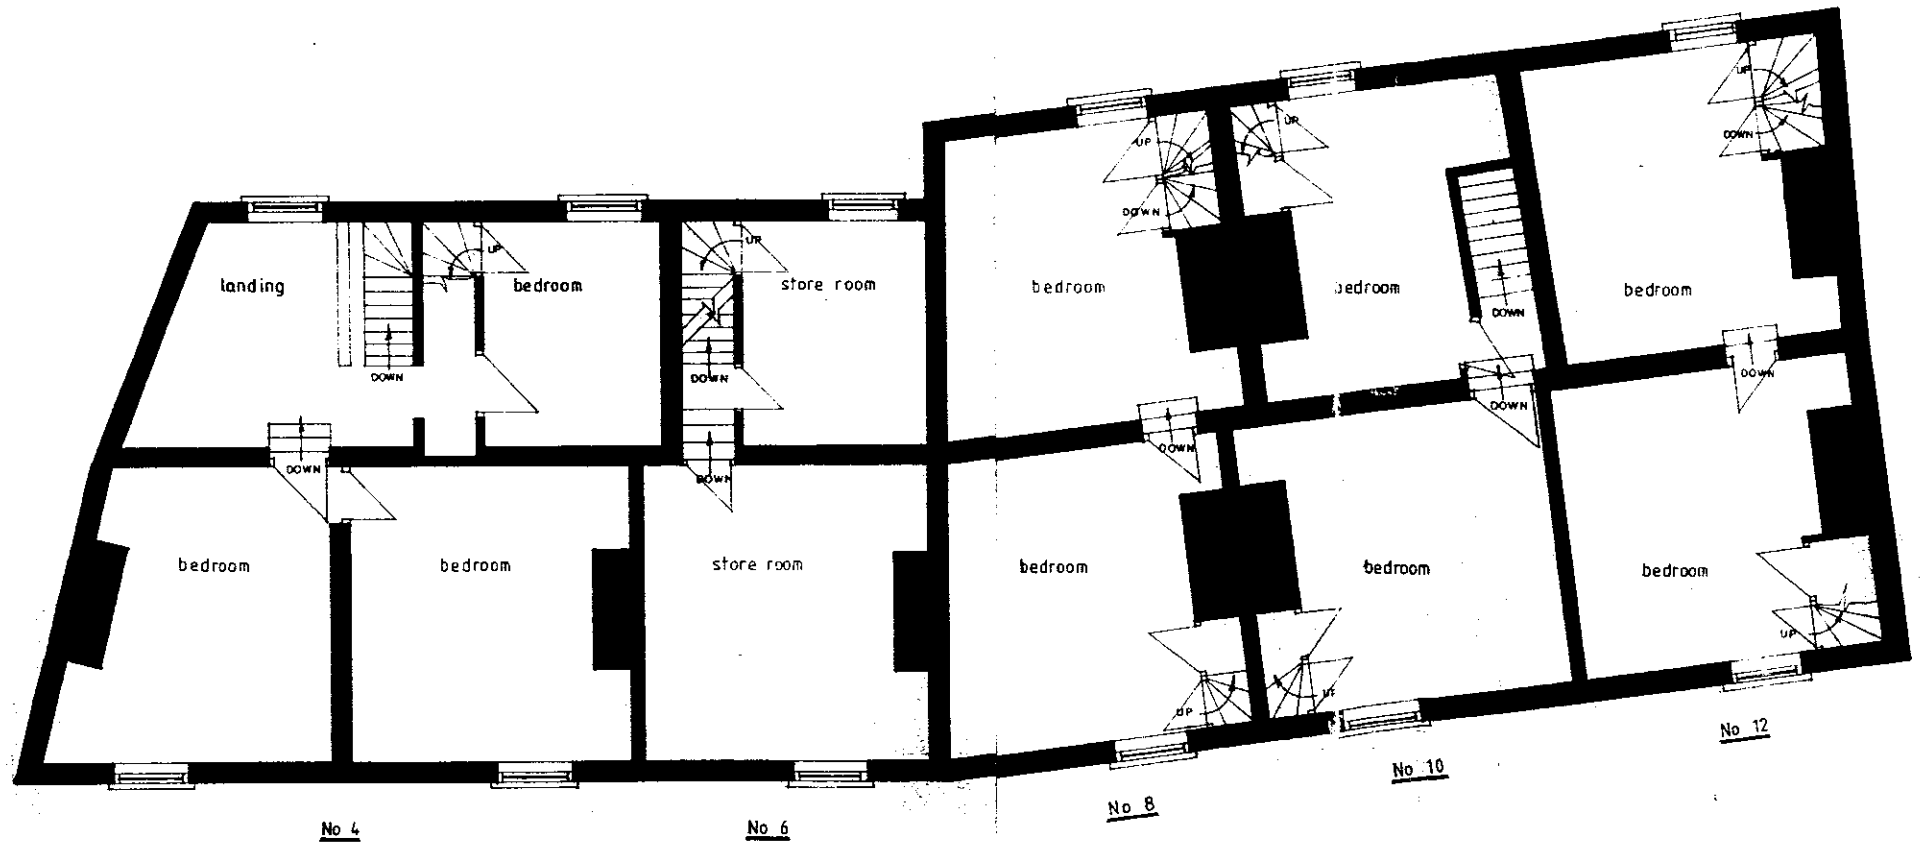

FIRST FLOOR

ORIGINAL BUILDING - PLANS

Cotleigh Consulting
Construction Project Design and Management Consultants
5th-5th GREEN LANES
LONDON N8 0RP
TEL: 020 8802 0111
FAX: 020 8809 5515
E-MAIL: consulting@cotleigh.com


Project
4-12 CHURCH STREET
DONINGTON LINCS.

Client
COTLEIGH


Drawing description
1ST AND 2ND FLOOR PLANS OF BUILDINGS PREVIOUSLY OCCUPYING SITE

Date	Drawn	Scale
JUNE 2002		1:100
Job No	Drawing No	Revision
CC3059	EB/003	


All dimensions to be checked on site. Do not scale. Any discrepancies between the drawings and other information to be referred to Cotleigh Consulting. This drawing is copyright

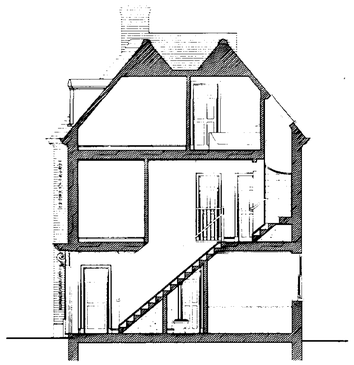

SECTION A.A.

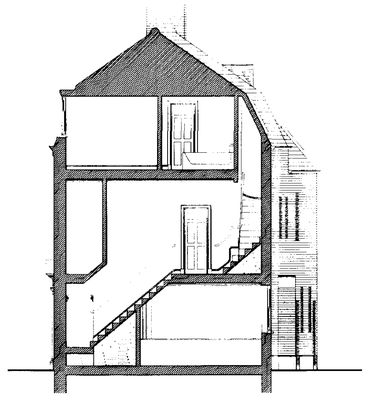

SECTION B.B

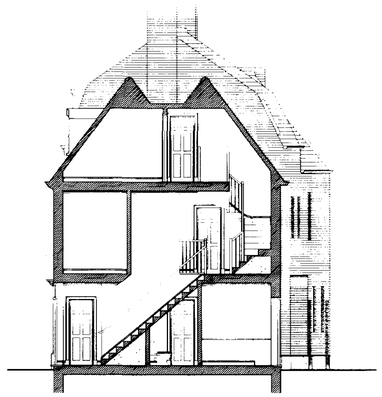

SECTION C.C

MATERIALS

ROOF:- Clay tiles

WALLS:- Facing bricks

WINDOWS AND DOORS:- PVC



EXISTING HOUSE | PROPOSED DEVELOPMENT | EXISTING SHOP

ELEVATION TO CHURCH STREET



EXISTING SHOP | PROPOSED DEVELOPMENT | EXISTING HOUSE

ELEVATION TO COURTYARD

SOUTH HOLLAND DC
HOUSING & PLANNING
20 AUG 2001
Ref: 0993/01

Cotleigh Consulting
Construction Project Design and Management Consultan
586-588 GREEN LANES
LONDON N8 0RP
TEL. 020 8342 0111
FAX. 020 8889 5346
E-MAIL. consulting@cotleigh.com

Project
4 - 12 INC. CHURCH STREET
DONINGTON. LINCS.


Client
COTLEIGH.

Drawing description
PROPOSED ELEVATIONS
AND SECTIONS


Date	Drawn	Scale
JUNE 2001		1/100

Job No	Drawing No	Revision
CC 3059	02	


All dimensions to be checked on site. ~~Remeasure~~. Any discrepancy between this drawing and other information to be referred to Cotleigh Consulting. This drawing is copyright.

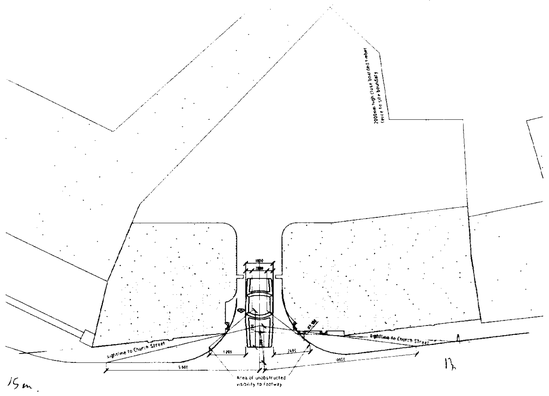


SITE ENTRANCE PLAN
SCALE 1/200 at A1

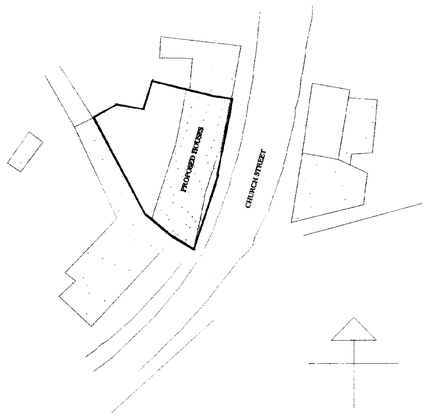


LOCATION PLAN
SCALE 1/500 at A1

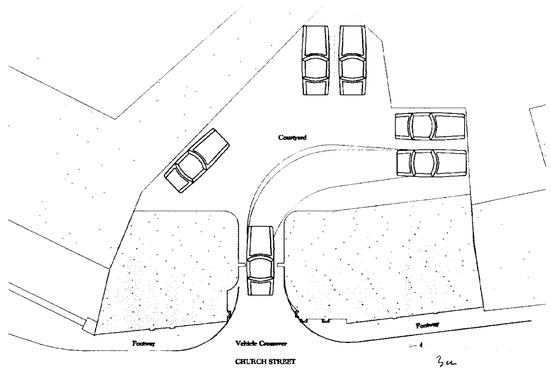


CAR PARKING LAYOUT
SCALE 1/200 at A1

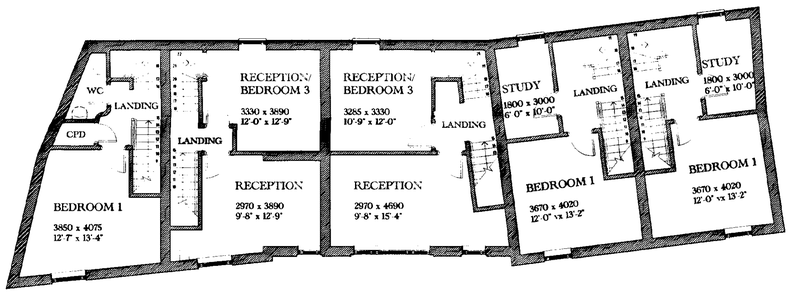

FIRST FLOOR PLAN

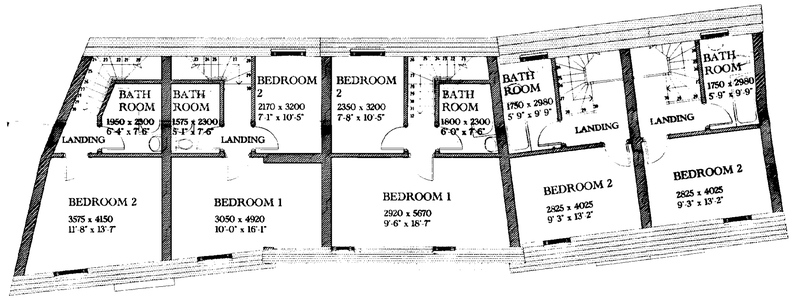

SECOND FLOOR PLAN

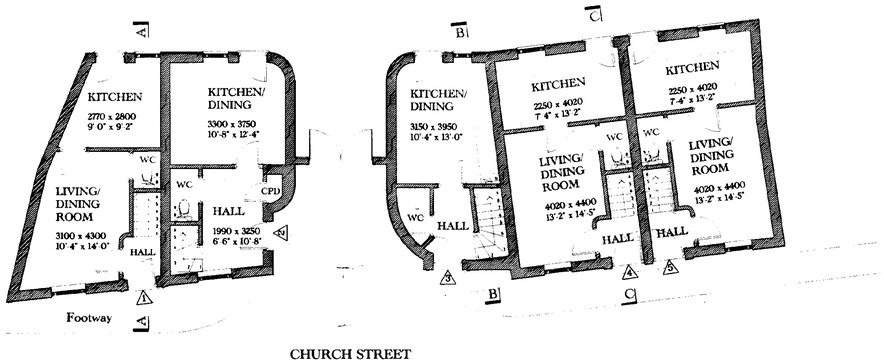

GROUND FLOOR PLAN



ROOF PLAN

SOUTH HOLLAND DC
HOUSING & PLANNING
20 AUG 2001
Ref: 0993/01

Cotleigh Consulting
Construction Project Design and Management Consultan
586-588 GREEN LANES
LONDON N8 0RP
TEL. 020 8883 0111
FAX. 020 8889 5516
E-MAIL. consulting@cotleigh.com

Project
4 - 12 INC. CHURCH STREET
DONINGTON, LINCS.


Client
COTLEIGH

Drawing description
SITE, ROOF AND FLOOR PLANS

Date JUNE 2001 | Drawn | Scale 1/100

Job No CC 3059 | Drawing No 01 | Revision


All dimensions to be checked on site. Any discrepancy between this drawing and other information to be referred to Cotleigh Consulting. This drawing is copyright

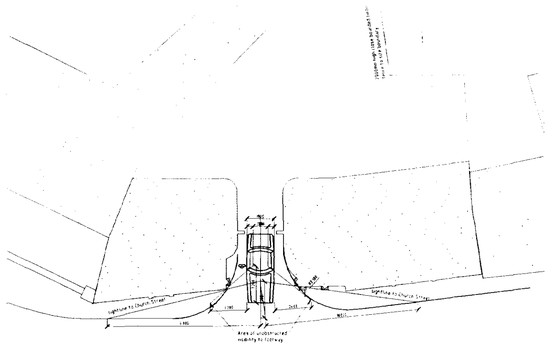


SITE ENTRANCE PLAN
SCALE 1/100 at A1




LOCATION PLAN
SCALE 1/500 at A1

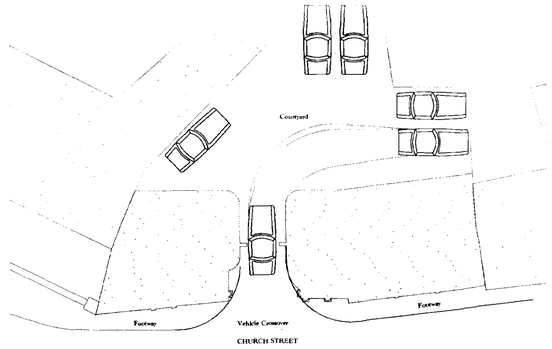


CAR PARKING LAYOUT
SCALE 1/100 at A1

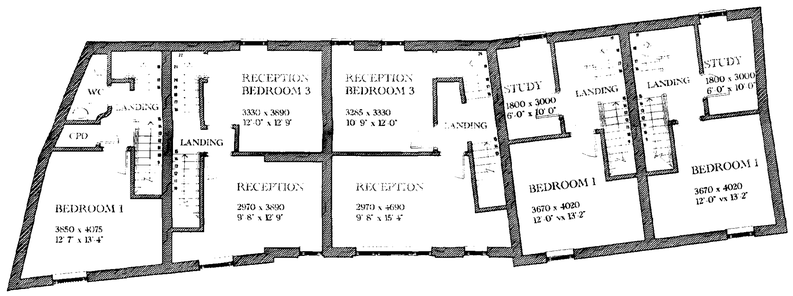


FIRST FLOOR PLAN

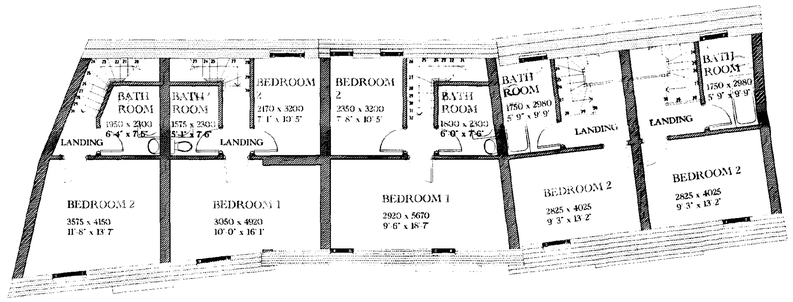

SECOND FLOOR PLAN

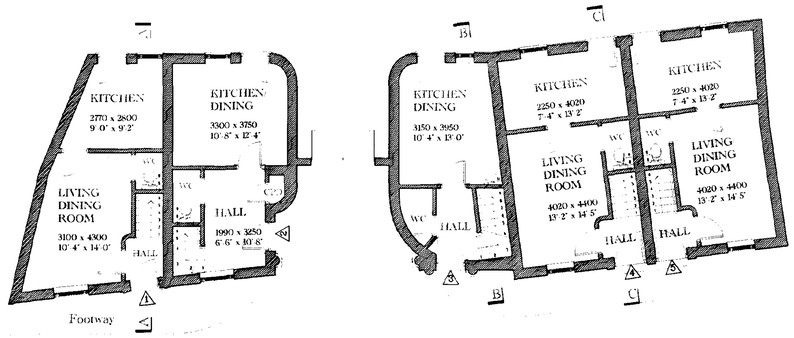

GROUND FLOOR PLAN

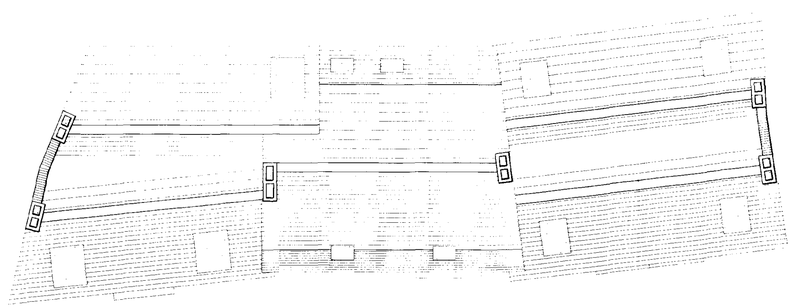

ROOF PLAN

Cotleigh Consulting
Construction Project Design and Management Consultants
586-588 GREEN LANES
LONDON N8 0RP
TEL. 020 8340 9111
FAX. 020 8029 5536
E-MAIL. consultants@cotleigh.com

Project
4 12 INC. CHURCH STREET
DONINGTON, LINCS.


Client
COTLEIGH

Drawing description
SITE, ROOF AND FLOOR PLANS


Date	Drawn	Scale
JUNE 2001		1:100

Job No	Drawing No	Revision
CC 3059	01	


All dimensions to be checked on site. Any discrepancy between this drawing and other information to be referred to Cotleigh Consulting. This drawing is copyright.

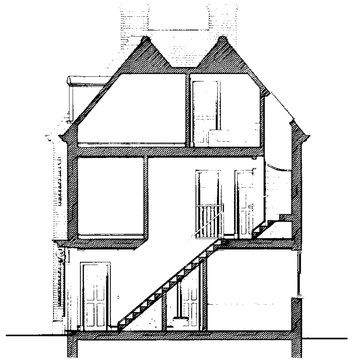

SECTION A.A

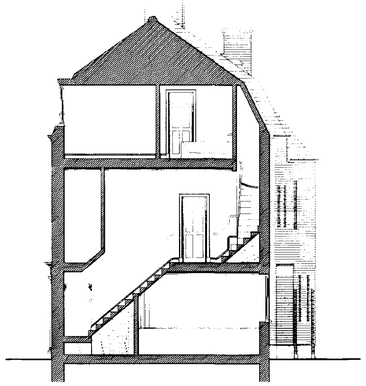

SECTION B.B

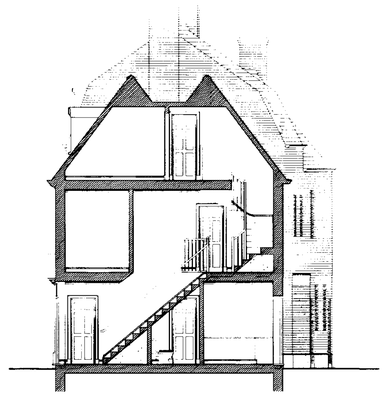

SECTION C.C

MATERIALS

ROOF: Clay tiles

WALLS: Stock bricks

WINDOWS AND DOORS: PVC



EXISTING HOUSE PROPOSED DEVELOPMENT EXISTING SHOP

ELEVATION TO CHURCH STREET



EXISTING SHOP PROPOSED DEVELOPMENT EXISTING HOUSE

ELEVATION TO COURTYARD

Cotleigh Consulting

Construction Project Design and Management Consultan

584-588 GREEN LANES
LONDON N8 0RP
TEL. 020 8802 4111
FAX. 020 8809 5516
E-MAIL. consulting@cotleigh.com

Project

4 - 12 INC. CHURCH STREET
DONINGTON, LINCS.

Client

COTLEIGH.

Drawing description

PROPOSED ELEVATIONS
AND SECTIONS

Date	Drawn	Scale
JUNE 2001		1/100

Job No	Drawing No	Revision
CC 3059	02	

All dimensions to be checked on site ~~before work~~. Any discrepancy between this drawing and other information to be referred to Cotleigh Consulting. This drawing is copyright