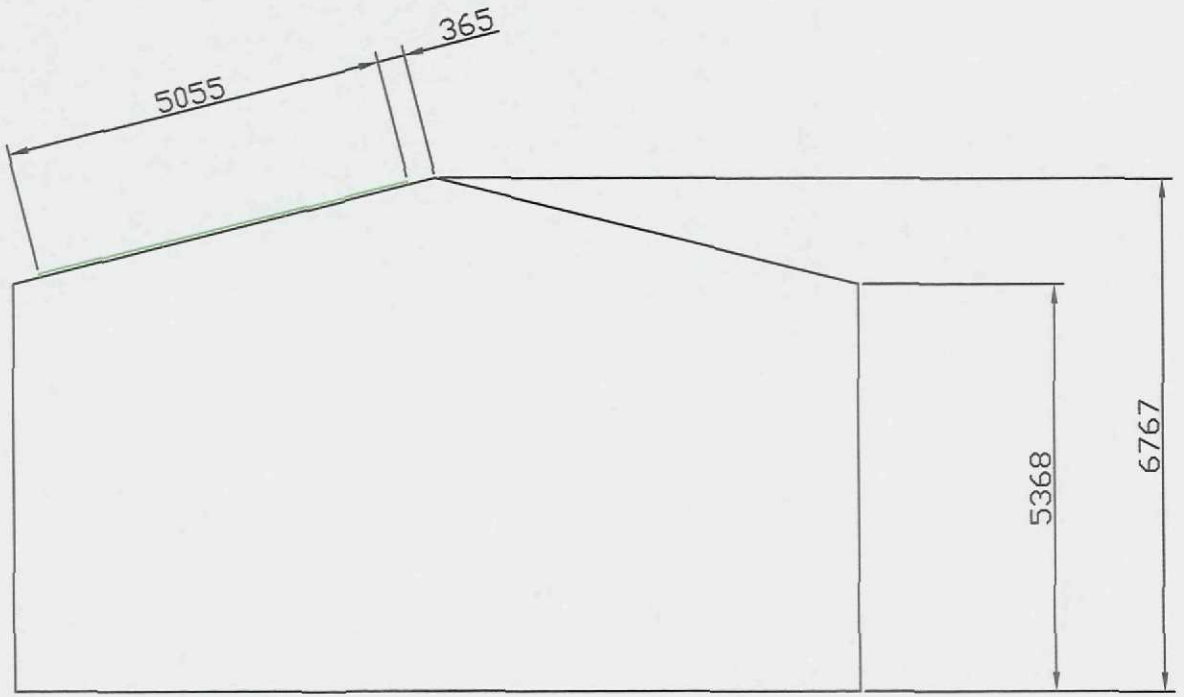


EAST ELEVATION

SHDC
Planning & Dev
04 JAN 2012
Ref: 0994-11

AW Consulting Little Bytham. NG33 4RA
01780 410182 07860 502999

CLIENT: LARK ENERGY LTD.		TITLE: SELECT TIMBER EAST ELEVATION - BLDG. 2	
DATE: 28/10/11	SCALE: 1:100	DAWN BY: A.M.W.	DRG. NO.: STP04 SHEET 2