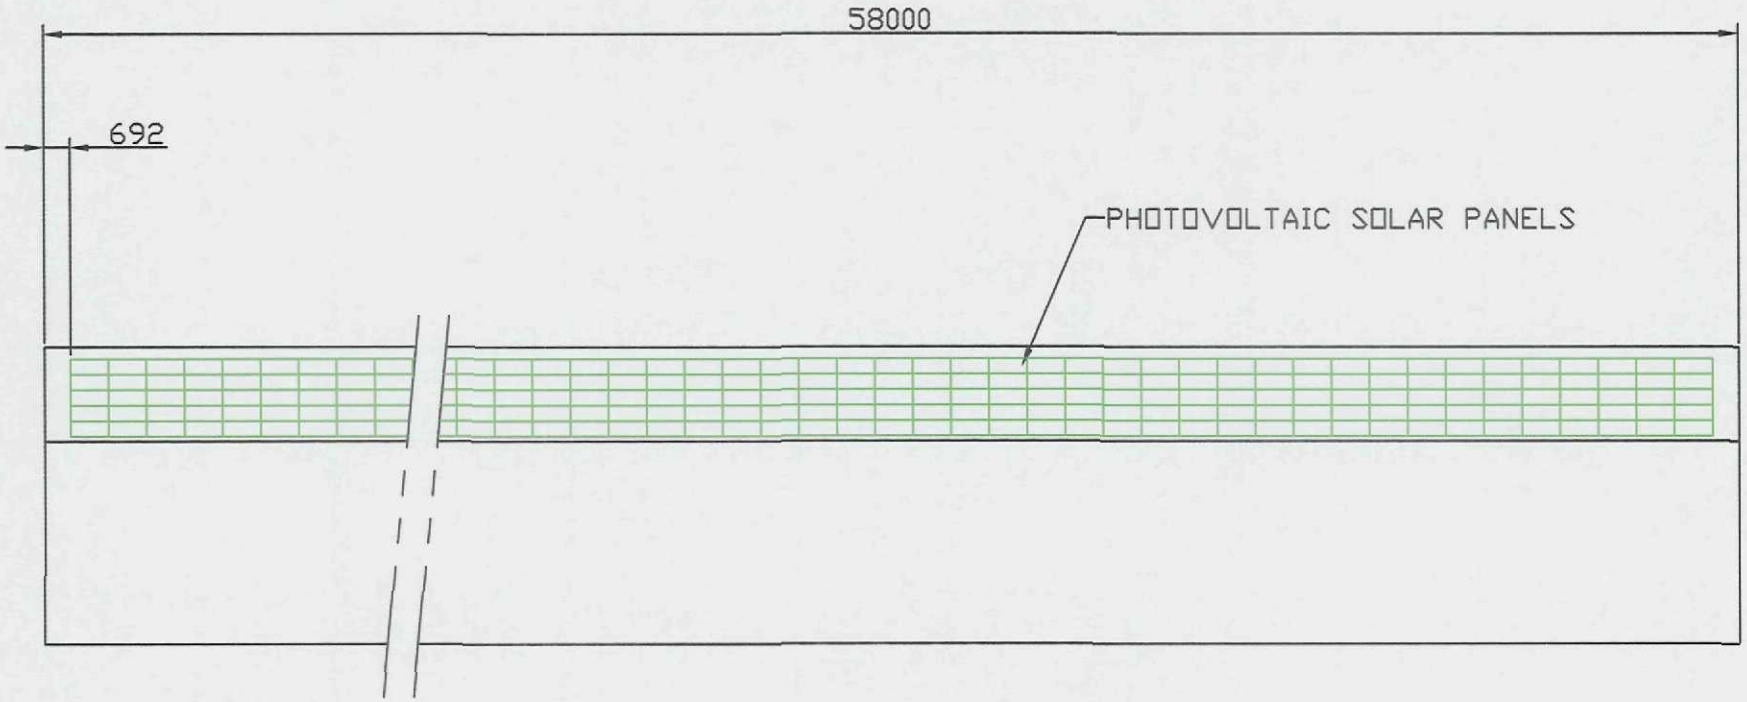


SOUTH ELEVATION

SHDC
Planning & Development
04 JAN 2012
Ref: 0994-11

AW Consulting
Little Bytham. NG33 4RA
01780 410182 07860 502999

CLIENT: LARK ENERGY LTD.		TITLE: SELECT TIMBER SOUTH ELEVATION - BLDG. 1	
DATE: 28/10/11	SCALE: 1:200	DAWN BY: A.M.W.	DRG. NO.: STP03 SHEET 1