



NORTH REAR.

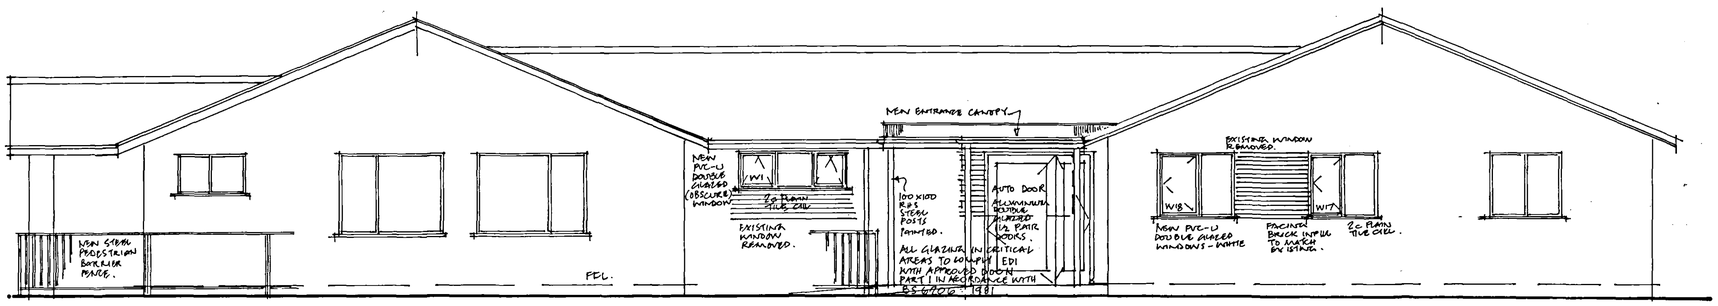


ELEVATION AS PROPOSED.

EXTERNAL DOOR SCHEDULE.

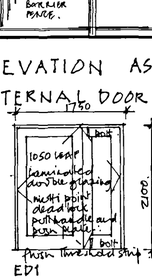

ED1

Double glazed polyester powder coated aluminium door set with astro opening to LH leaf with push pad opening to external and internal with manual operation of door arm/slide. Manufactured and installed by Lince Architectural Glazing. 25 main st. north kyme tel 01526 861333.

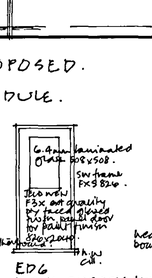

ED6

IRONMONGERY. Lloyd Norman.


1½ prs dog bolt hinges 370515.
1 set lever handle and backplate SAA. 231100 19Ø x HE
1 No mortice lock 57 backset 600102
2 No bawel bolts steel. 150 long.




ED7

1½ prs dog bolt hinges. 870 545.
1 No panic lock with push pad 120111
1 No external locking knob. 120127.
1 No fire exit sign 160551 RH
1 No sign push pad E open 160102
1 No fire exit push to window 160580 LH.

WINDOW SCHEDULE

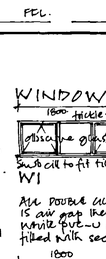

All double glazed PVC-U gap thermal broken white out-u windows. All filled with security locks.

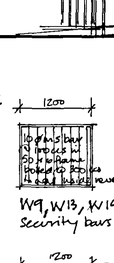


W9, W13, W14. Security bars.

W17. W18.

LINTOL SCHEDULE


1 Gi. CAVITY STEEL INSULATED LINTOL'S WITH MYLORD DP. TRAY AND STOP ENDS WITH WEEP HOLES AT 600 c/c.

LOCATION	REF.	LENGTH (incl 150 bearing)
ED1	L1/HD50	2100
ED6	L1/S100	1200
D20	L1/HD50	2100
D8	L1/HD50	1200
D7, D9	L1/HD50	2100
D19	BOX 100	1200
W10	L1/S100	2100
W17, W18	L1/S50	1500
H1	L1/HD50	1800
H2	L1/HD50	2100

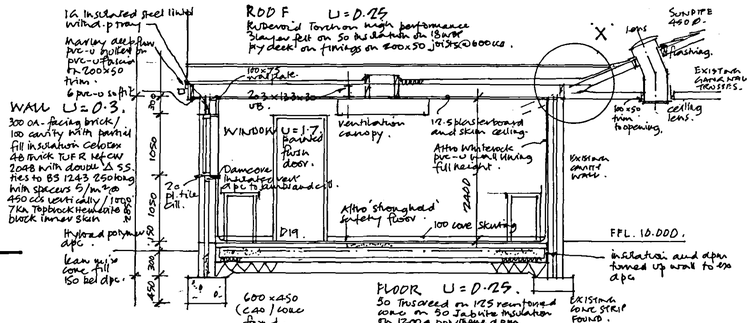

SECTION A-A.

SCALE 1:50.

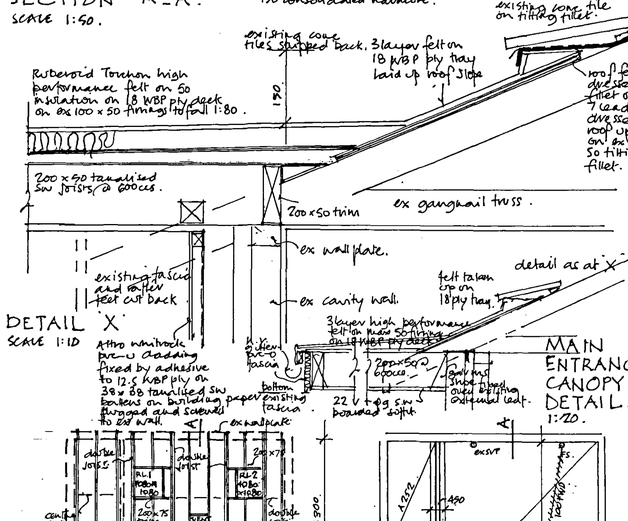



DETAIL X

SCALE 1:10

MAIN ENTRANCE CANOPY DETAIL.

1:20.

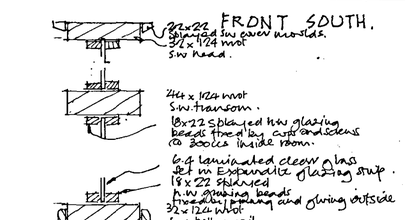

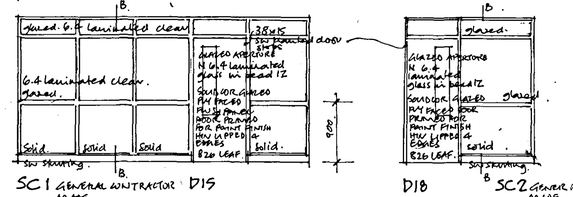


SC1 GENERAL WINTRACTOR MADE. D15

D18 SC2 GENERAL CONTRACTOR MADE D19.



D11.

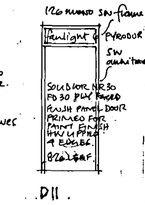


KITCHEN. ROOF PLAN


Scale 1:100.





INTERNAL DOOR SCHEDULE.


All doors and frames manufactured by Leaderfinish Shapland & Rose. PO Box 5404 Nottingham. NG16 4BU tel 0870 240 0666

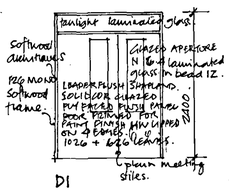


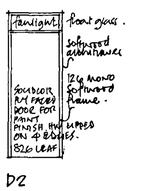


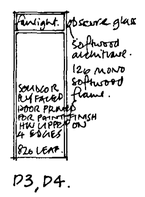

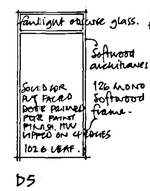

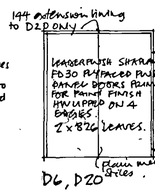

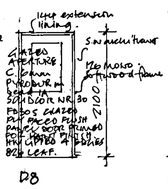

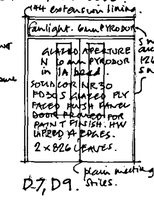

IRONMONGERY SCHEDULE.

All references from Chiltern Range by Lloyd Norman Ltd. Units 10-12 Attercliffe Common Ind Estate. Fell Road. Sheffield S9 2AL tel 0114 244 3350.

3 prs. S.S. class A butt hinges. 230007
1 No L shaped pull handle engraved pull. SAA. 03 2104.
1 No push plate engraved push SAA.
1 No O/H door closer parallel silver. 320012
2 No bawel bolts.
1 No mortice dead lock. heavy duty with thumb turn. 63 D430 + 62 D498 body
1 No kick plate. 150 S.S.S. 170283.
1 No door stop SAA. 230103.

1½ prs S.S. class A butt hinges 230007.
1 No L shaped pull handle engraved pull. SAA. 032104.
1 No push plate engraved push SAA.
1 No O/H door closer. parallel silver 320012.
1 No kickplate 150 S.S.S. 170283
1 No door stop SAA. 230103.
1 No pictogramme 160691
1 No pictogramme 180 691 "Toilets".

1½ prs S.S. class A butt hinges 230007.
1 No L shaped pull handle engraved pull. SAA. 032104.
1 No push plate engraved push SAA.
1 No O/H door closer. parallel silver 320012.
1 No kickplate 150 S.S.S. 170283
1 No door stop SAA. 230103.
1 No pictogramme. 160691 + 180892.

1 pr rising butt hinges. 370084.
1 No special needs indicator sec 03.
1 No pictogramme 160844.
1 No pictogramme 160893.

3 prs dog bolt hinges. 370515.
1 No mortice dead lock heavy duty. with thumb turn 63 D430 + 62 D498 body.
2 No bawel bolts.
2 No pull handles. SAA. 092201
1 No sign "Store"

1½ prs SS class A butt hinges 230007.
1 No pull handle engraved pull SAA. 092201.
1 No push plate engraved push.
1 No O/H door closer parallel silver 320012.
1 No mortice dead lock heavy duty 63 D430 + 62 D498 body
1 No kickplate 150 S.S.S. 170283.
1 No door stop SAA. 230103
2 No signs "Fire door keep shut". 160830.
1 No sign "Kitchen".

3 No. S.S. class A butt hinges. 230007.
2 No L shaped pull handles engraved pull SAA. 092201.
2 No push plates engraved push SAA.
2 No O/H door closers parallel silver 320012
2 No kick plates 150 S.S.S. 170283.
2 No door stops SAA. 230103.
4 No signs "Fire door keep shut". 160830.

1½ prs dog bolt hinges. 370515.
1 No L shaped pull handle. engraved pull SAA. 092201.
1 No push plate engraved. push SAA
1 No O/H door closer parallel silver 320012.
1 No kickplate 150 S.S.S. 170283
1 No multi point shoot lever lock 2302/2
1 No door stop SAA. 230103
1 set lever handles. and backplate to fit multi point lock SAA.

1½ prs S.S. class A butt hinges. 230007.
1 set lever handles and back plate SAA. 231100 19Ø x HE.
1 No mortice lock 57 backset 600102.
1 No door stop SAA. 230103.
1 No kickplate 150 SSS. 170283
1 No door stop SAA. 230103.

1½ prs SS class A butt hinges 230007.
1 set lever handles and backplate SAA. 231100 19Ø x HE.
1 No mortice lock 57 backset. 600102.
1 No door stop SAA. 230103.
1 No sign "Store".

1½ prs SS class A butt hinges. 230007.
1 set lever handle and backplate SAA 231100 19Ø x HE
1 No mortice lock 57 backset. 600102.
1 No door stop SAA. 230103.
1 No sign "Staff"
Door D10
1 No sign "Staff Toilet"

SHDC Planning & Development 22 JUL 2005 Ref: 995/05

DETERMINED

Rev.	Date	Description	By	Chk'd
		PLAN		

HBS Business Services
Mill House
Brayford Wharf North
Lincoln, LN1 1YT
Tel: 01522 836836
Fax: 01522 516050
Web: www.hbs.uk.com

Client: Ruby Hunt Trust

Project: Donington Community Centre

Drawing Title: ELEVATIONS, SECTION & DETAILS.

Drawn By: | Checked By: DS

Scale: 1:50, 1:10, 1:5, 1:100. | Date: 5.7.05.

Project No.: X/032/0001 | Drawing No.: 03. | Revision: 1/4

Drawing Status: TENDER.