

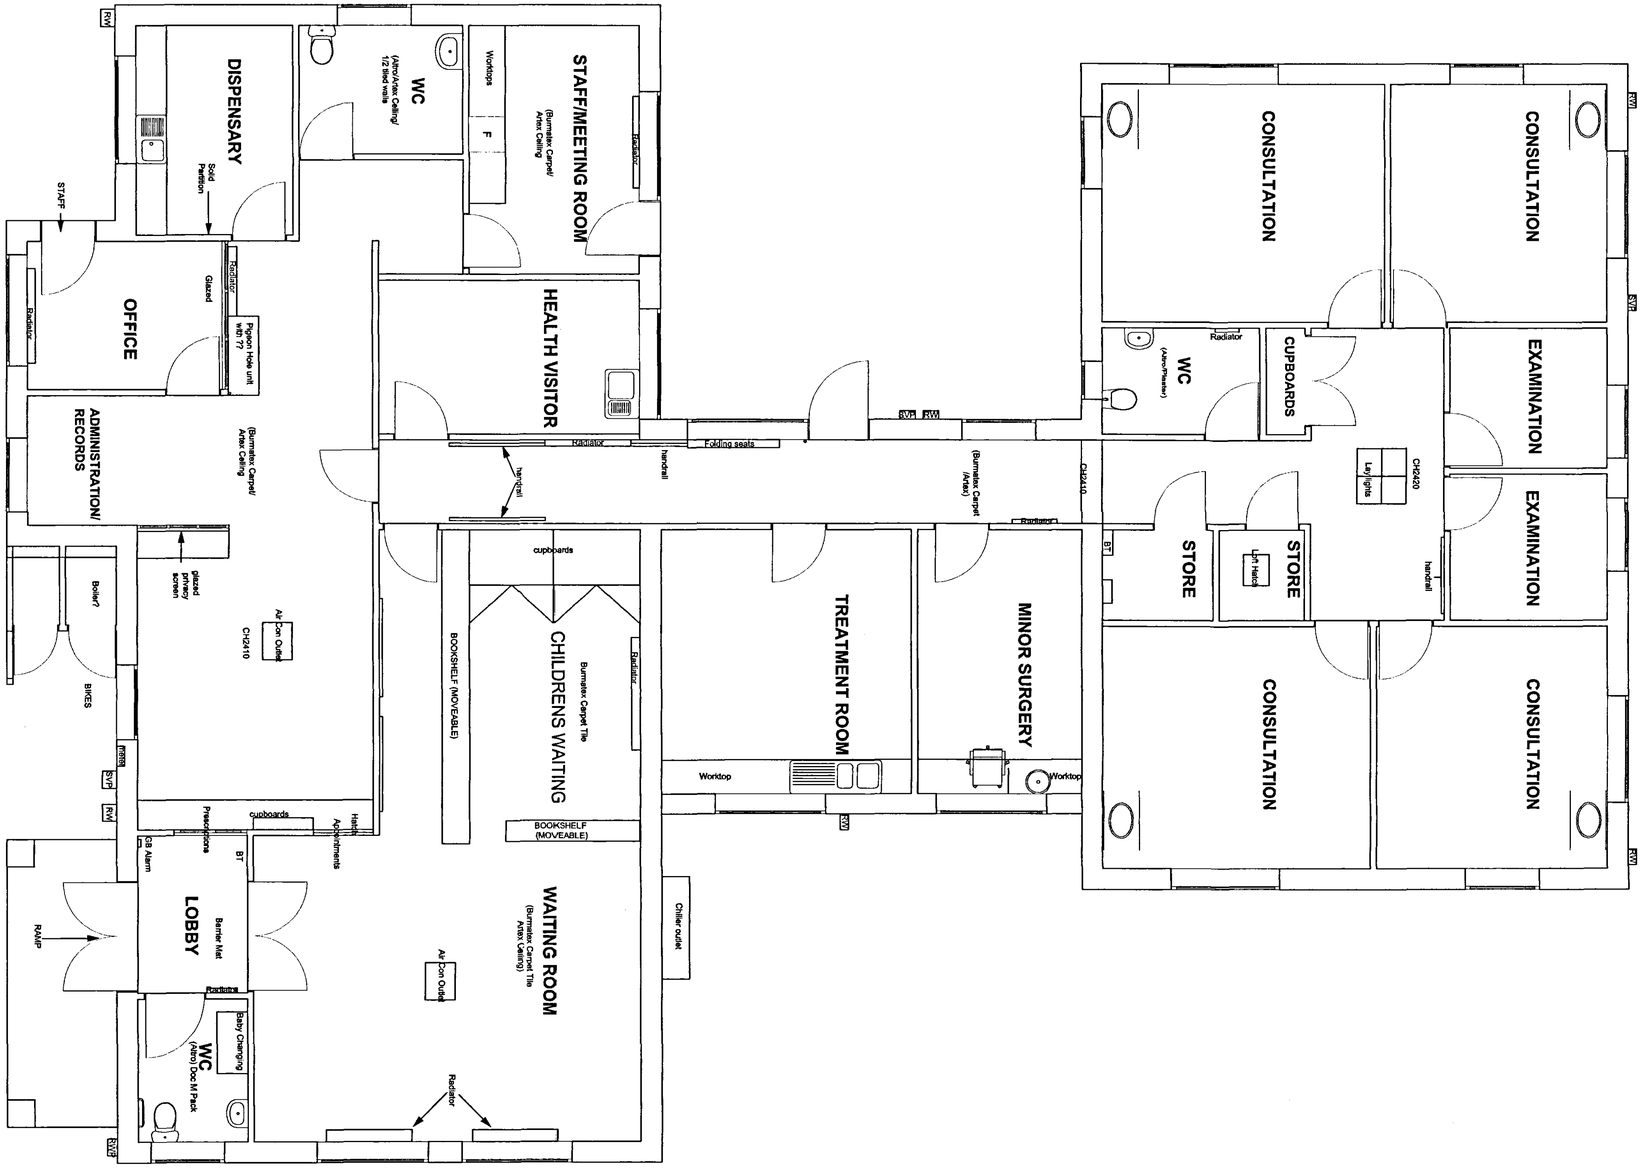


Plan as Existing 1:50

All Dimensions and Levels to be verified on site.
Only Figured Dimensions to be used.
Do not scale this drawing.
Any discrepancies to be notified to the originator of this drawing immediately.
If in doubt, ask.
Copyright is reserved by them and the drawing is issued on the condition that it is not copied, reproduced, retained, or disclosed to any unauthorised person, either wholly or in part without consent.

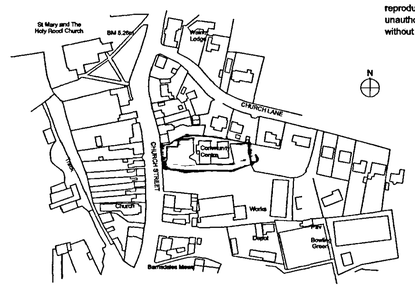

Location Plan 1:2500

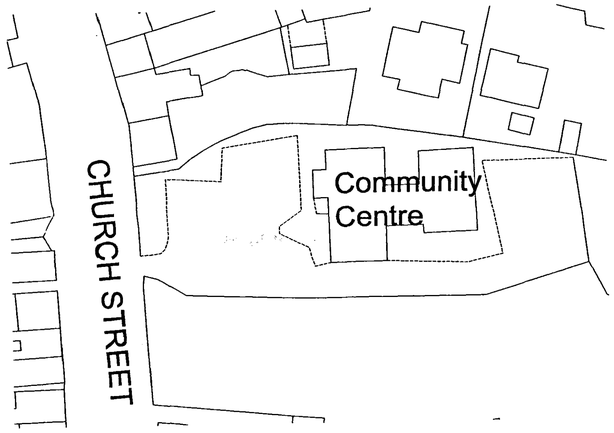

Site Plan 1:500

DETERMINED PLAN

SHDC
Planning & Development
22 JUL 2005
Ref: 995/05

Rev.	Date	Description	By	Chk'd
				DS

HBS Business Services
Mill House
Brayford Wharf North
Lincoln, LN1 1YT

Tel: 01522 836836
Fax: 01522 516050
Web: www.hbs.uk.com

Client
Ruby Hunt Trust

Project
Donington Community Centre

Drawing Title
Existing Floor Plan and Site Plan

Drawn By	Checked By
JLH	DS

Scale	Date
1:50/1:500/1:2500	April 2005

Project No.	Drawing No.	Revision
X/032/0001	001	

1/4

Drawing Status
~~Preliminary~~ TENDER