


2.4 m

14.4 m

SOUTH HOLLAND DC
HOUSING & PLANNING
22 AUG 2001
Ref.

DETERMINED
PLAN


Scale 1:100
FRONT ELEVATION
C.B.ARMSTRONG
13/08/2001

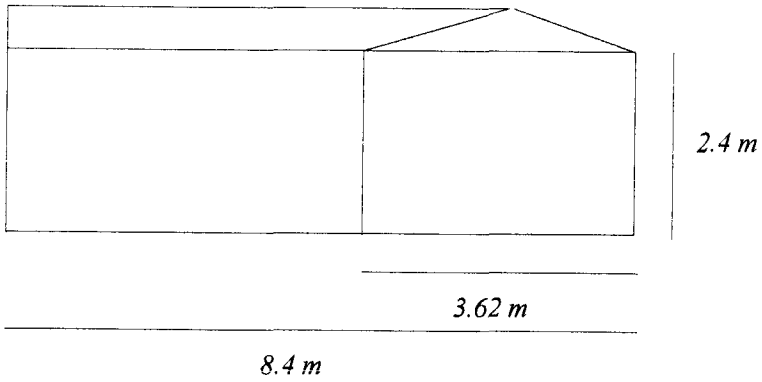


SOUTH HOLLAND DC
HOUSING & PLANNING
22 AUG 2001

DETERMINED
PLAN

Scale 1:100
SIDE ELEVATION
C.B.ARMSTRONG
13/08/01

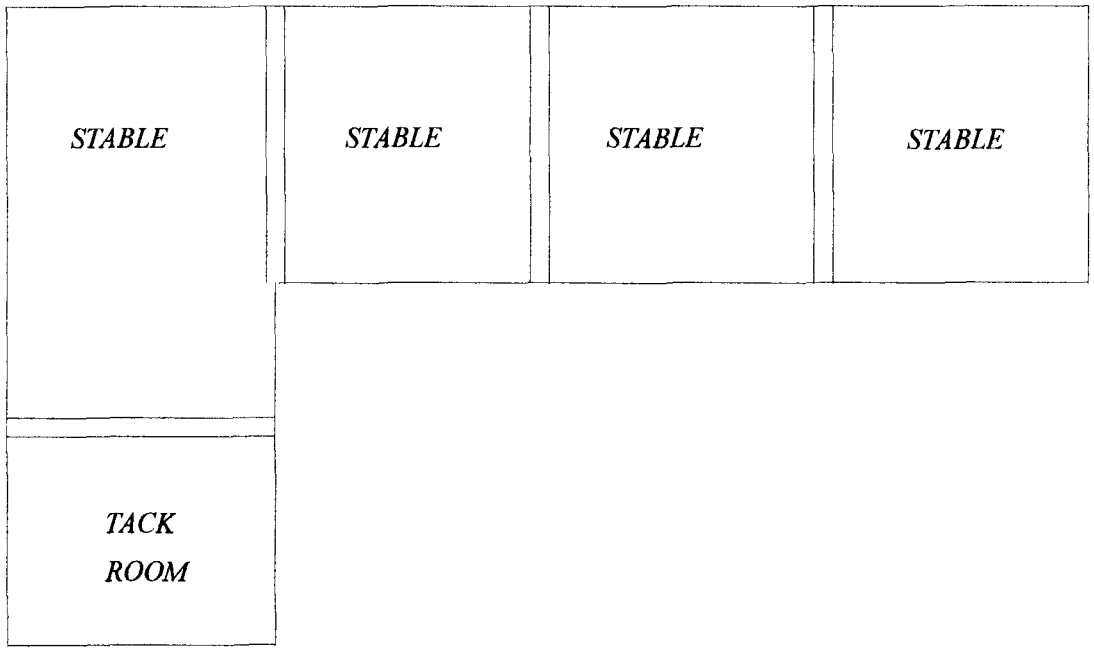


Scale 1:100
PLAN LAYOUT
C.B.ARMSTRONG
13/08/01

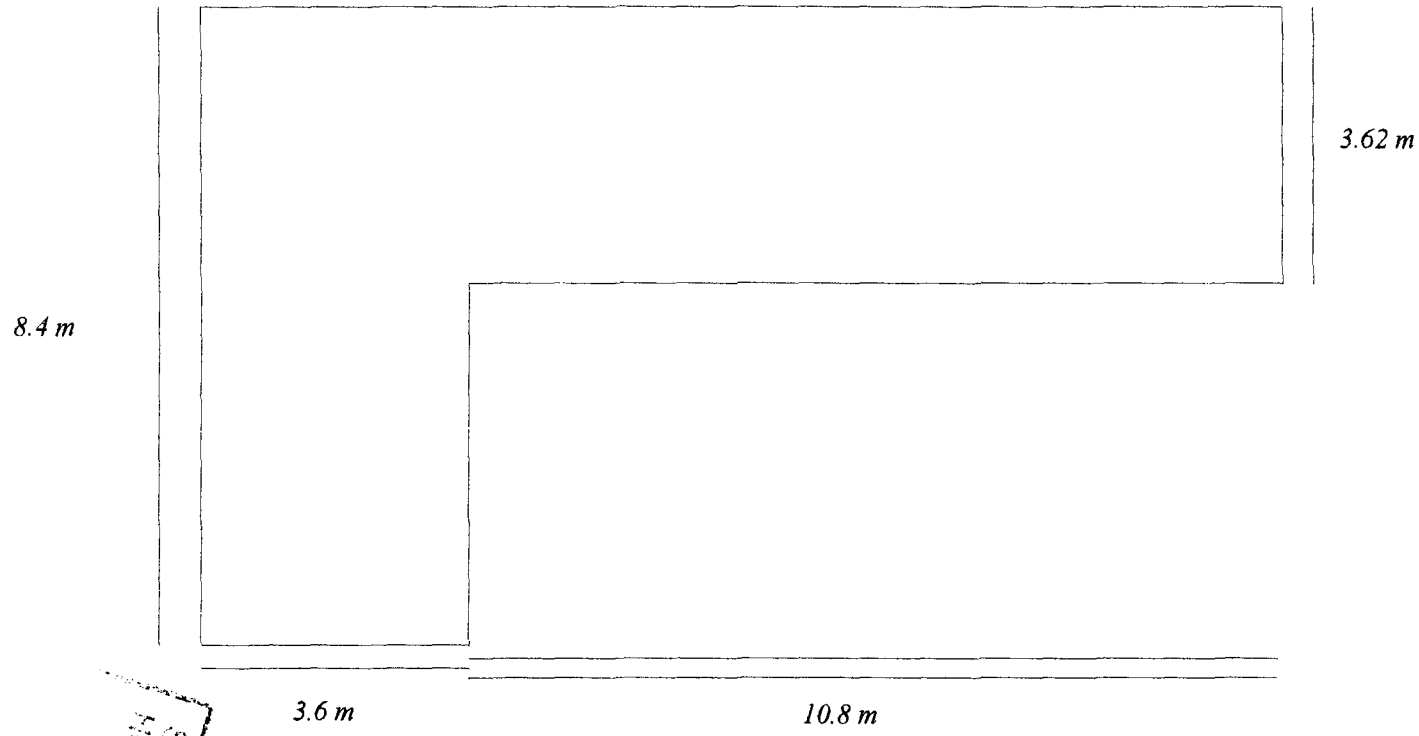

DETERMINED
PLAN

Scale 1:100
PLAN ELEVATION
C.B.ARMSTRONG
13/08/01

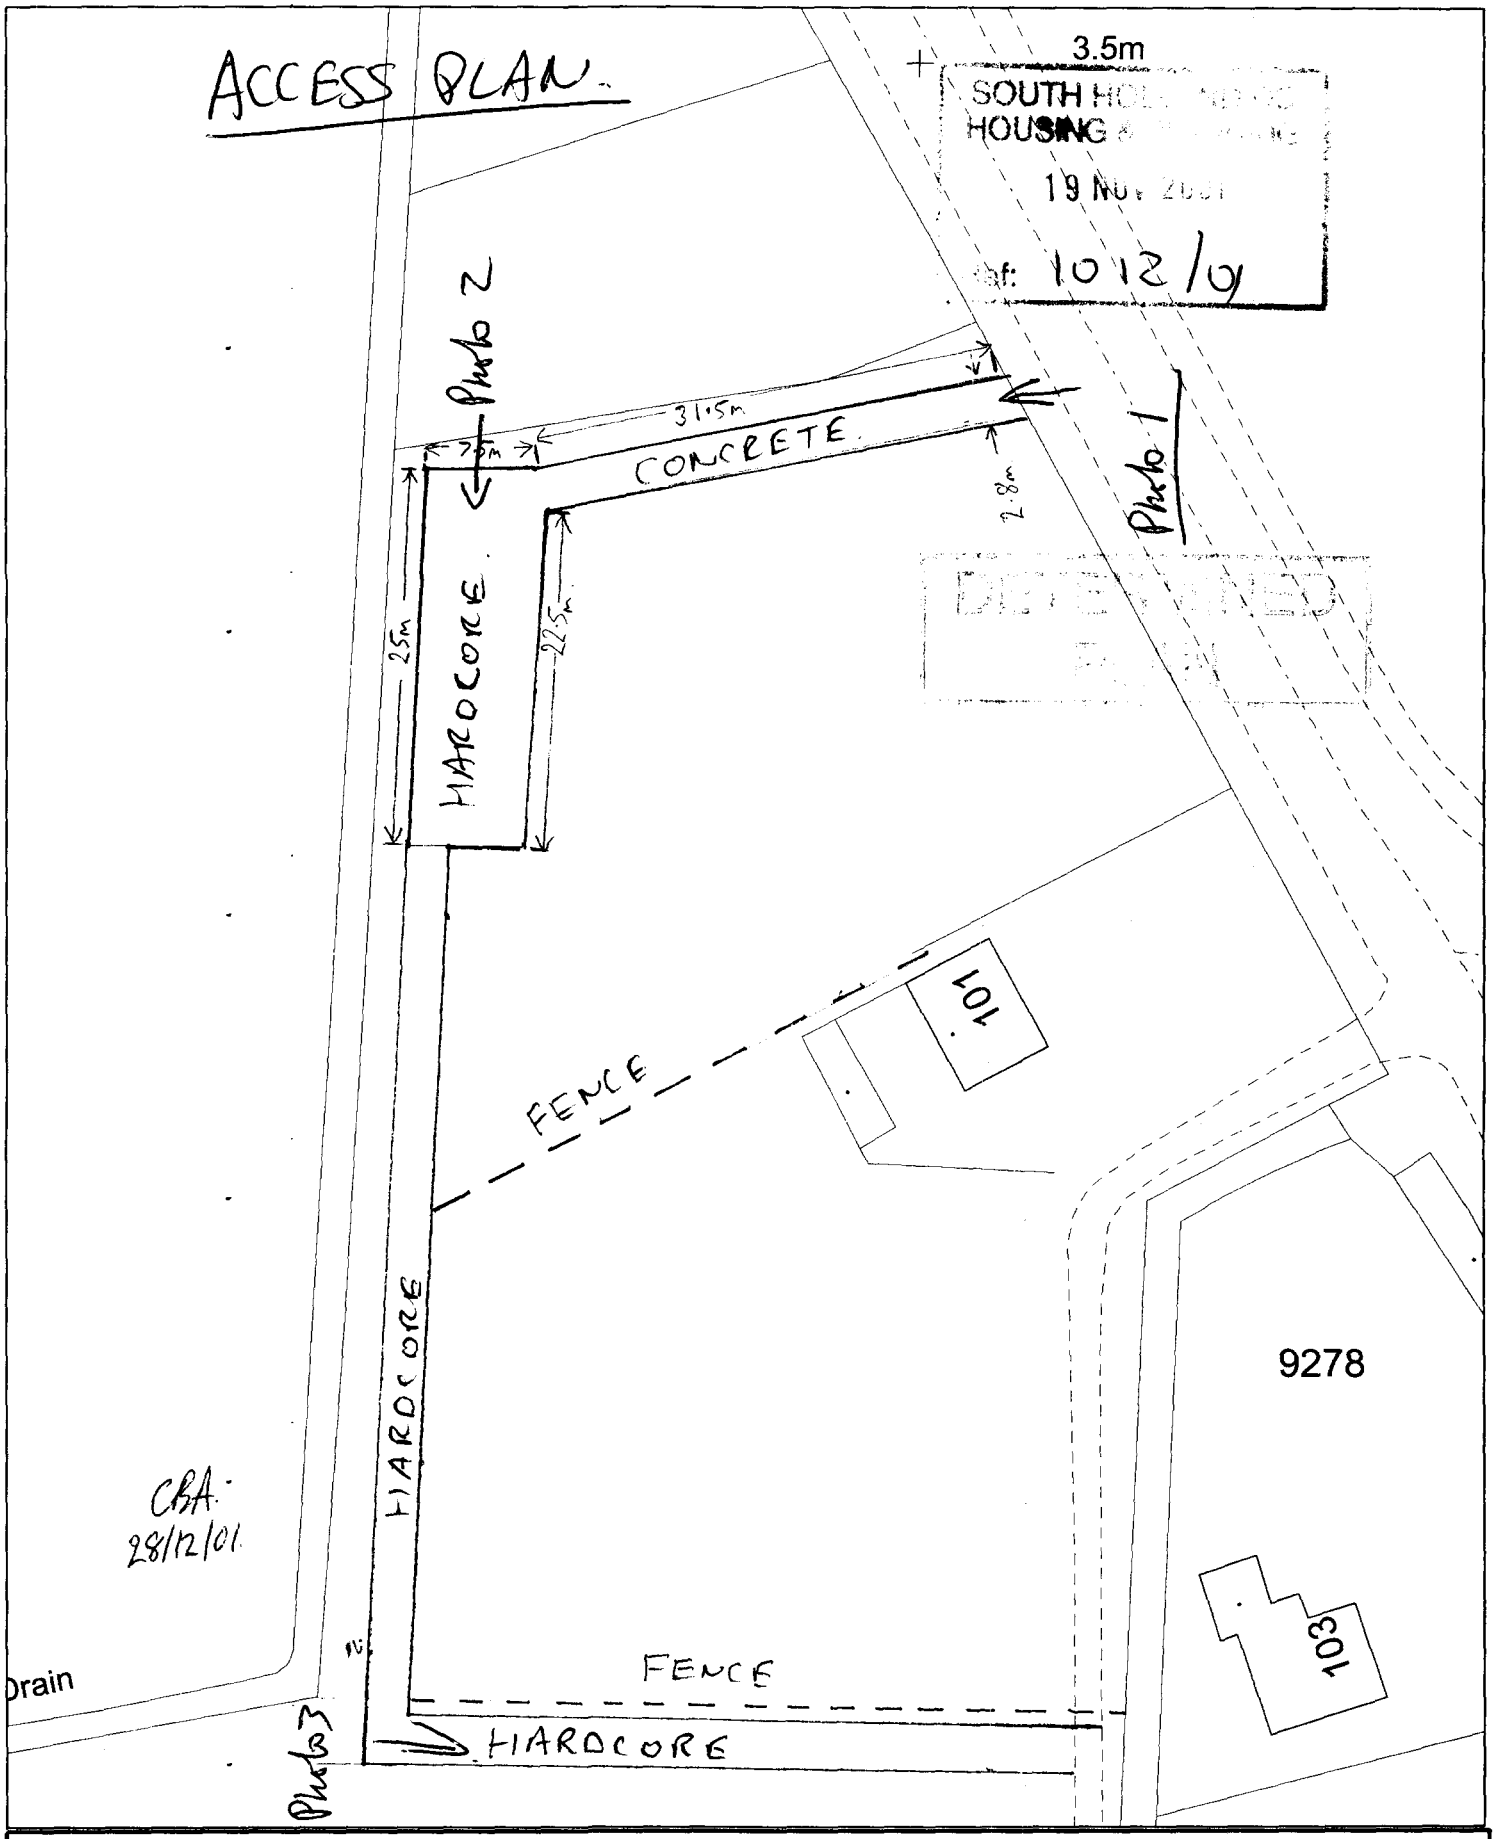

SOUTH HOLLAND DISTRICT COUNCIL


Council Offices, Priory Road, Spalding, Lincolnshire PE11 2XE

This copy has been produced specifically for the map return scheme purposes only. No further copies may be made.

Scale: 1:500

This map is reproduced from Ordnance Survey material with permission of Ordnance Survey on behalf of Her Majesty's Stationery Office (c) Crown copyright. Unauthorised reproduction infringes Crown copyright and may lead to prosecution or civil proceedings. South Holland District Council LA079413 2001

N

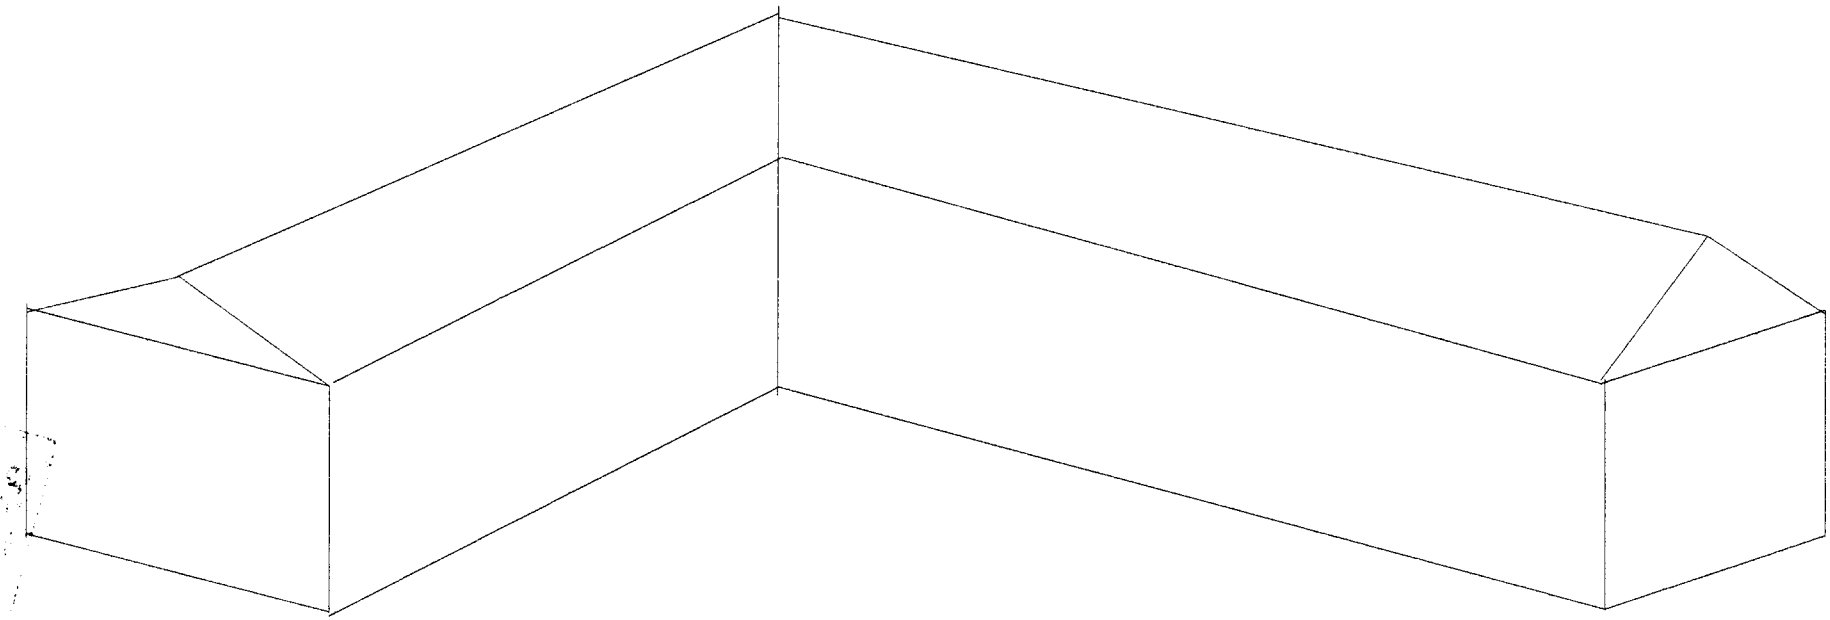

NOT TO SCALE
OBLIQUE VIEW
C.B.ARMSTRONG
13/08/01