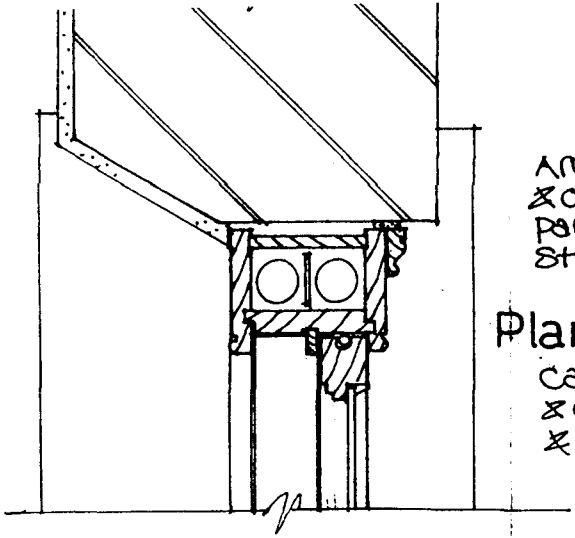



Architraves, lining, inner & outer linings, staff bead parting bead & slip & stile as section above.


Plan

Cast iron sash weights & C.I./brass axle pulleys & rot resistant cords


DETERMINED PLAN

SOUTH HOLLAND DC
HOUSING & PLANNING
23 SEP 1997
Ref: 1023/97

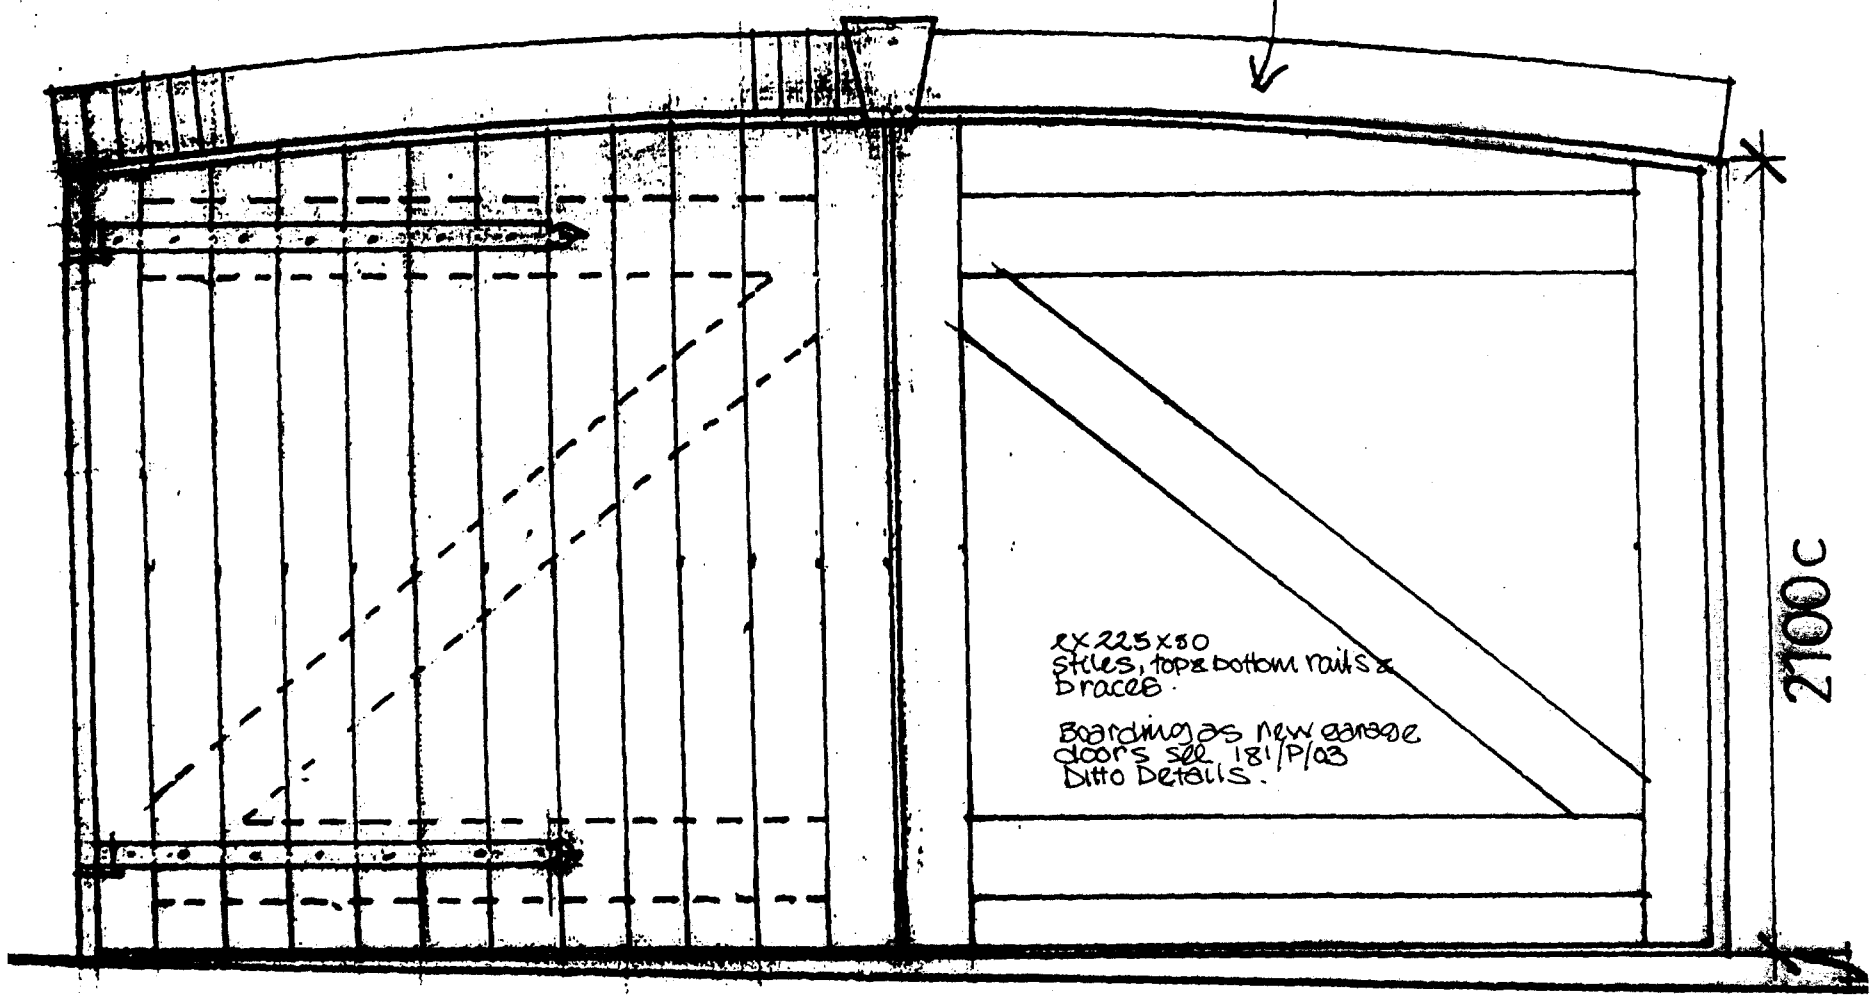

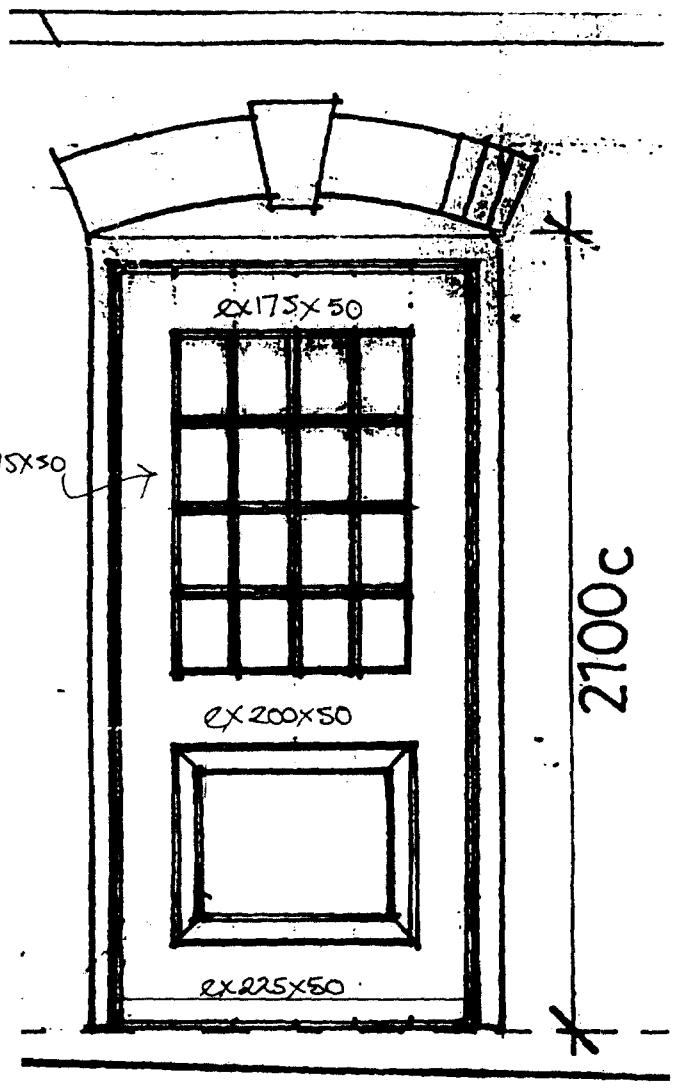

Details as 181/P/03
rear house door

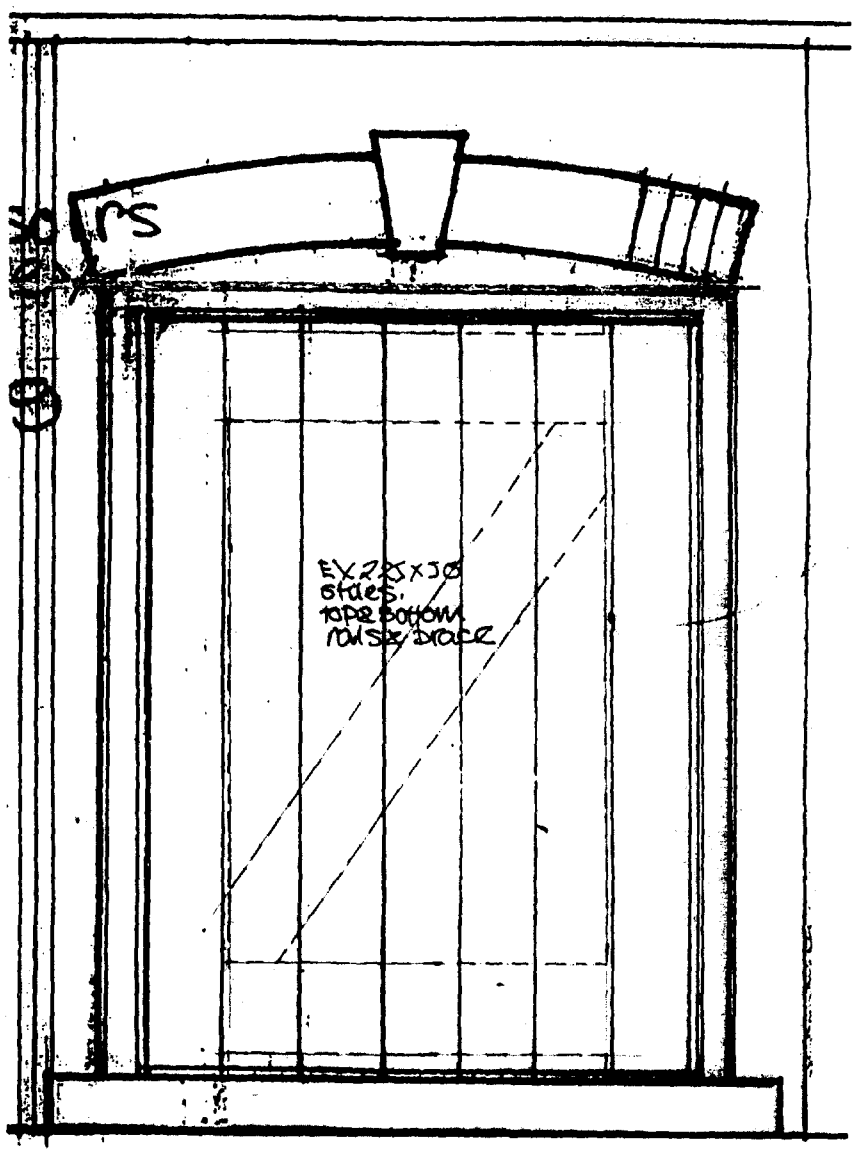

Details as 181/P/03 garage
doors.
Frame as rear house door
but ex 100x125

DETERMINED
PLAN

SOUTH HOLLAND DC
HOUSING & PLANNING
23 SEP 1997
Ref: 1023/97

SOUTH HOLLAND DC
HOUSING & PLANNING
22 AUG 1997
Ref:


Job Church House Donington

Drwg. Altered & New Garage Doors

Scale	Rev. Drn.	Date
1:20	C	20.08.97

Drwg. No. 181 P 04

PILLING & Co ARCHITECTS
94 WEST PARADE · LINCOLN LN1 1JZ
Telephone 0522 538544

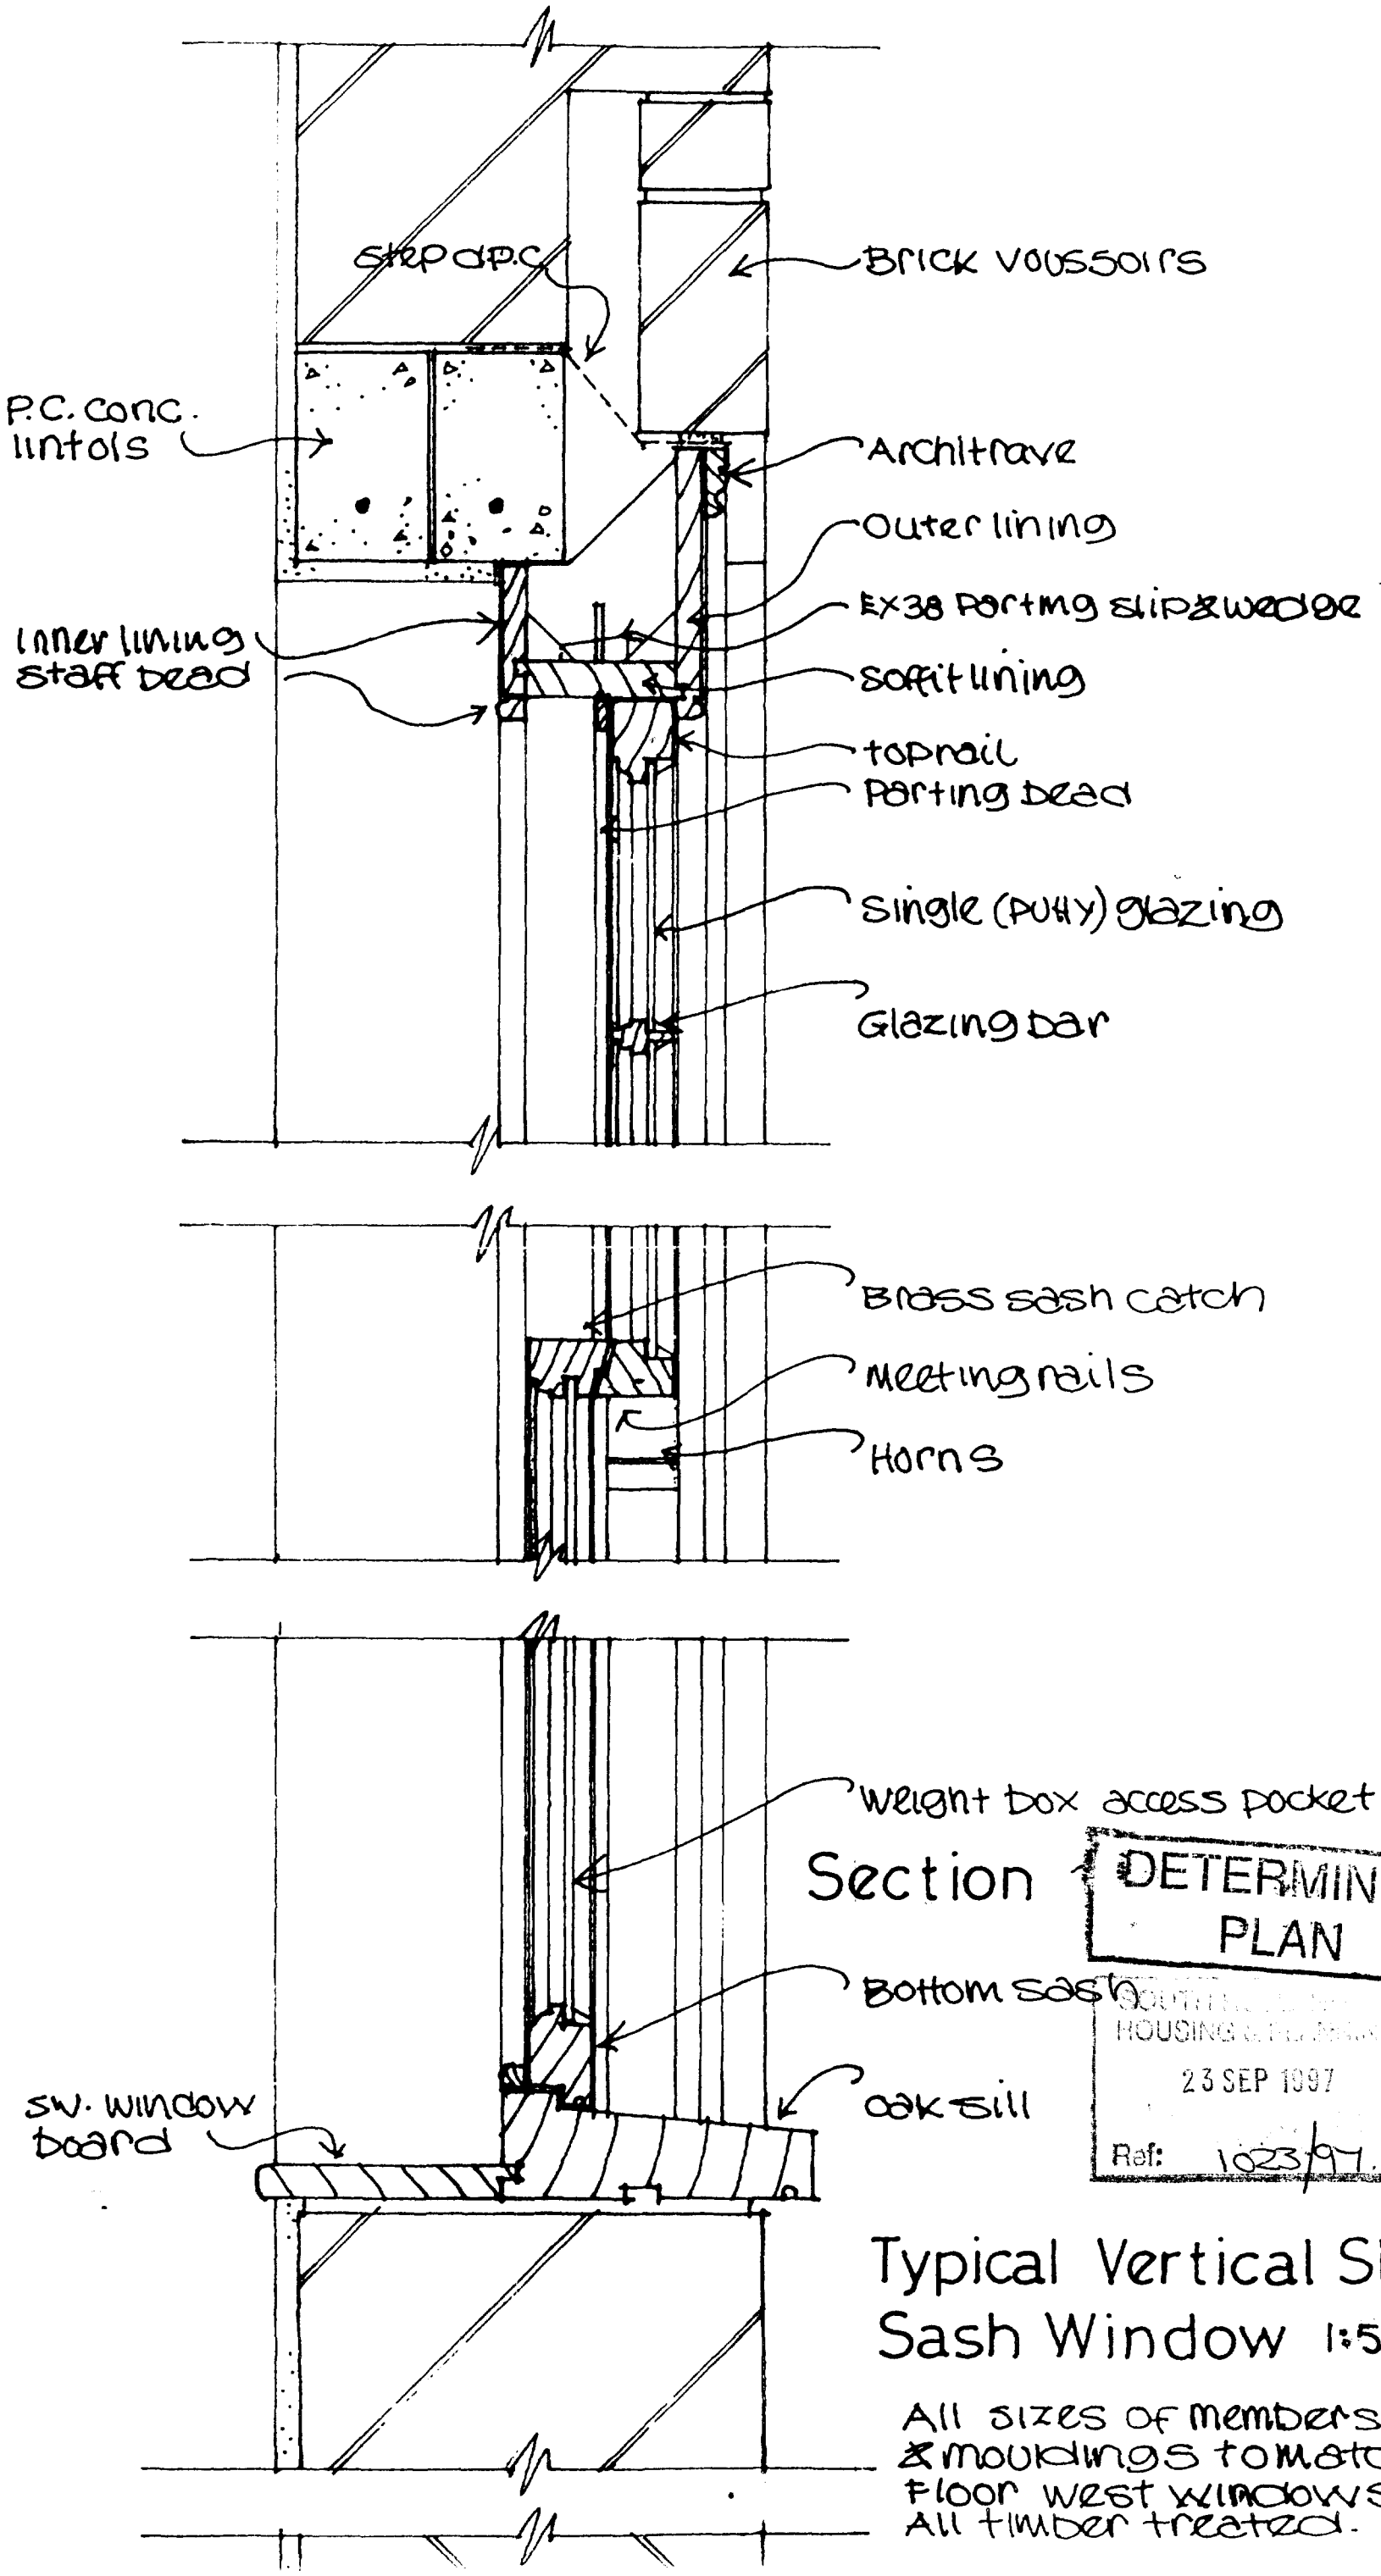


Section

DETERMINED
PLAN
HOUSING
23 SEP 1997
Ref: 1023/97


Typical Vertical Sliding Sash Window 1:5

All sizes of members, details & mouldings to match 2nd floor west windows.
All timber treated.

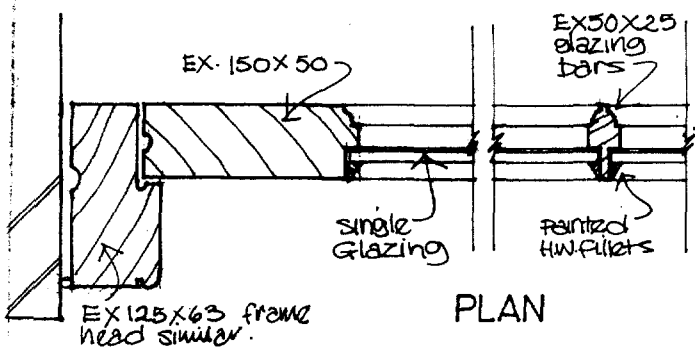


PLAN

1:5

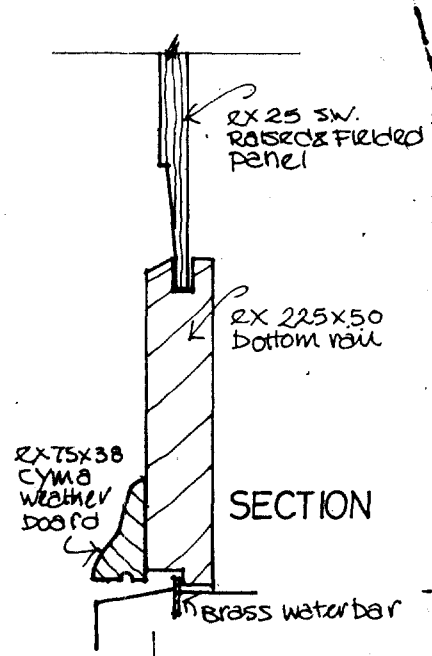


SECTION

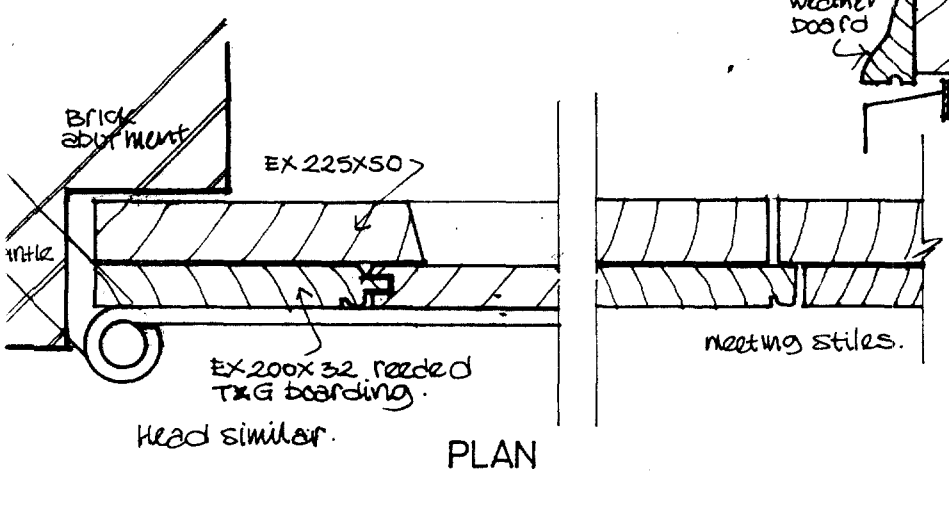

PLAN



1:20

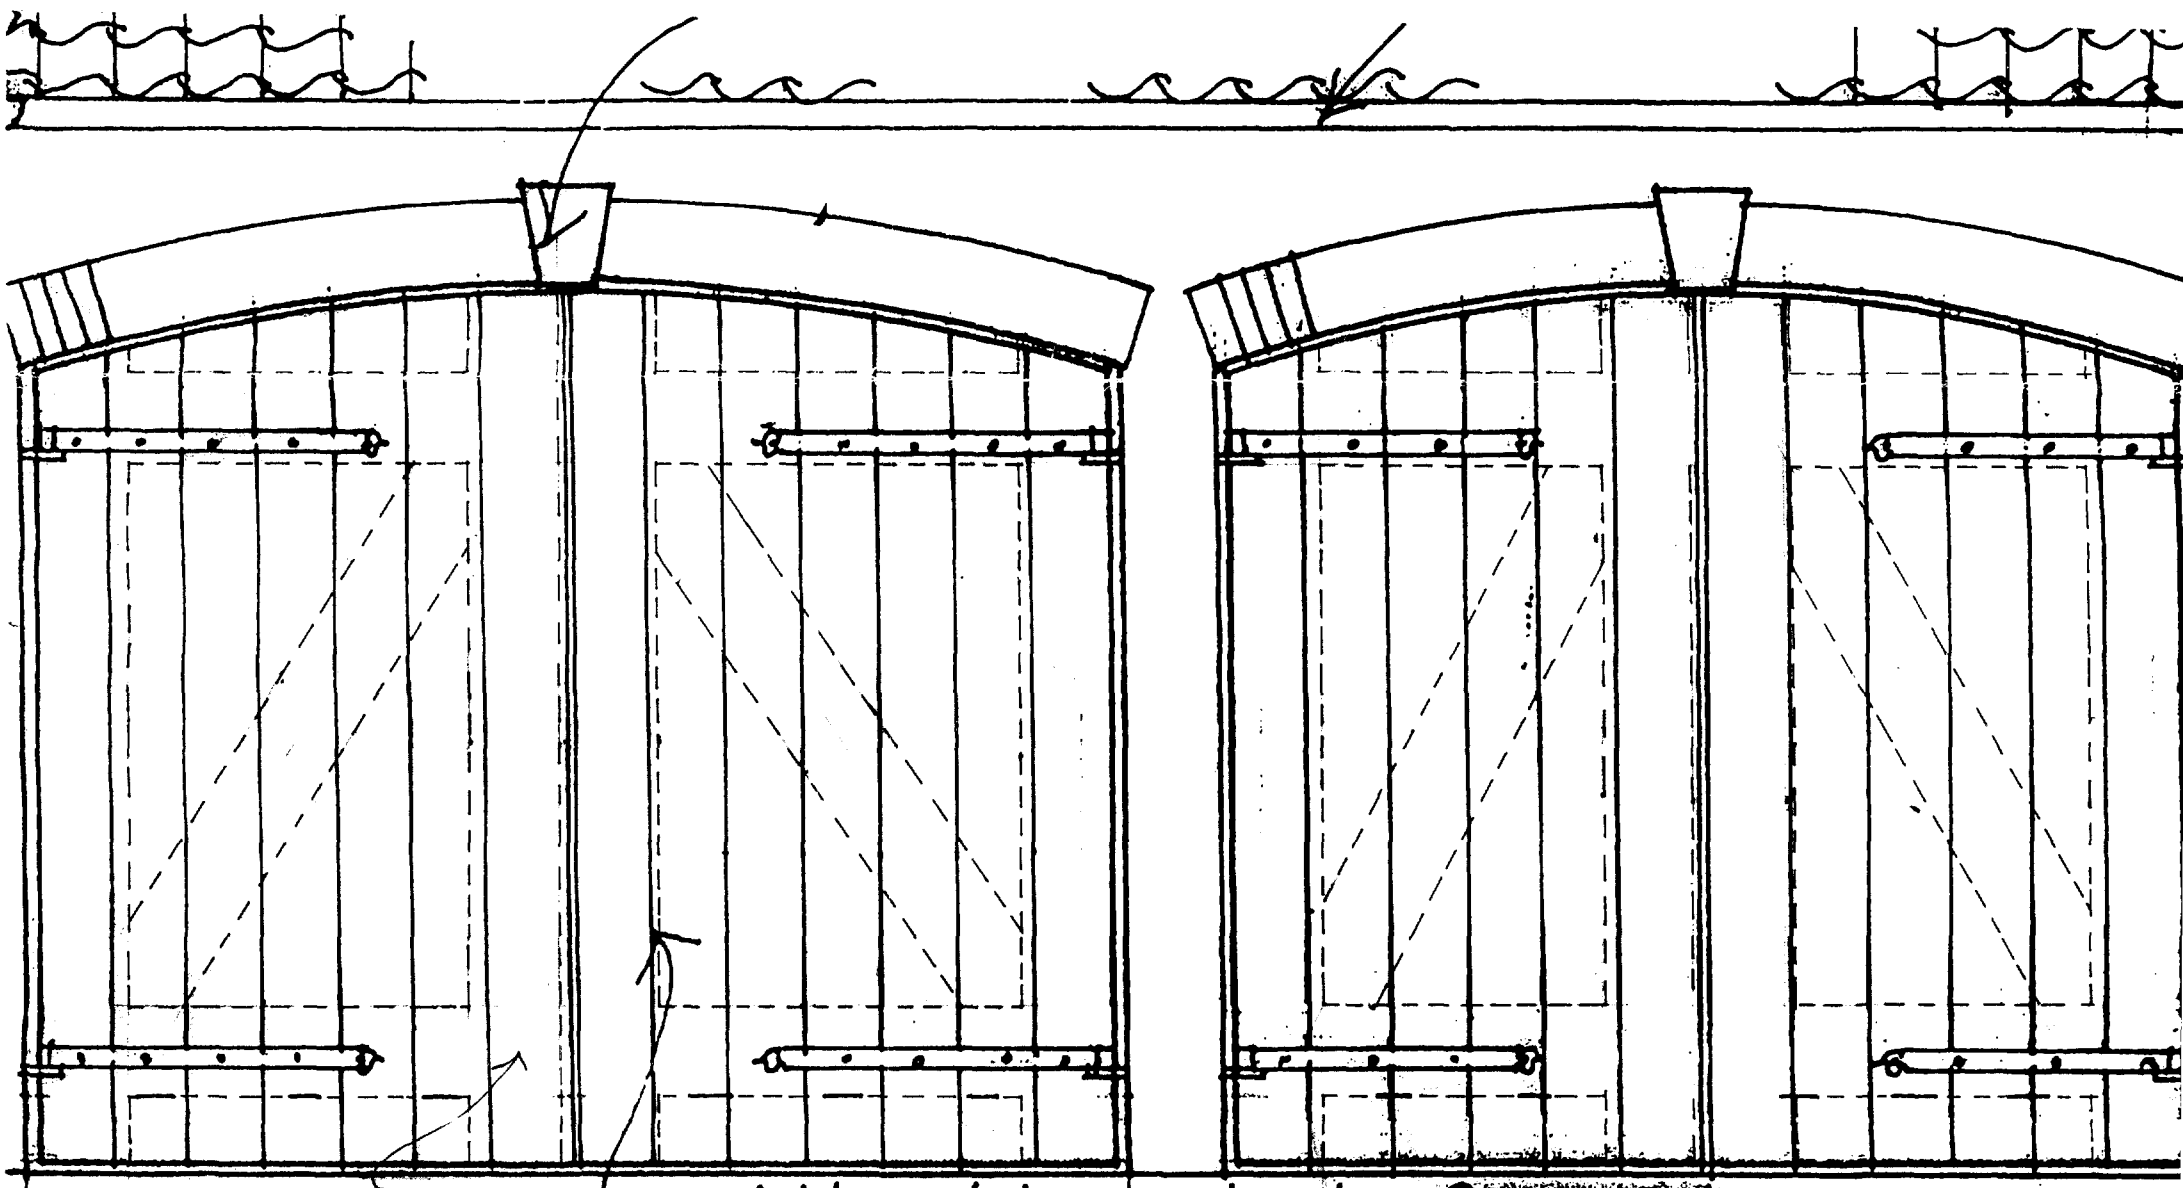

1:20

SOUTH HOLLAND DC
HOUSING & PLANNING
23 SEP 1997
Ref: 1023/97

DETERMINED PLAN

SOUTH HOLLAND DC
HOUSING & PLANNING
22 AUG 1997
Ref:


		Rev.	Date
Job Church House Donington	Scale 1:5 & 20	Drn. R	Date 20.08.97
Drwg. Rear House & New Garage Doors & Details	Drwg. No. 181 P 03		

PILLING & Co ARCHITECTS


94 WEST PARADE · LINCOLN LN1 1JZ Telephone 0522 538544

No dimensions to be scaled


©

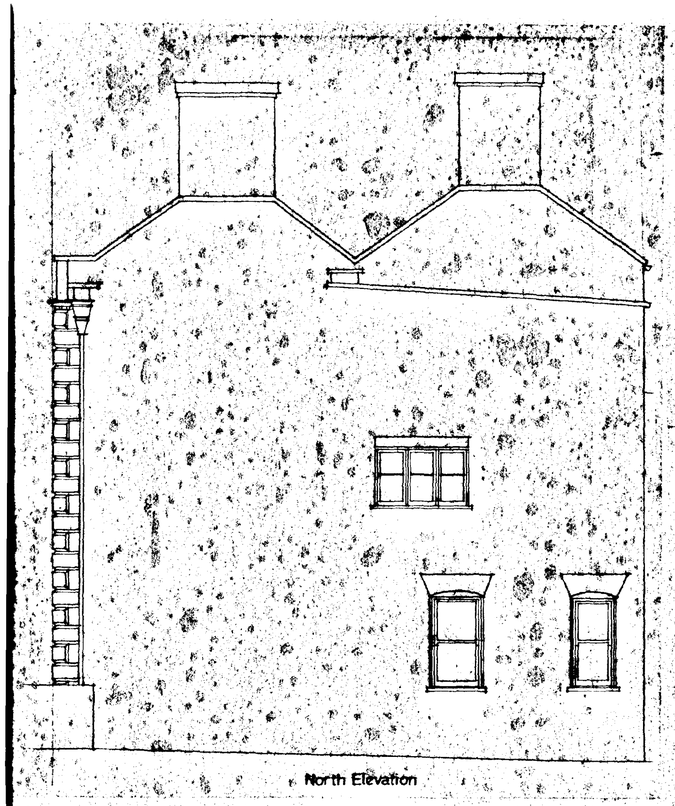


North Elevation

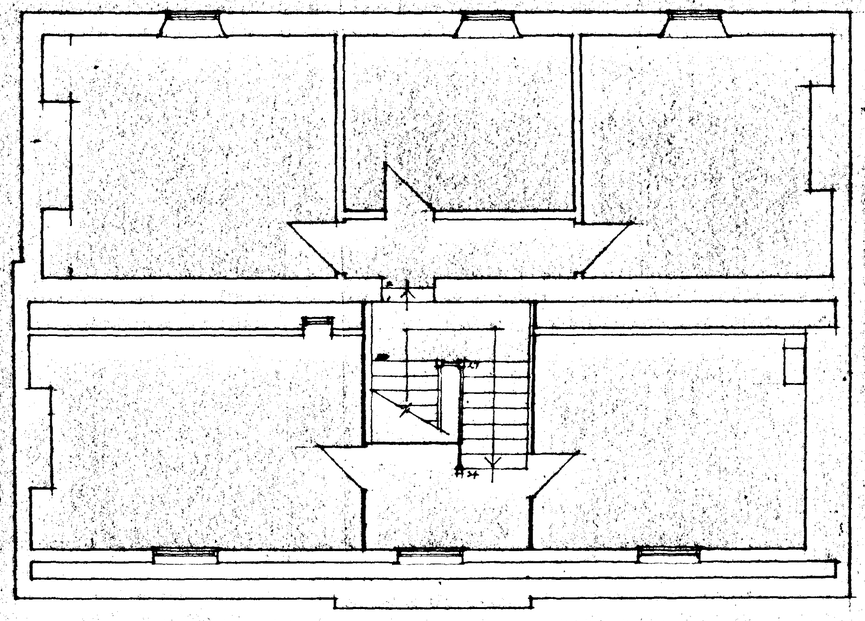

Second Floor

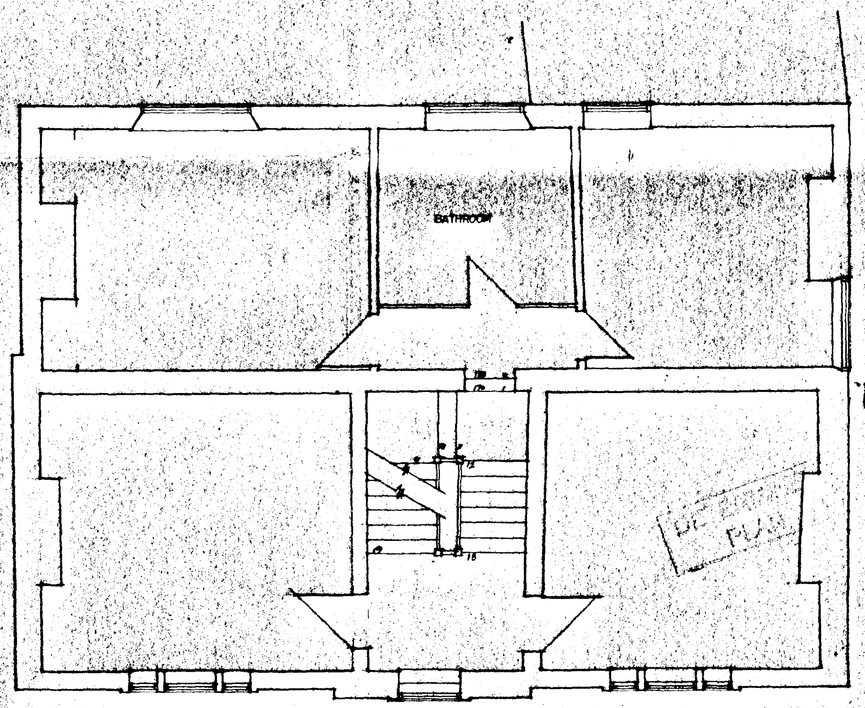

First Floor

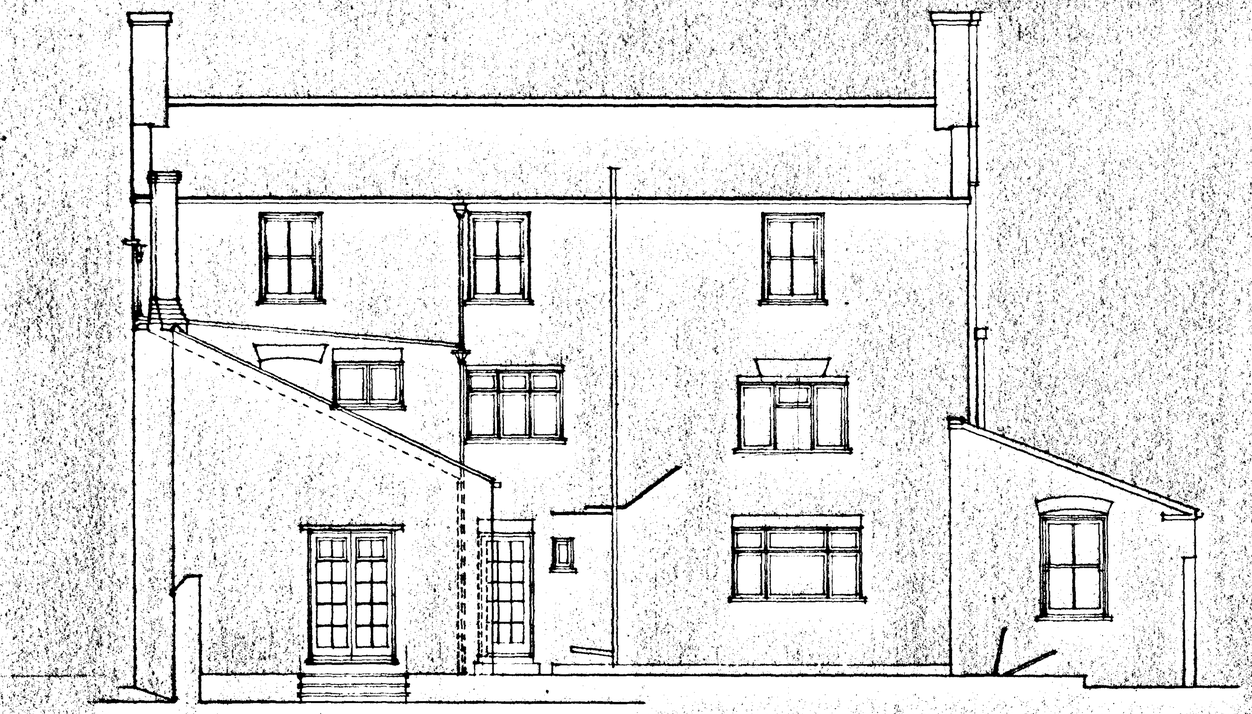

West Elevation

SOUTH HOLLAND DC
HOUSING & PLANNING.
29 MAY 1997
Ref.

North elevation as altered

Job Church House Donington	Scale 1:50	Dsn R	Date 24.12.96.
Drwg 1st & 2nd Floor Plans & West Elevation Extg.	Drwg No 181 | S | 02		A

PILLING & Co ARCHITECTS
94 WEST PARADE · LINCOLN LN1 1JZ
Telephone and Facsimile 01522 538544

No dimensions to be scaled