

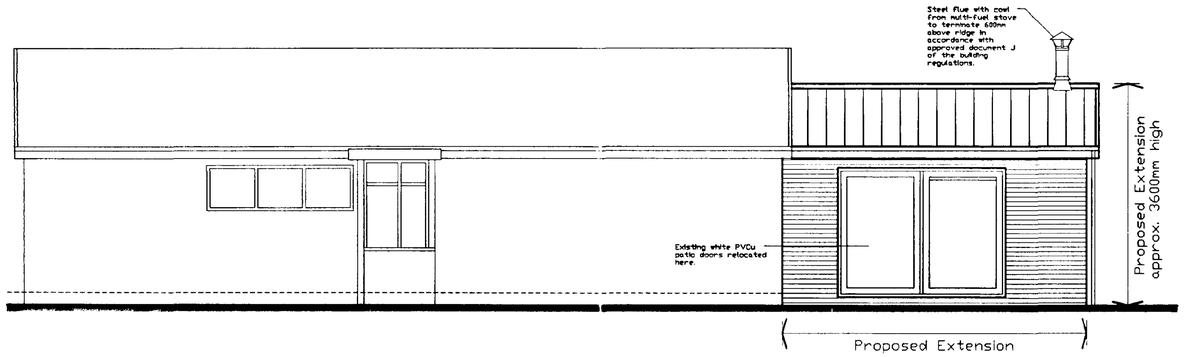


West Elevation as Proposed
Scale 1 : 50

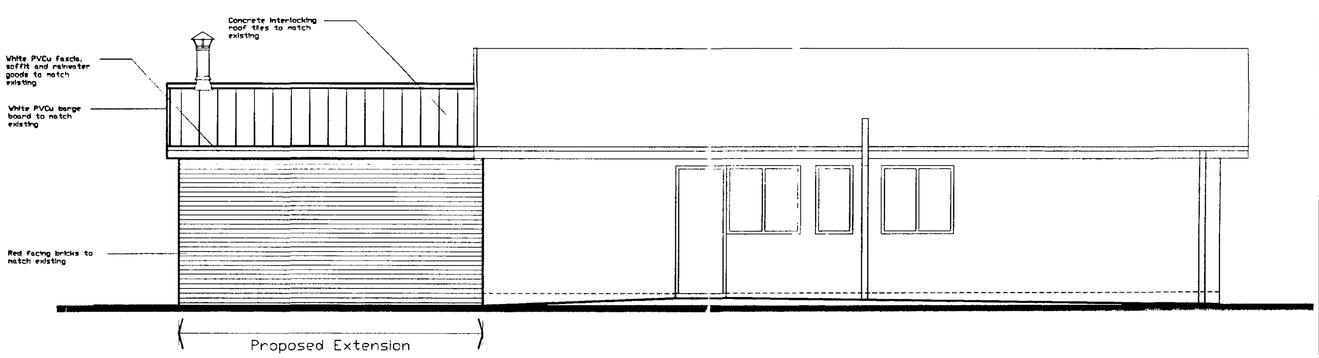


East Elevation as Proposed
Scale 1 : 50

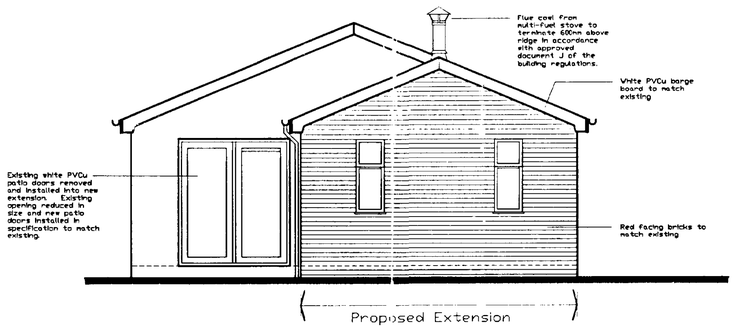


South Elevation as Proposed
Scale 1 : 50

B e e c h G r o v e

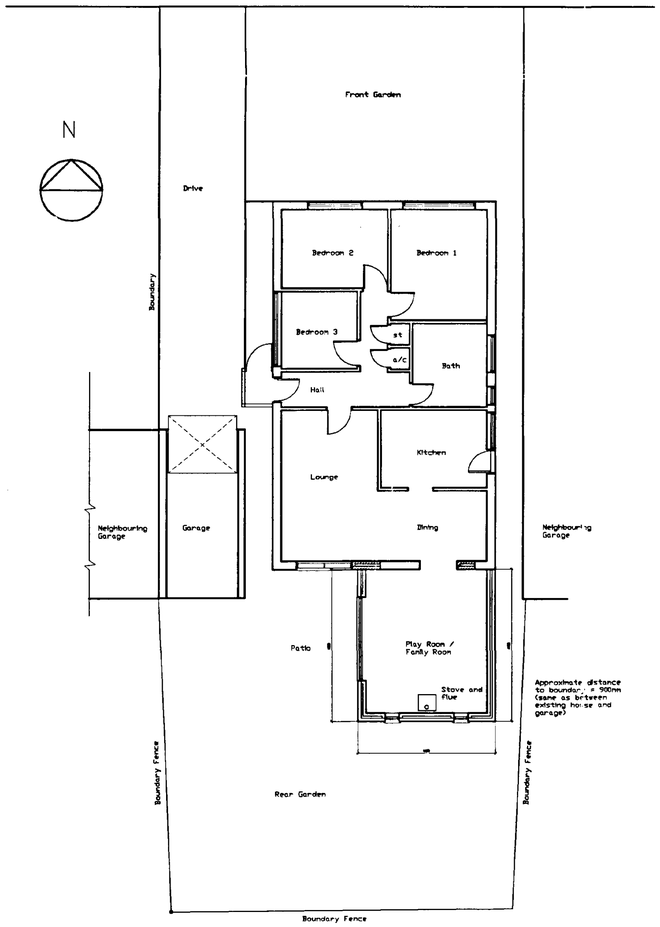

Site Plan & Plan as Proposed
Scale 1 : 100

B e e c h G r o v e

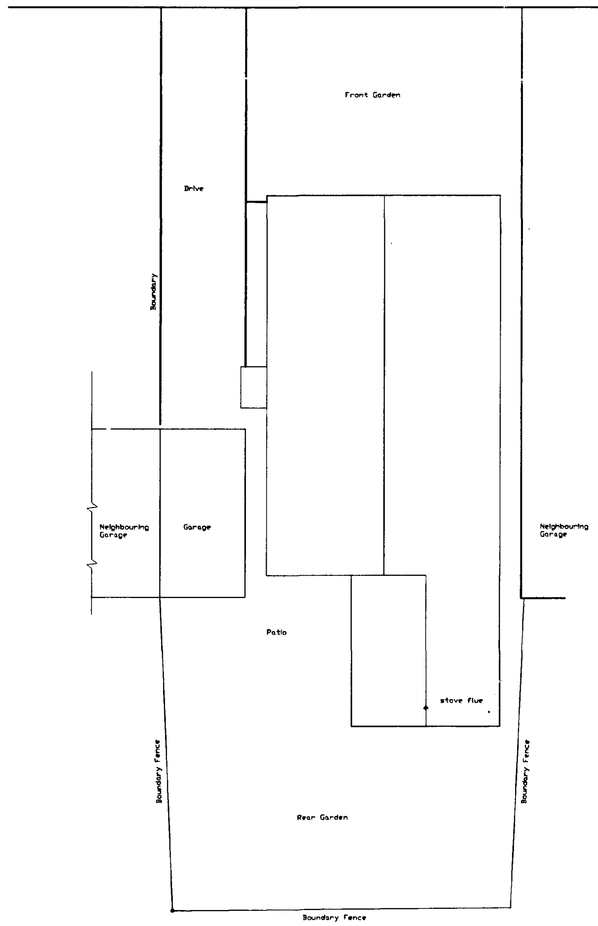

Roof Plan as Proposed
Scale 1 : 100

General Plans at scale 1 : 100

DETERMINED PLAN

SOUTH HOLLAND DC
HOUSING & PLANNING
28 AUG 2001
Ref: 1033/01

Proposed Extension to Bungalow
11 Beech Grove
Donington
Lincolnshire

for
MrA and Mrs J Oglesby

Drawing Ref: 5724 - 01 Rev. A

Date: July 2001

Drawn: AjO

Revisions: A - 15.07.01 Extension redesigned and chimney added.